



City Council Meeting

Tuesday, September 9, 2025 at 7:00 PM
Richard E. Mastrangelo Council Chamber

Agenda

ACCESS INFORMATION:

- A. This meeting will be held on September 9, 2025 at 7:00 P.M. Location: Richard E. Mastrangelo Council Chamber
 - B. The meeting will be televised through WCATV (Watertown Cable Access Television): <http://vodwcatv.org/CablecastPublicSite/watch-now?site=3>
 - C. The Public may join the virtual meeting online: <https://watertown-ma.zoom.us/j/92991331344>
 - D. Public may join the virtual meeting audio only by phone: (877) 853-5257 or (888) 475-4499 (Toll Free) and enter Webinar ID: 929 9133 1344
 - E. Public may comment through email: vpiccirilli@watertown-ma.gov
 - F. Please Visit the City Council Website here: <https://www.watertown-ma.gov/350/City-Council>
-

- 1. ROLL CALL
- 2. PLEDGE OF ALLEGIANCE
- 3. PUBLIC FORUM
- 4. EXAMINATION OF RECORDS OF PREVIOUS MEETINGS
 - A. Minutes from City Council Meeting August 12, 2025
- 5. PRESIDENT'S REPORT
 - A. City Manager FY25 Evaluation
 - B. City Manager Goals for FY26
- 6. INFORMATIONAL PRESENTATIONS
 - A. Presentation of Bemis and How Playground Renovations for Review and Approval
- 7. MIDDLE SCHOOL PROJECT UPDATE
- 8. PUBLIC HEARINGS
 - A. Public Hearing and Vote on a proposed Loan Order that the sum of \$2,750,000 is appropriated to pay costs of designing, constructing and overseeing highway and sidewalk reconstruction projects at Poplar Street, Partridge Street, Pequotsette Street, North and South Irving Park, Royal Street and Green Street, as more fully described in the City's Fiscal Year 2025 through 2029 Capital Improvement Plan, and the payment of all costs incidental and related thereto; and that to meet this appropriation, the Treasurer, with the approval of the City Manager, is authorized to borrow said amount under and pursuant to M.G.L. c.44, §7(1), or pursuant to any

other enabling authority, and to issue bonds or notes of the City therefor.

- B. Public Hearing and Vote on a proposed Loan Order that the sum of \$418,000 is appropriated to pay costs of performing infiltration and inflow reduction and sewer rehabilitation, including the payment of all costs incidental and related thereto; that to meet this appropriation, the Treasurer, with the approval of the City Manager, is authorized to borrow said amount under and pursuant to M.G.L. c.44, §7(1), M.G.L. c.44, §8(14) and/or pursuant to any other enabling authority, and to issue bonds or notes of the City therefor; that the Treasurer, with the approval of the City Manager, is authorized to borrow all or a portion of such amount from the Massachusetts Water Resources Authority (the "Authority") pursuant to the Authority's Infiltration/Inflow Local Financial Assistance Program and in connection therewith to enter into a loan agreement and/or financial assistance agreement with the Authority and otherwise to contract with the Authority with respect to such loan and for any grants or aid available for the project or for the financing thereof; and that the City Manager is authorized to accept and expend any grants or aid available for the project or for the financing thereof, provided that the amount of the authorized borrowing for the project shall be reduced by the amount of any such grants or aid received.

9. MOTIONS, ORDINANCES, ORDER, AND RESOLUTIONS

- A. Proclamation Honoring the 3rd Battalion, 26th Marines and Welcoming Their 2025 Annual Reunion.
- B. Resolution Authorizing a Transfer of Funds in the amount of \$382,000 from the City Council Reserve to various Police Personnel accounts for the purpose of funding the Watertown Police Association collective bargaining agreement for Fiscal Year 2026
- C. First Reading on a Proposed Loan Order that the sum of \$1,886,000 is appropriated to pay costs of replacing the Department of Public Works roof and mechanical equipment on the roof, as more fully described in the City's Fiscal Year 2025 through 2029 Capital Improvement Plan, including all other costs incidental and related thereto, and that to meet this appropriation, the Treasurer, with the approval of the City Manager, is authorized to borrow said amount under and pursuant to M.G.L. c. 44 § 7(1), or pursuant to any other enabling authority, and to issue bonds or notes of the City therefor.
- D. First Reading on a Proposed Loan Order that the sum of \$60,000 is appropriated to pay costs of purchasing an electric vehicle and outfitting such electric vehicle with shelves, including all other costs incidental and related thereto; that to meet this appropriation, the Treasurer, with the approval of the City Manager, is authorized to borrow said amount under and pursuant to M.G.L. c. 44 § 7(1), or pursuant to any other enabling authority, and to issue bonds or notes of the City therefor; and that the amount of borrowing authorized by this order shall be reduced by any grant amount received from Green Communities for this purpose.
- E. First Reading on a proposed Loan Order that the sum of \$250,000 is appropriated to pay costs of the Information Technologies (IT) infrastructure buildout for the City's new office space located on the second floor of the Parker Annex, including all other costs incidental and related thereto; and that to meet this appropriation, the Treasurer, with the approval of the City Manager, is authorized to borrow said amount under and pursuant to M.G.L. c. 44 § 7(1), or pursuant to any other enabling authority, and to issue bonds or notes of the City therefor.

10. REPORTS OF COMMITTEES

- A. Committee on Public Works Report regarding its meeting on August 26, 2025- Piccirilli, Chair

ACTION ITEM: Confirmation of Nancy Hammett for re-appointment to the Stormwater Advisory Committee for a term to expire on July 15, 2027

ACTION ITEM: Confirmation of Lilia Moscalu as a member of the Stormwater Advisory Committee for a term to expire on July 15, 2027

ACTION ITEM: Confirmation of Ellen Trudel to the Memorialization Committee for a term to expire on September 15, 2027

- B. Committee on Human Services regarding its meeting on February 6, 2025- Palomba, Chair

11. COMMUNICATIONS FROM THE CITY MANAGER

- A. Update to Hazard Mitigation Action Plan (HMAP)
- B. Study for Improving City-Supported Mobility

12. NEW BUSINESS

- A. Referral to committee to strengthen the community notice requirement on upcoming projects

13. REQUESTS FOR INFORMATION/REVIEW OF LIST OF PENDING MATTERS

14. ANNOUNCEMENTS

15. PUBLIC FORUM

16. RECESS OR ADJOURNMENT

ELECTED OFFICIALS

Mark S. Sideris,
Council President

Caroline Bays,
Councilor At Large
Nicole Gardner,
District A Councilor

Vincent J. Piccirilli, Jr.,
Vice President &
District C Councilor
John G. Gannon,
Councilor At Large
Lisa J. Feltner,
District B Councilor

John M. Airasian,
Councilor At Large

Anthony Palomba,
Councilor At Large
Emily Izzo,
District D Councilor

AUGUST 12, 2025



Watertown City Council

Administration Building
149 Main Street
Watertown, MA 02472
Phone: 617-972-6470

CITY COUNCIL MEETING TUESDAY, AUGUST 12, 2025, 6:15 P.M. RICHARD E. MASTRANGELO COUNCIL CHAMBER ADMINISTRATION BUILDING, 149 MAIN STREET

MINUTES

ACCESS INFORMATION:

- A. This meeting will be held on August 12, 2025 at 6:15 PM in the Richard E. Mastrangelo Council Chamber
- B. The meeting will be televised through WCATV (Watertown Cable Access Television):
<http://vodwcatv.org/CablecastPublicSite/?channel=3>
- C. The Public may join the virtual meeting online: <https://watertown-ma.zoom.us/j/92991331344>
- D. Public may join the virtual meeting audio only by phone: (877) 853-5257 or (888) 475-4499 (Toll Free) and enter Webinar ID: 929 9133 1344
- E. Public may comment through email: vpiccirilli@watertown-ma.gov
- F. Please Visit the City Council Website here: <https://www.watertown-ma.gov/350/City-Council>

1. ROLL CALL

Council President Sideris called to order a regular meeting of the City Council at 6:15 p.m. in the Richard E. Mastrangelo Chamber, Administration Building. Those present were Councilors John M. Airasian, Caroline Bays (Via Zoom), Lisa J. Feltner, John G. Gannon (joined approx. 6:18 p.m.), Nicole Gardner, Emily Izzo, Anthony Palomba, Vice President Vincent J. Piccirilli, Jr., and Council President Mark S. Sideris. Also present were Emily Monea, Deputy City Manager, Mark Reich, City Attorney, Brendan T. McCarthy, Council Clerk, and Doug Newton, Municipal Policy Analyst.

2. EXECUTIVE SESSION - 6:15 P.M.

- A. To discuss strategy with respect to collective bargaining or litigation if an open meeting may have a detrimental effect on the bargaining or litigating position of the public body and the chair so declares.
- Police Patrol Contract
 - Thomas Walsh V. City of Watertown

Councilor Piccirilli moved to enter into Executive Session and Councilor Feltner seconded.

The motion carried unanimously in a Roll Call Vote.

3. RETURN FROM EXECUTIVE SESSION - 7:00 P.M.

4. PLEDGE OF ALLEGIANCE

5. PUBLIC FORUM

David Cain – 99 Pleasant Street - Represents Massachusetts 4 Fair Elections which he stated is a bipartisan organization committed to safeguarding the integrity of the election process. He expressed concern that The Pledge of Allegiance has become more of a procedural formality than an earnest affirmation of our collective responsibilities to our communities and nation. He continued by remarking that his goals align with the national unite for freedom voter validity initiatives and voiced that voting legitimacy and elections issues have led to partisan divides. (Additional document submitted in addendum).

Michael Sayre – Kind Bud Cannabis Company – stated that has been renting a small facility in Watertown with the intention of suppling cannabis to dispensaries is a small organic craft business. He has plans to build his own space but is reluctant to do so because of a lack of communication regarding requirements and procedures for obtaining a license within Watertown.

6. EXAMINATION OF RECORDS OF PREVIOUS MINUTES

- A. Minutes from City Council Meeting July 8, 2025

Councilor Piccirilli moved to adopt the minutes from the meeting of July 8, 2025 and Councilor Feltner seconded.

The motion carried unanimously in a Roll Call Vote.

- B. Minutes from City Council Meeting July 24, 2025

Councilor Piccirilli moved to adopt the minutes from the meeting of July 24, 2025 and Councilor Feltner seconded.

The motion carried unanimously in a Roll Call Vote.

7. PRESIDENT'S REPORT

- A. Confirmation of the Appointments of Martin Solomon and Joseph Ganno as members of the Solid Waste & Recycling Advisory Committee

President Sideris noted that these appointments are automatic per City Charter's timeline of confirmation of appointments.

8. INFORMATIONAL PRESENTATIONS

- A. Presentation of Bemis and How playground Renovations for Review and Approval

City Manager Proakis remarked that Bemis and How Park have been part of the Capital Improvement Plan for several years where it states that both items will require an informal presentation in the summer of 2025. That time is now, and they are about to send these projects out to bid. He then introduced Parks and Open Space Planner Michelle Moon to speak more on the project.

Senior Open Space Planner Michell Moon presented the slides (attached) of the proposed work to be done on the two parks. Bemis will include a new playground, a splash pad, a new backstop for the baseball field, and a new picnic area as well as other improvements. How Park improvements include a playground, pathways, dog park, fitness area as well as a pavilion. Process for both projects began two years ago and included several public meetings.

Councilor Izzo asked if the older chain linked fence would be updated.

Senior Planner Moon replied that the distressed fences will be upgraded while fences that are in good condition will remain.

DJ Changnon – CBA Landscape Architects LLC – Added that there are a variety of fences as well as the backstop that are getting heavily renovated.

Councilor Gardner asked if there is an assessment of how many trees will be removed and how many will be added, also, how many of the replacement trees will be shade canopy trees.

Mr. Chagnon remarked that, for Bemis Park, 23 new trees will be added, 13 of which are shade canopy with the remainder being flowering trees, and there is only anticipation of one current tree that is in particularly poor shape to be removed. For How Park, three

volunteer and one larger existing tree will be removed. There will be six new shade trees planted in their place.

Councilor Gardner then asked for information about the lighting of the parks, the accessibility of the design, as well as other park amenities.

Mr. Changnon replied that neither park is scheduled to get lighting at this point. Both playgrounds will be ADA compliant that are highly accessible and inclusive. Customization of swings can be further addressed if there is a strong desire from the public or City Council.

Senior Planner Moon added that they can also add amenities like green sunscreen stations if desired.

Councilor Gannon asked if there will be improvements to the crosswalks that lead to the parks.

Mr. Chagnon replied that he was not entirely certain but believed that the work for crosswalks are related to other city street renovation programs in effect, as well as work being done with the engineering department.

Councilor Gannon stated that he'd appreciate concerted effort to create more visibility for the crosswalks as the park is the middle of busy streets. He then asked what improvements will be made to the sledding hill at How Park.

Mr. Chagnon replied that the plans presented reflect the construction aspect, and while there may be some minor grading for the hill, he wasn't aware of anything specific.

There was then some confusion among the speakers who were attending the meeting virtually.

President Sideris remarked that he was not pleased with the communication of the virtual speakers, and he ruled to end discussion on the item. He asked for the individuals to return in person at a future meeting.

9. PUBLIC HEARINGS

- A. Public Hearing and Vote on a Petition from Eversource for a Grant of Location in Belmont Street to install one stub pole and one anchor pole for #11/6-S, approximately 40 feet west of St. Mary's Street. This work is necessary to replace the guy wire support for an existing utility pole due to the scheduled removal of the MBTA's Catenary Pole Network. The recommendations and conditions set out by the Department of Public Works shall be required upon approval of this application.

Jacqueline Duffy – Eversource – Presented the petition.

Councilor Piccirilli noted that he believed there to be a typo in the work to be done. He

stated that it should be one stub pole and one anchor, not an anchor pole.
Ms. Duffy confirmed that Councilor Piccirilli was correct.

Councilor Piccirilli moved to approve the petition for a grant of location with the clarification of the said language and Councilor Felter seconded.

Councilor Feltner asked if the anchor will be attached and where.

Ms. Duffy replied that the anchor will be going down diagonally and attached to the sidewalk.

The motion carried unanimously in a Roll Call Vote.

- B. Public Hearing and Vote on a Petition from National Grid for a Grant of Location in Lexington Street to install approximately 9 feet of 8" plastic to tie into existing 12" cast iron. This work is necessary to maintain gas infrastructure integrity as part of the CIMNRPL project within the Town of Belmont. The recommendations and conditions set out by the Department of Public Works shall be required upon approval of this application.

President Sideris asked CIMNRPL stood for.

Mary Mulroney– National Grid – Replied that it stands for cast-iron replacement projects. She then stated that this work is to improve Belmont's waster main system but needs approval from Watertown as work will be done on an abutting street.

Councilor Piccirilli moved to approve the petition and Councilor Feltner seconded.

The motion carried unanimously in a Roll Call Vote.

- C. Public Hearing and Vote on a Petition from National Grid for a Grant of Location in Boyd Street, Arundel Terrace, Bigelow Terrace to execute the following work:
- Boyd Street – Relaying of ~25-ft of 6" Plastic (2004), ~435-ft of 6" Cast Iron (1925), and ~10-ft of 6" Plastic (2021) with ~470-ft of 8" Plastic, occurring from #9 Boyd St to #49 Boyd St
 - Arundel Terrace – Relaying of ~35-ft of 6" Cast Iron (1925) and ~180-ft of 3" Cast Iron (1899/1900) with ~215-ft of 4" Plastic, occurring from Boyd St to end of main
 - Bigelow Terrace – Relaying of ~35-ft of 6" Cast Iron (1925), ~165-ft of 3" Cast Iron (1899/1934), and ~20-ft of 3" Plastic (2003) with ~220-ft of 4" Plastic, occurring from Boyd St to end of main

This work is necessary to maintain gas infrastructure integrity as part of National Grid's "CIMNRPL <10" program. The recommendations and conditions set out by the Department of Public Works shall be required upon approval of this application.

Mary Mulroney presented the petition.

Councilor Piccirilli began reading the following questions that were submitted by a resident. President Sideris noted that this should be limited to the time limit of public hearings, that they are giving too much leeway, and asked the Nation Grid representative to answer as best as she could.

1. When will this work begin, what is the duration of the project, and what is the expected completion date?
2. Given the diagrams included in the notice, has the City of Newton been consulted on the impact on their portion of the roadways?
3. How will the garbage/compost pickup (and snow removal, if during winter months) be affected and handled for both Watertown and Newton? We have several pickup days on Bigelow Terr.
4. Bigelow Terrace and Arundel Terrace are both dead-end streets only accessible from Boyd Street and do not have sidewalks. On numerous occasions during previous Boyd St work, Feeney Bros would block all access to Bigelow Terrace so residents could not safely exit the street via car. On occasions when we were "trapped," it was difficult to get a workers' attention when the noisy heavy machinery was running to request that they help facilitate safe passage. At the time, I spoke to DPW to relay my concerns and requested advance notice if we would be unable to get to/from our street during construction. Will you provide advance notice if our street will be blocked? Will parking accommodations be made for residents if we cannot access our driveways?
5. Re Standard Condition 1, Uninterrupted pedestrian access: Bigelow Terrace and Arundel Terrace do not have sidewalks. How will pedestrian access be maintained?
6. Re Standard Condition 5, Disturbances to curbing, grass strips, sidewalks, walkways, and roadway surfaces: National Grid and Feeney Bros left the roadway in disrepair during their past Boyd St work. One notable issue was that in an area they had dug and temporarily repaved; the manhole cover in that area gradually sank at a diagonal angle until it was unsafe to cars and pedestrians. This was reported via 311. Given that Bigelow and Arundel are "private roadways," what can we expect for repair in kind to the satisfaction of the City's DPW? What about the Newton portion of the affected roadways?
7. Re Standard Condition 6, Police traffic detail: As I described in item 4 above, it was challenging to navigate the varying road closures. If police detail is present, I'd like to request that they are indeed physically present at the site (vs in their car) and paying attention to the roadways to assist pedestrians and drivers. There is a daycare at 9-11 Boyd Street that I'm sure would prioritize the need for safety.
8. Re Standard Condition 8, Equipment, staging, and stockpiles shall not be located in a manner so as to interfere with intersection sightlines and shall be kept neat and orderly. This did not happen during previous work. Trailers of work materials were parked in such a way that it limited sightlines in the neighborhood on Boyd St and Bigelow Terr. Morse Street is currently housing extraneous traffic cones and other work materials are seemingly abandoned.
9. Re Standard Condition 10 - rodent control. This is a significant challenge made more urgent during the Republic trash strike and warrants careful consideration.

Mary Mulroney replied to the questions: there is a process to the timeline of receiving the grants and permit and that the work would take under two month, the garbage and snow

removal is tended to be the onsite crew, residents will be notified for pedestrian access, rules will be followed as the same standard as the DPW, the new main that is replacing the old one from 1895 will have no leaks.

Councilor Piccirilli moved to approve the petition and Councilor Feltner seconded.

Councilor Feltner asked for clarity from DPW on how residents are receiving notices.

Director of Public Works Brady replied that notifications should be coming from the utility company, as is compliant with the permit conditions.

Councilor Feltner asked for specifics on the coordination from the utility companies to the police detail and trash pickups for the sites.

Director of Public Works Brady replied that National Grid has up to 7-9 crews working in the community which leads to active and ongoing communication in terms of when aspects like trash pickups need to occur.

Councilor Feltner asked who the public should contact if the restoration to as-is or better condition of sidewalks and planting strips is not met.

Director of Public Works Brady replied that if it is a public way, the residents should contact DPW, they should contact the utility company if it is private, but private way residents are also free to contact DPW, though what they can do may be limited.

Councilor Feltner asked if there had been any coordination with Newton as this work is on the border.

Ms. Mulroney replied that the Newton residents will be given the same notice.

The motion carried unanimously in a Roll Call Vote.

10. MOTIONS, ORDINANCES, ORDERS, AND RESOLUTIONS

- A. Resolution Approving Acceptance and Expenditure of Gifts of Funds in the amount of \$1,200 from the Hawaiian Tournament to support the Pequossette Summer Program, and \$300 from Megan & Christopher Petzy to support the Mid- Summer Interleague Classic

City Manager Proakis presented the item and thanked the individuals who contributed to the gifts.

Councilor Piccirilli moved to approve the resolution and Councilor Feltner seconded.

The motion carried unanimously in a Roll Call Vote.

- B. Resolution Authorizing a Petition for Special Legislation - Minimum

Residential Factor Adjustment

City Manager Proakis addressed the challenges of tax split petitions in Watertown, emphasizing the importance of maintaining a tax rate where commercial property taxes are close to 175% of residential property taxes. This balance allows for investment in growth and projects without overburdening residential taxpayers. A special legislation in 2023 provided a three-year reprieve to adjust the residential-commercial tax split, but this reprieve ends in fiscal year 2026. Without an extension, the tax rate could shift unfavorably for residential taxpayers. He then proposed submitting a new home rule petition to make the current tax split arrangement permanent, ensuring balanced growth and fair taxation similar to other communities in Massachusetts. The proposal includes provisions for clerical changes by the legislature and seeks support from the City Council.

Councilor Piccirilli moved to authorize sending the petition for special legislation to the State House and Councilor Feltner seconded.

Councilor Palomba remarked that he will be supporting this item, but that there is language that speaks to continued commercial and industrial growth, and that the assessor's presentation points to a reality of a halt in commercial and industrial growth in Watertown.

Councilor Feltner asked for clarification on the language on some of the recitals of the resolution and pointed out typos.

City Manager Proakis replied that she was correct with regard to the typos, that any clerical errors can be addressed and altered by the State House, and while industrial growth is less today than it has been in the past few years, it has laid the foundation for this item and situates the residents favorably.

Councilor Piccirilli amended the motion to approve the resolution with condition to correct minor typo edits and Councilor Feltner seconded.

The motion carried unanimously in a Roll Call Vote.

- C. First Reading on a proposed Loan Order that the sum of \$2,750,000 is appropriated to pay costs of designing, constructing and overseeing highway and sidewalk reconstruction projects at Poplar Street, Partridge Street, Pequosette Street, North and South Irving Park, Royal Street and Green Street, as more fully described in the City's Fiscal Year 2025 through 2029 Capital Improvement Plan, and the payment of all costs incidental and related thereto; and that to meet this appropriation, the Treasurer, with the approval of the City Manager, is authorized to borrow said amount under and pursuant to M.G.L. c.44, §7(1), or pursuant to any other enabling authority, and to issue bonds or notes of the City therefor

City Manager Proakis noted that this item is in line with CIP.

- D. First Reading on a proposed Loan Order that the sum of \$418,000 is appropriated to pay costs of performing infiltration and inflow reduction and

sewer rehabilitation, including the payment of all costs incidental and related thereto; that to meet this appropriation, the Treasurer, with the approval of the City Manager, is authorized to borrow said amount under and pursuant to M.G.L. c.44, §7(1), M.G.L. c.44, §8(14) and/or pursuant to any other enabling authority, and to issue bonds or notes of the City therefor; that the Treasurer, with the approval of the City Manager, is authorized to borrow all or a portion of such amount from the Massachusetts Water Resources Authority (the "Authority") pursuant to the Authority's Infiltration/Inflow Local Financial Assistance Program and in connection therewith to enter into a loan agreement and/or financial assistance agreement with the Authority and otherwise to contract with the Authority with respect to such loan and for any grants or aid available for the project or for the financing thereof; and that the City Manager is authorized to accept and expend any grants or aid available for the project or for the financing thereof, provided that the amount of the authorized borrowing for the project shall be reduced by the amount of any such grants or aid received

City Manager Proakis noted that this figure represented 25% of a MRWA \$1,254,000 grant/loan where 75% is grant and 25% a noninterest loan.

E. Order Authorizing the Recission of Unexpended Appropriations

City Auditor Lanagan stated that when the City proceeded with recent borrowing this past June, her and the City Treasurer reviewed the various outstanding authorized unissued debts within the City's portfolio. They concluded that it would be a prudent management practice to annually review these projects to reduce the outstanding amounts related to completed projects that will not require future borrowing. She remarked that there are 30 projects with outstanding authorized unissued debt dating from 1997 to the present, totaling approximately \$11,700,000. The City does not always borrow the full amount authorized for a project, resulting in these outstanding authorized unissued amounts. For each of these 30 projects, Watertown either received grants or the City Council approved transfer of funds to reduce the original loan order. By adopting the practice of annually reviewing and reducing the amount of authorized unissued debt that we do not intend to borrow in the future, we will positively impact both our management score and the debt metrics considered by Standard and Poor's when the City seeks future borrowings.

Councilor Piccirilli moved to authorize the recission and Councilor Feltner seconded.

President Sideris thanked Auditor Langan and the City Treasurer for their hard work and agreed with this method as better practice.

Councilor Feltner asked for a list of specific streets and sidewalks for line items labeled "streets and sidewalks".

Councilor Gannon asked if there has been consideration as to where the funds of the remainders of authorized borrowing may be directed in the future.

Auditor Langan replied that the full amount was never borrowed, only authorized debt that could be borrowed if needed in the future.

City Attorney Rich added that the City doesn't actually have the funds, and that rescinding clears up borrowing capability.

The motion carried unanimously in a Roll Call Vote.

11. REPORTS OF COMMITTEES

- A. Committee on Parks and Recreation Report regarding its meeting on March 27, 2025 – Palomba, Chair

Action Item:

To recommend that the City Council endorse the revised Policy and Procedures for operating field and court lighting at all current facilities of the Recreation Department.

Councilor Palomba read the report.

Councilor Piccirilli moved to accept the report and Councilor Feltner seconded.

The motion carried unanimously in a Roll Call Vote.

Councilor Piccirilli moved to approve the action item and Councilor Feltner seconded.

Councilor Bays remarked that the meeting was confusing, and that in doing the minutes, she feels like the committee did not know what they were endorsing, and now feels like they should reconvene with Recreation Director Thibodeau to confirm the plan.

Councilor Feltner remarked that she believed everyone seemed on board with the action item at the time of the meeting. She noted that there are minor timings of the reported light schedule in this particular report that could be cleaned up, but was under the impression that everyone had come to an understanding at the conclusion of the meeting.

City Manager Proakis noted that this meeting took place in March, while the reading of the report is in August, and that an approval of an action item reached at the meeting puts the process in a better place than to abandon it, even if it means re-referring it in the future.

Councilor Piccirilli also voiced that there was some confusion about the meeting and the recommendation of the staff. That being said, this is only an endorsement with the understanding that the administration will turn this into a final policy, which he believes should be sent back to the council.

Councilor Palomba remarked that he felt as if some aspects of the plan were not resolved, but that the best course would be to go forward with the process of bringing it forward to the council. He agreed that they should vote on what is present and reconvene to review the final draft policy.

The motion carried unanimously in a Roll Call Vote.

- B. Committee on Personnel and City Organization Report regarding its meeting

on June 21, 2025 - Bays, Chair

ACTION ITEM:

To recommend that the City Council approve the proposed amended organization chart as presented by the Manager.

Councilor Bays read the report.

Councilor Piccirilli moved to accept the report and Councilor Feltner seconded.

The motion carried unanimously in a Roll Call Vote.

Councilor Piccirilli moved to approve the action item and Councilor Feltner seconded.

The motion carried unanimously in a Roll Call Vote.

- C. Committee on Human Services Report regarding its meeting on March 26, 2025 - Palomba, Chair

Councilor Gannon read the report.

Councilor Piccirilli moved to accept the report and Councilor Feltner seconded.

The motion carried unanimously in a Roll Call Vote.

- D. Committee on Human Services Report regarding its meeting on July 21, 2025 - Palomba, Chair

ACTION ITEM: Confirmation of Leo Patterson for re-appointment to the Affordable Housing Trust for a term to expire on June 30, 2027

ACTION ITEM: Confirmation of David Leon for re-appointment to the Affordable Housing Trust for a term to expire on June 30, 2027

ACTION ITEM: Confirmation of Jill Hyde for re-appointment to the Affordable Housing Trust for a term to expire on June 30, 2027

Councilor Palomba read the report.

Councilor Piccirilli moved to accept the report and Councilor Feltner seconded.

The motion carried unanimously in a Roll Call Vote.

Councilor Piccirilli moved to approve the action items and Councilor Feltner seconded.

The motion carried unanimously in a Roll Call Vote.

E. Committee on Economic Development & Planning Report regarding its meeting on July 31, 2025 - Feltner, Chair

ACTION ITEM: To recommend that the City Council make a referral to the Committee on Economic Development & Planning to discuss and make recommendations on leadership support for the Community Preservation Committee.

ACTION ITEM: To recommend that the City Council confirm Marissa Mayo for appointment to the Community Preservation Committee for a term expiring February 1, 2028

ACTION ITEM: To recommend that the City Council confirm Amy Plovnick for appointment to the Community Preservation Committee for a term expiring February 1, 2026, filling the unexpired term of Mark Krackiewicz

Councilor Feltner read the report.

Councilor Piccirilli moved to accept the report and Councilor Feltner seconded.

The motion carried unanimously in a Roll Call Vote.

Councilor Piccirilli moved to approve the first action item and Councilor Feltner seconded.

President Sideris noted that this action item is only intended to provide support for new members as there has been major turnover of long-standing members in this committee.

The motion carried unanimously in Roll Call Vote.

City Manager Proakis noted that there was an additional appointment that has since withdrew their application. He noted that Elodia Thomas and Mark Kraskiewicz both resigned, and that Amy Plovnick will be taking Mark's position.

Councilor Piccirilli moved to approve the second action item and Councilor Feltner seconded.

The motion passed unanimously in a Roll Call Vote.

Councilor Piccirilli moved to approve the third action item and Councilor Feltner seconded.

The motion passed unanimously in a Roll Call Vote.

F. Committee on Public Safety Report regarding its meeting on July 29, 2025 - Airasian, Chair

ACTION ITEM: To recommend that the City Council confirm Daniel Grieneisen for appointment to the Traffic Commission for a term to expire May 15, 2026

ACTION ITEM: To recommend that the City Council confirm Ryan McMorro for appointment to the Traffic Commission for a term to expire May 15, 2027

Councilor Airasian read the report.

Councilor Piccirilli moved to accept the report and Councilor Feltner seconded.

The motion carried unanimously in a Roll Call Vote.

Councilor Piccirilli moved to approve the first action item and Councilor Feltner seconded.

The motion carried unanimously in a Roll Call Vote.

Councilor Piccirilli moved to approve the second action item and Councilor Feltner seconded.

The motion carried unanimously in a Roll Call Vote.

G. Committee on Rules and Ordinances Report regarding its meetings on August 5, 2025 & August 7, 2025 - Gannon, Chair

ACTION ITEM:

To recommend that the City Council confirm John. C. Bartley for appointment to the Licensing Board for a term expiring February 15, 2028

ACTION ITEM:

To recommend that the City Council confirm Jimmy Tsekrekas for reappointment as an alternate member to the Licensing Board for a term expiring February 15, 2028

Councilor Gannon read the report.

Councilor Piccirilli moved to accept the report and Councilor Feltner seconded.

The motion carried unanimously in a Roll Call Vote.

Councilor Piccirilli moved to approve the first action item and Councilor Feltner seconded.

The motion carried in unanimously a Roll Call Vote.

Councilor Piccirilli moved to approve the second action item and Councilor Feltner seconded.

The motion carried unanimously in a Roll Call Vote.

12. COMMUNICATIONS FROM THE CITY MANAGER

- A. Request for Confirmation of Reappointments to the Cable Access Corporation – Board of Directors

City Manager Proakis requested the confirmation of two reappointments to the Cable Access Corporation – Board of Directors.

President Sideris stated that the item gets referred to the Committee on Education and School System Matters.

- B. Request for Confirmation of Appointments to the Memorialization Committee

City Manager Proakis requested the confirmation of appointments to the Memorialization Committee.

President Sideris stated the referral had not been addressed in the City Council rules, as this committee did not exist at the last time rules were examined. He then referred the item to the Committee on Public Works.

- C. Request for Confirmation of Appointment and Reappointment to the Stormwater Advisory Committee

City Manager Proakis requested the confirmation of an appointment and reappointment to the Stormwater Advisory Committee.

President Sideris stated that this gets referred to the Committee on Public Works.

City Manager Proakis then announced that Jenna Bancroft has started as the Director for Human Services, the process to replace the Veteran Service Officer/ADA Coordinator is well underway.

President Sideris then announced that there will be a Special City Council Meeting on September 2nd to address the Watertown Square process.

City Manager Proakis added that the administration is entering the phase of streetscape work and urban revitalization with regard to Watertown Square. He stated that City Council will be used in the role of a redevelopment authority to assist with public private partnerships that may be necessary.

13. REQUESTS FOR INFORMATION/REVIEW OF LIST OF PENDING MATTERS

There were no requests for information.

14. ANNOUNCEMENTS

Councilor Izzo announced a community meeting for Walker Pond on August 14th. This will

be the first of several meetings in the Walker Pond series.

President Sideris announced that it is time for the annual City Manager review. He noted that the evaluation forms will be available for the public to view, but that it is the job of the Council to adjudicate the City Manager's performance.

15. PUBLIC FORUM

David Cain – 99 Pleasant Street – Stated that George Washington's remarks on bipartisanship remains relevant today, and that it is important to continue to engage civically in local meetings. He then announced that Massachusetts 4 Fair Elections will be conducting a signature drive to support election validity through practical matters including voter identification, and that measures that ensure valid elections will reduce both sides questions the legitimacy of outcomes.

16. RECESS OR ADJOURNMENT

Councilor Piccirilli made a motion to adjourn and Councilor Feltner seconded.

The motion was adopted unanimously in a Roll Call Vote.

The meeting adjourned at 9:04 p.m.

I hereby certify that at a regular meeting of the City Council for which a quorum was present, the above minutes were adopted by a vote of ___ for, ___ against, and ___ present on September 9, 2025.

Mark S. Sideris, Council President
s:/BTM

ELECTED OFFICIALS

Mark S. Sideris,
Council President

Caroline Bays,
Councilor At Large

Nicole Gardner,
District A Councilor

Vincent J. Piccirilli, Jr.,
Vice President &
District C Councilor

John G. Gannon,
Councilor At Large

Lisa J. Feltner,
District B Councilor

John M. Airasian,
Councilor At Large

Anthony Palomba,
Councilor At Large

Emily Izzo,
District D Councilor

City Council Meeting
Tuesday, August 12, 2025 at 6:15 PM
Richard E. Mastrangelo Council Chamber
Administration Building, 149 Main Street
List of Documents

1. Bemis and How Park Slides – Item 8A
2. Grant of Location – Eversource – Belmont Street – Item 9A
3. Grant of Location – National Grid – Lexington Street - Item 9B
4. Grant of Location – National Grid – Boyd, Arundel, Bigelow – Item 9C
5. Acceptance of Gifts – Hawaiian Tournament – Midsummer Classic – Item 10A
6. Special Legislation – Minimum Residential Factor – Item 10B
7. Loan Order – Highway & Sidewalks – Item 10C
8. Loan Order – Sewer – Item 10D
9. Recission of Unexpended Appropriations – Item 10E
10. Committee on Parks and Recreation 25-03-27 Report – Item 11A
11. Committee on Personnel and City Organization 25-06-21 Report – Item 11B
12. Committee on Human Services 25-03-26 Report – Item 11C
13. Committee on Human Services 25-06-21 Report – Item 11D
14. Committee on Economic Development & Planning 25-07-31 Report – Item 11E
15. Committee on Public Safety 25-07-25 Report – Item 11F
16. Committee on Rules and Ordinances 25-08-5&7 Report – Item 11G
17. Request for Confirmation of Reappointments to the Cable Access Corporation-
Board of Directors – Item 12A
18. Request for Confirmation of Appointments to the Memorialization Committee –
Item 12B
19. Request for Confirmation of Appointment and Reappointment to the Stormwater
Advisory Committee – Item 12 C
20. MA 4 Fair Elections flyer

ADDENDUM TO THE MINUTES OF THE AUGUST 12, 2025 CITY COUNCIL MEETING



City Council Meeting

Tuesday, August 12, 2025 at 6:15 PM
Richard E. Mastrangelo Council Chamber

Agenda

ACCESS INFORMATION:

- A. This meeting will be held on August 12, 2025 at 6:15 P.M. Location: Richard E. Mastrangelo Council Chamber
 - B. The meeting will be televised through WCATV (Watertown Cable Access Television): <http://vodwcatv.org/CablecastPublicSite/watch-now?site=3>
 - C. The Public may join the virtual meeting online: <https://watertown-ma.zoom.us/j/92991331344>
 - D. Public may join the virtual meeting audio only by phone: (877) 853-5257 or (888) 475-4499 (Toll Free) and enter Webinar ID: 929 9133 1344
 - E. Public may comment through email: vpiccirilli@watertown-ma.gov
 - F. Please Visit the City Council Website here: <https://www.watertown-ma.gov/350/City-Council>
-

- 1. ROLL CALL
- 2. EXECUTIVE SESSION - 6:15 P.M.
 - A. To discuss strategy with respect to collective bargaining or litigation if an open meeting may have a detrimental effect on the bargaining or litigating position of the public body and the chair so declares.
 - Police Patrol Contract
 - Thomas Walsh V. City of Watertown
- 3. RETURN FROM EXECUTIVE SESSION 7:00 P.M.
- 4. PLEDGE OF ALLEGIANCE
- 5. PUBLIC FORUM
- 6. EXAMINATION OF RECORDS OF PREVIOUS MEETINGS
 - A. Minutes from City Council Meeting July 8, 2025
 - B. Minutes from Special City Council Meeting July 24, 2025
- 7. PRESIDENT'S REPORT
 - A. Confirmation of the Appointments of Martin Solomon and Joseph Ganno as members of the Solid Waste & Recycling Advisory Committee
- 8. INFORMATIONAL PRESENTATIONS

- A. Presentation of Bemis and How Playground Renovations for Review and Approval

9. PUBLIC HEARINGS

- A. Public Hearing and Vote on a Petition from Eversource for a Grant of Location in Belmont Street to install one stub pole and one anchor pole for #11/6-S, approximately 40 feet west of St. Mary's Street. This work is necessary to replace the guy wire support for an existing utility pole due to the scheduled removal of the MBTA's Catenary Pole Network. The recommendations and conditions set out by the Department of Public Works shall be required upon approval of this application.
- B. Public Hearing and Vote on a Petition from National Grid for a Grant of Location in Lexington Street to install approximately 9 feet of 8" plastic to tie into existing 12" cast iron. This work is necessary to maintain gas infrastructure integrity as part of the CIMNRPL project within the Town of Belmont. The recommendations and conditions set out by the Department of Public Works shall be required upon approval of this application.
- C. Public Hearing and Vote on a Petition from National Grid for a Grant of Location in Boyd Street, Arundel Terrace, Bigelow Terrace to execute the following work:
- Boyd Street – Relaying of ~25-ft of 6" Plastic (2004), ~435-ft of 6" Cast Iron (1925), and ~10-ft of 6" Plastic (2021) with ~470-ft of 8" Plastic, occurring from #9 Boyd St to #49 Boyd St
 - Arundel Terrace – Relaying of ~35-ft of 6" Cast Iron (1925) and ~180-ft of 3" Cast Iron (1899/1900) with ~215-ft of 4" Plastic, occurring from Boyd St to end of main
 - Bigelow Terrace – Relaying of ~35-ft of 6" Cast Iron (1925), ~165-ft of 3" Cast Iron (1899/1934), and ~20-ft of 3" Plastic (2003) with ~220-ft of 4" Plastic, occurring from Boyd St to end of main

This work is necessary to maintain gas infrastructure integrity as part of National Grid's "CIMNRPL <10" program. The recommendations and conditions set out by the Department of Public Works shall be required upon approval of this application.

10. MOTIONS, ORDINANCES, ORDER, AND RESOLUTIONS

- A. Resolution Approving the Acceptance and Expenditure of Gifts of Funds in the amount of \$1,200 from the Hawaiian Tournament to support the Pequossette Summer Program, and \$300 from Megan & Christopher Petzy to support the Mid-Summer Interleague Classic
- B. Resolution Authorizing a Petition for Special Legislation - Minimum Residential Factor Adjustment
- C. First Reading on a proposed Loan Order that the sum of \$2,750,000 is appropriated to pay costs of designing, constructing and overseeing highway and sidewalk reconstruction projects at Poplar Street, Partridge Street, Pequosette Street, North and South Irving Park, Royal Street and Green Street, as more fully described in the City's Fiscal Year 2025 through 2029 Capital Improvement Plan, and the payment of all costs incidental and related thereto; and that to meet this appropriation, the Treasurer, with the approval of the City Manager, is authorized to borrow said amount under and pursuant to M.G.L. c.44, §7(1), or pursuant to any other enabling authority, and to issue bonds or notes of the City therefor.
- D. First Reading on a proposed Loan Order that the sum of \$418,000 is appropriated to pay costs of performing infiltration and inflow reduction and sewer rehabilitation,

including the payment of all costs incidental and related thereto; that to meet this appropriation, the Treasurer, with the approval of the City Manager, is authorized to borrow said amount under and pursuant to M.G.L. c.44, §7(1), M.G.L. c.44, §8(14) and/or pursuant to any other enabling authority, and to issue bonds or notes of the City therefor; that the Treasurer, with the approval of the City Manager, is authorized to borrow all or a portion of such amount from the Massachusetts Water Resources Authority (the "Authority") pursuant to the Authority's Infiltration/Inflow Local Financial Assistance Program and in connection therewith to enter into a loan agreement and/or financial assistance agreement with the Authority and otherwise to contract with the Authority with respect to such loan and for any grants or aid available for the project or for the financing thereof; and that the City Manager is authorized to accept and expend any grants or aid available for the project or for the financing thereof, provided that the amount of the authorized borrowing for the project shall be reduced by the amount of any such grants or aid received.

- E. Order Authorizing the Recission of Unexpended Appropriations

11. REPORTS OF COMMITTEES

- A. Committee on Parks and Recreation Report regarding its meeting on March 27, 2025 - Palomba, Chair

ACTION ITEM:

To recommend that the City Council endorse the revised Policy and Procedures for operating field and court lighting at all current facilities of the Recreation Department.

- B. Committee on Personnel and City Organization Report regarding its meeting on June 21, 2025 - Bays, Chair

ACTION ITEM:

To recommend that the City Council approve the proposed amended organization chart as presented by the Manager.

- C. Committee on Human Services Report regarding its meeting on March 26, 2025 - Palomba, Chair
- D. Committee on Human Services Report regarding its meeting on July 21, 2025 - Palomba, Chair

ACTION ITEM: Confirmation of Leo Patterson for re-appointment to the Affordable Housing Trust for a term to expire on June 30, 2027

ACTION ITEM: Confirmation of David Leon for re-appointment to the Affordable Housing Trust for a term to expire on June 30, 2027

ACTION ITEM: Confirmation of Jill Hyde for re-appointment to the Affordable Housing Trust for a term to expire on June 30, 2027

- E. Committee on Economic Development & Planning Report regarding its meeting on July 31, 2025 - Feltner, Chair

ACTION ITEM: To recommend that the City Council make a referral to the Committee on Economic Development & Planning to discuss and make

recommendations on leadership support for the Community Preservation Committee

ACTION ITEM: To recommend that the City Council confirm Marissa Mayo for appointment to the Community Preservation Committee for a term expiring February 1, 2028

ACTION ITEM: To recommend that the City Council confirm Amy Plovnick for appointment to the Community Preservation Committee for a term expiring February 1, 2026, filling the unexpired term of Mark Krackiewicz

- F. Committee on Public Safety Report regarding its meeting on July 29, 2025 - Airasian, Chair

ACTION ITEM: To recommend that the City Council confirm Daniel Grieneisen for appointment to the Traffic Commission for a term to expire May 15, 2026

ACTION ITEM: To recommend that the City Council confirm Ryan McMorrow for appointment to the Traffic Commission for a term to expire May 15, 2027

- G. Committee on Rules and Ordinances Report regarding its meetings on August 5, 2025 & August 7, 2025 - Gannon, Chair

ACTION ITEM:

To recommend that the City Council confirm John. C. Bartley for appointment to the Licensing Board for a term expiring February 15, 2028

ACTION ITEM:

To recommend that the City Council confirm Jimmy Tsekrekas for reappointment as an alternate member to the Licensing Board for a term expiring February 15, 2028

12. COMMUNICATIONS FROM THE CITY MANAGER

- A. Request for Confirmation of Reappointments to the Cable Access Corporation - Board of Directors
- B. Request for Confirmation of Appointments to the Memorialization Committee
- C. Request for Confirmation of Appointment and Reappointment to the Stormwater Advisory Committee

13. REQUESTS FOR INFORMATION/REVIEW OF LIST OF PENDING MATTERS

14. ANNOUNCEMENTS

15. PUBLIC FORUM

16. RECESS OR ADJOURNMENT

ELECTED OFFICIALS

Mark S. Sideris,
Council President

Caroline Bays,
Councilor At Large

Vincent J. Piccirilli, Jr.,
Vice President &
District C Councilor

John G. Gannon,
Councilor At Large

John M. Airasian,
Councilor At Large

Anthony Palomba,
Councilor At Large

Nicole Gardner,
District A Councilor

Lisa J. Feltner,
District B Councilor

Emily Izzo,
District D Councilor

CITY COUNCIL ATTENDANCE
MEETING DATE: AUGUST 12, 2025

	YES	NO	PRESENT
JOHN M. AIRASIAN	<u> X </u>	<u> </u>	<u> </u>
CAROLINE BAYS	<u> X (Via Zoom) </u>	<u> </u>	<u> </u>
LISA J. FELTNER	<u> X </u>	<u> </u>	<u> </u>
JOHN G. GANNON	<u> X (6:18) </u>	<u> </u>	<u> </u>
NICOLE GARDNER	<u> X </u>	<u> </u>	<u> </u>
EMILY IZZO	<u> X </u>	<u> </u>	<u> </u>
ANTHONY PALOMBA	<u> X </u>	<u> </u>	<u> </u>
VINCENT J. PICCIRILLI JR.	<u> X </u>	<u> </u>	<u> </u>
MARK S. SIDERIS, COUNCIL PRESIDENT	<u> X </u>	<u> </u>	<u> </u>

CITY COUNCIL ROLL CALL VOTE
MEETING DATE: AUGUST 12, 2025

	YES	NO	PRESENT
JOHN M. AIRASIAN	<u> X </u>	<u> </u>	<u> </u>
CAROLINE BAYS	<u> X(Via Zoom) </u>	<u> </u>	<u> </u>
LISA J. FELTNER	<u> X </u>	<u> </u>	<u> </u>
JOHN G. GANNON	<u> </u>	<u> </u>	<u> </u>
NICOLE GARDNER	<u> X </u>	<u> </u>	<u> </u>
EMILY IZZO	<u> X </u>	<u> </u>	<u> </u>
ANTHONY PALOMBA	<u> X </u>	<u> </u>	<u> </u>
VINCENT J. PICCIRILLI JR.	<u> X </u>	<u> </u>	<u> </u>
MARK S. SIDERIS, COUNCIL PRESIDENT	<u> X </u>	<u> </u>	<u> </u>

Motion to enter into Executive Session

CITY COUNCIL ROLL CALL VOTE
MEETING DATE: AUGUST 12, 2025

	YES	NO	PRESENT
JOHN M. AIRASIAN	<u> X </u>	<u> </u>	<u> </u>
CAROLINE BAYS	<u> X(Via Zoom) </u>	<u> </u>	<u> </u>
LISA J. FELTNER	<u> X </u>	<u> </u>	<u> </u>
JOHN G. GANNON	<u> X </u>	<u> </u>	<u> </u>
NICOLE GARDNER	<u> X </u>	<u> </u>	<u> </u>
EMILY IZZO	<u> X </u>	<u> </u>	<u> </u>
ANTHONY PALOMBA	<u> X </u>	<u> </u>	<u> </u>
VINCENT J. PICCIRILLI JR.	<u> X </u>	<u> </u>	<u> </u>
MARK S. SIDERIS, COUNCIL PRESIDENT	<u> X </u>	<u> </u>	<u> </u>

Motion to adopt the minutes from City Council Meeting July 8, 2025

CITY COUNCIL ROLL CALL VOTE
MEETING DATE: AUGUST 12, 2025

	YES	NO	PRESENT
JOHN M. AIRASIAN	<u> X </u>	<u> </u>	<u> </u>
CAROLINE BAYS	<u> X(Via Zoom) </u>	<u> </u>	<u> </u>
LISA J. FELTNER	<u> X </u>	<u> </u>	<u> </u>
JOHN G. GANNON	<u> X </u>	<u> </u>	<u> </u>
NICOLE GARDNER	<u> X </u>	<u> </u>	<u> </u>
EMILY IZZO	<u> X </u>	<u> </u>	<u> </u>
ANTHONY PALOMBA	<u> X </u>	<u> </u>	<u> </u>
VINCENT J. PICCIRILLI JR.	<u> X </u>	<u> </u>	<u> </u>
MARK S. SIDERIS, COUNCIL PRESIDENT	<u> X </u>	<u> </u>	<u> </u>

Motion to adopt the minutes from Special City Council Meeting July 24, 2025



George J. Proakis
City Manager

CITY OF
WATERTOWN
Office of the City Manager

Administration Building
149 Main Street
Watertown, MA 02472
Phone: 617-972-6465
www.watertown-ma.gov
citymgr@watertown-ma.gov

To: Honorable City Council

From: George J. Proakis, City Manager 

Date: May 8, 2025

RE: Request for Confirmation – Appointments to the Solid Waste & Recycling Advisory Committee

Pursuant to the provisions of the Watertown Home Rule Charter and Town Council Ordinance 2007-46, An Ordinance on the Timing and Process of Appointments to Town Boards, Commissions and Committees, I am transmitting herewith a request for appointments to the Solid Waste & Recycling Advisory Committee which requires Council confirmation.

- Martin Solomon – Appointment as a member of the Solid Waste & Recycling Advisory Committee to a term expiring May 15, 2028
- Joseph Ganno – Appointment as a member of the Solid Waste & Recycling Advisory Committee to a term expiring May 15, 2028

Thank you for your anticipated cooperation in this matter.



Watertown City Council

Administration Building

149 Main Street

Watertown, MA 02472


Phone: 617-972-6470

RESOLUTION # 76

2025 – R - 76

RESOLUTION CONFIRMING THE APPOINTMENT OF JOSEPH GANNO TO THE SOLID WASTE AND RECYCLING ADVISORY COMMITTEE

BE IT RESOLVED: That pursuant to the provisions of the Watertown Home Rule Charter, the City Council of the City of Watertown hereby confirms the appointment of Joseph Ganno to the Solid Waste & Recycling Advisory Committee for a term to expire on May 15, 2028.

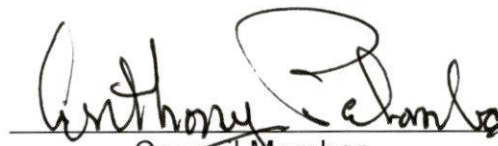
Council Member

I hereby certify that at a Meeting of the City Council for which a quorum was present, the above Resolution was adopted by a vote of 9 for, 0 against, and 0 present on August 12, 2025


Brendan T. McCarthy, Council Clerk


Mark S. Sideris, Council President

ELECTED OFFICIALS

Mark S. Sideris,
Council President

Vincent J. Piccirilli, Jr.,
Vice President &
District C Councilor

John M. Airasian,
Councilor At Large

Caroline Bays,
Councilor At Large

John G. Gannon,
Councilor At Large

Anthony Palomba,
Councilor At Large

Nicole Gardner,
District A Councilor

Lisa J. Feltner,
District B Councilor

Emily Izzo,
District D Councilor



Watertown City Council

Administration Building

149 Main Street

Watertown, MA 02472

Phone: 617-972-6470

RESOLUTION #

77

2025 - R -

77

RESOLUTION CONFIRMING THE APPOINTMENT OF MARTIN SOLOMON TO THE SOLID WASTE AND RECYCLING ADVISORY COMMITTEE

BE IT RESOLVED: That pursuant to the provisions of the Watertown Home Rule Charter, the City Council of the City of Watertown hereby confirms the appointment of Martin Solomon to the Solid Waste & Recycling Advisory Committee for a term to expire on May 15, 2028.


Council Member

I hereby certify that at a Meeting of the City Council for which a quorum was present, the above Resolution was adopted by a vote of 9 for, 0 against, and 0 present on August 12, 2025


Brendan T. McCarthy, Council Clerk


Mark S. Sideris, Council President

ELECTED OFFICIALS

Mark S. Sideris,
Council President

Vincent J. Piccirilli, Jr.,
Vice President &
District C Councilor

John M. Airasian,
Councilor At Large

Caroline Bays,
Councilor At Large

John G. Gannon,
Councilor At Large

Anthony Palomba,
Councilor At Large

Nicole Gardner,
District A Councilor

Lisa J. Feltner,
District B Councilor

Emily Izzo,
District D Councilor



George J. Proakis
City Manager

CITY OF
WATERTOWN
Office of the City Manager

Administration Building
149 Main Street
Watertown, MA 02472
Phone: 617-972-6465
www.watertown-ma.gov
Citymgr@watertown-ma.gov

To: Honorable City Council

From: George J. Proakis, City Manager 

Date: August 6, 2025

RE: Agenda Item – Informational Presentation

I respectfully request that an Informational Presentation be added to the agenda for the upcoming City Council meeting scheduled for August 12, 2025. The purpose of this presentation is to share the concept designs for the proposed renovations of both Bemis Playground and How Playground. This will provide Council members and the public with an overview of the design vision, key features, and anticipated improvements for these community spaces.

Thank you for considering this request.



CITY OF WATERTOWN

Department of
Community Development and Planning
Administration Building
149 Main Street
Watertown, MA 02472
Phone: 617 972 6417
Fax: 617 972 6484
www.watertown-ma.gov

TO: Mr. George Proakis - City Manager

FROM: Mr. Steve Magoon, Assistant City Manager and DCDP
Ms. Erika Oliver Jerram, Director of Community Design
Ms. Michelle Moon, Open Space Planner

DATE: August 6, 2025

RE: Bemis Park and How Playground Update

In accordance with City's FY2024-2025 Annual Budget section "City Council Conceptual Recommendations for the Fiscal Year 2025-2029 CIP" (p251 and 254), we are sharing the concept designs for both Bemis and How Playground renovations for to review and approval of the final design.

As part of the ongoing City-wide park and playground renovation effort, the Department of Community Development and Planning (DCDP) has been collaborating with the Recreation Department and DPW on Bemis Park and How Parks design with CBA Landscape Architects since 2023. As the projects are at 95% construction drawings this month, we are preparing for the How and Bemis Parks to go out to bid and start construction. We have also been working on the Sullivan Playground design concurrently, though that will not go out to bid until FY 2027.

Below is a description of the process and the design for each park.

BEMIS PARK

The Bemis Park redesign includes a new playground, splash pad, porta potty enclosure, and field improvements. The courts and batting tunnel will remain. Please see the Bemis Park Concept Drawing on page 3.

The design process included three community meetings, held between October 2023 and October 2024, where community members met with the design team and City staff to discuss their preferences and ideas. In addition, there was an online survey.

HOW PARK


The full How Park master plan design includes a new playground, basketball court, and dog park, as well as new park features, including a seating area and outdoor fitness area. The current phase of How Park construction includes only the installation of a new playground on the north edge of the park. The rest of the design will be implemented under Phase 2 in FY2030 in the current City CIP budget.

Similar to Bemis Park, there were three community meetings and online survey. Please see the How Park Concept Drawing on page 4.

PROPOSED TIMELINE

If the projects are approved by City Council, DCDP is ready to put the projects out to bid this summer. Bemis Park construction could start in Fall 2025. How Park Phase 1 (playground) would start in early 2026. We will work with the Recreation Department to coordinate around any ongoing programming.

Bemis Park: Concept Drawing

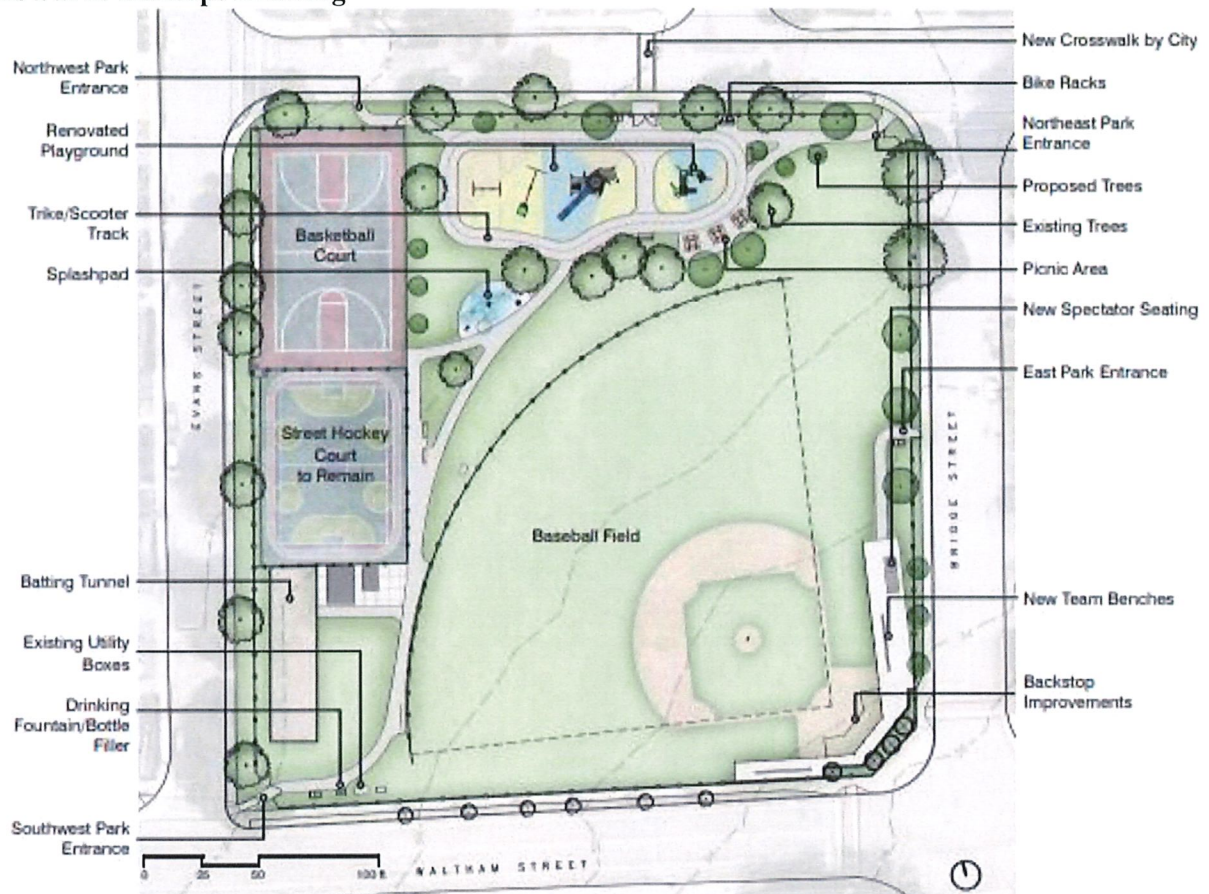

PLAYGROUND CONCEPT - PRECEDENT IMAGES



Age 5-12 Play Tower



Age 2-5 Play Structure



Swings



Track Ride Tower

KEY ATTRIBUTES

- Centered entrance along Buick Street at proposed new crosswalk
- Baseball spectator seating located near first base
- Picnic area strongly connected to playground in shade
- Splashpad separated from playground and picnic area and located in sun

How Park: Concept Drawing



MASTER PLAN - PRECEDENT IMAGES



Play Structure for Ages 2-5



Play Structure for Ages 5-12



Multi-Rider Spinner



Mushroom Steppers



Single Spinner



Lighting



Open Lawn



Drinking Fountain with Dog Bowl



Open Roof Shade Structure

KEY ATTRIBUTES

Expanded play area and dog park area.
Additional pathways forming curving circulation routes throughout the park.
A multi-use court with fitness equipment.
Drinking fountains and lighting throughout the park.

CITY COUNCIL ROLL CALL VOTE
MEETING DATE: AUGUST 12, 2025

	YES	NO	PRESENT
JOHN M. AIRASIAN	<u> X </u>	<u> </u>	<u> </u>
CAROLINE BAYS	<u> X(Via Zoom) </u>	<u> </u>	<u> </u>
LISA J. FELTNER	<u> X </u>	<u> </u>	<u> </u>
JOHN G. GANNON	<u> X </u>	<u> </u>	<u> </u>
NICOLE GARDNER	<u> X </u>	<u> </u>	<u> </u>
EMILY IZZO	<u> X </u>	<u> </u>	<u> </u>
ANTHONY PALOMBA	<u> X </u>	<u> </u>	<u> </u>
VINCENT J. PICCIRILLI JR.	<u> X </u>	<u> </u>	<u> </u>
MARK S. SIDERIS, COUNCIL PRESIDENT	<u> X </u>	<u> </u>	<u> </u>

Motion to approve Eversource's petition for a grant of location in Belmont Street.



Watertown City Council

Administration Building

149 Main Street

Watertown, MA 02472

Phone: 617-972-6470

RESOLUTION # 78

2025 – R - 78

BE IT RESOLVED: That the Watertown Department of Public Works has reviewed the attached petition by Eversource for consideration of a Grant of Location in Belmont Street to install one stub pole and one anchor for #11/6-S, approximately 40 feet west of St. Mary's Street. This work is necessary to replace the guy wire support for an existing utility pole due to the scheduled removal of the MBTA's Catenary Pole Network. Said Grant of Location shall be subject to the following recommendations and conditions.

Standard Conditions

1. During construction, uninterrupted pedestrian access (or temporary pedestrian facilities) shall be provided at all times or an appropriate alternative path provided.
2. Please be aware that there may be utility infrastructure that is not shown on the plan and may be encountered in the field. If a conflict occurs between the proposed installation and existing City-Owned and/or private utility infrastructure, The City Engineer shall be contacted directly to discuss an appropriate resolution.
3. It is the sole responsibility of the Applicant, and their Contractor, to ensure that and City-Owned and or private utilities, if located within the limits of work should be properly marked and protected during construction activities.


The City of Watertown is not a member of Dig Safe and must be notified separately.

4. The proposed scope of work requires a DPW Street Opening Permit through the Watertown DPW prior to the start of construction.
5. All disturbances to curbing, grass strips, sidewalks, walkways, and roadway surfaces shall be repaired in kind to the satisfaction of the City of Watertown DPW. If any existing sidewalk is proposed to be removed and replaced in full width, the restoration must be completed in accordance with all current ADA, MAAB and City of Watertown standards.
6. All work within the Right of Way shall require the Contractor to schedule and coordinate a police traffic detail. Traffic control and safety measures shall be implemented in adherence to all applicable OSHA requirements, Massachusetts DOT Work Zone Safety Guidelines and Part VI of the Manual of Uniform Traffic Control Devices.
7. All material stockpiled on roadways and/or roadway shoulders shall be protected with erosion control devices such as silt fence or straw wattles. It will be the sole responsibility of the Contractor to remove any sediment that enters the City drainage system as a result of the proposed work.
8. Equipment, staging, and stockpiles shall not be located in a manner so as to interfere with intersection sightlines and shall be kept in a neat and orderly fashion.
9. Public shade trees within and adjacent to the proposed work zone must be protected. The Contractor shall install individual tree protection on any public shade tree that may be impacted and the Contractor shall not stockpile material or equipment within the drip zone of a public shade tree.

10. Contractor shall coordinate with City Health Department on rodent control requirements.
11. An as-built survey shall be performed upon completion of the work and provided to the Department of Public Works.

BE IT FURTHER RESOLVED: That the petitioner shall deposit sufficient cash surety as determined by the Superintendent of Public Works to be held in escrow until the Superintendent of Public Works is satisfied with the condition of repair and restoration of the street.

BE IT FURTHER RESOLVED: That a copy of said petition is forwarded to the City Clerk for processing.

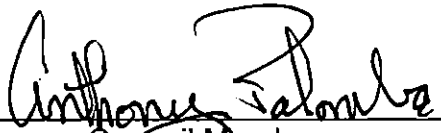


Council Member

I hereby certify that at a regular meeting of the City Council for which a quorum was present, the above Resolution was adopted by a vote of 9 for, 0 against, and 0 present on August 12, 2025.



Brendan T. McCarthy, Council Clerk

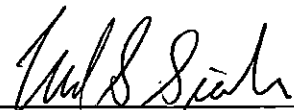

Mark S. Sideris, Council President

ELECTED OFFICIALS

Mark S. Sideris,
Council President

Vincent J. Piccirilli, Jr.,
Vice President &
District C Councilor

John M. Airasian,
Councilor At Large

Caroline Bays,
Councilor At Large

John G. Gannon,
Councilor At Large

Anthony Palomba,
Councilor At Large

Nicole Gardner,
District A Councilor

Lisa J. Feltner,
District B Councilor

Emily Izzo,
District D Councilor



Watertown City Council

Administration Building

149 Main Street

Watertown, MA 02472

Phone: 617-972-6470

NOTICE OF PUBLIC HEARING – EVERSOURCE

**Grant of Location: Belmont Street
WO # 16432990**

July 14, 2025

Dear Abutters:

The City Council of the City of Watertown will hold a public meeting on Tuesday, August 12, 2025 at 7:00 p.m. in the Richard E. Mastrangelo Council Chamber, 149 Main St., Watertown, MA along with remote opportunities for participation with public access provided as follows:

ACCESS INFORMATION:

- A. The meeting will be televised through WCATV (Watertown Cable Access Television):
<http://vodwcatv.org/CablecastPublicSite/?channel=3>
- B. The Public may join the virtual meeting online:
<https://watertownma.zoom.us/j/92991331344>
- C. Public may join the virtual meeting audio only by phone: (877) 853-5257 or (888) 475-4499 (Toll Free) and enter Webinar ID: 929 9133 1344 #
- D. Public may also comment through email: vpiccirilli@watertown-ma.gov

On a petition from Eversource for consideration of a Grant of Location for the following installations:

Belmont Street – Install one (1) stub pole and one (1) anchor pole for #11/6-S, approximately 40 feet west of St Mary’s Street

This work is necessary to replace the guy wire support for an existing utility pole due to the scheduled removal of the MBTA’s Catenary Pole Network. We are submitting the following recommendations and conditions for consideration by the City Council should the Grant of Location be approved for this application. A photo of the location of the proposed work is presented attached to this document.

Standard Conditions

1. During construction, uninterrupted pedestrian access (or temporary pedestrian facilities) shall be provided at all times or an appropriate alternative path provided.
2. Please be aware that there may be utility infrastructure that is not shown on the plan and may be encountered in the field. If a conflict occurs between the proposed installation and existing City-Owned and/or private utility infrastructure, The City Engineer shall be contacted directly to discuss an appropriate resolution.
3. It is the sole responsibility of the Applicant, and their Contractor, to ensure that and City-Owned and or private utilities, if located within the limits of work should be properly marked and protected during construction activities.
The City of Watertown is not a member of Dig Safe and must be notified separately.
4. The proposed scope of work requires a DPW Street Opening Permit through the Watertown DPW prior to the start of construction.
5. All disturbances to curbing, grass strips, sidewalks, walkways, and roadway surfaces shall be repaired in kind to the satisfaction of the City of Watertown DPW. If any existing sidewalk is proposed to be removed and replaced in full width, the restoration must be completed in accordance with all current ADA, MAAB and City of Watertown standards.
6. All work within the Right of Way shall require the Contractor to schedule and coordinate a police traffic detail. Traffic control and safety measures shall be implemented in adherence to all applicable OSHA requirements, Massachusetts DOT Work Zone Safety Guidelines and Part VI of the Manual of Uniform Traffic Control Devices.
7. All material stockpiled on roadways and/or roadway shoulders shall be protected with erosion control devices such as silt fence or straw wattles. It will be the sole responsibility of the Contractor to remove any sediment that enters the City drainage system as a result of the proposed work.
8. Equipment, staging, and stockpiles shall not be located in a manner so as to interfere with intersection sightlines and shall be kept in a neat and orderly fashion.
9. Public shade trees within and adjacent to the proposed work zone must be protected. The Contractor shall install individual tree protection on any public shade tree that may be impacted and the Contractor shall not stockpile material or equipment within the drip zone of a public shade tree.
10. Contractor shall coordinate with City Health Department on rodent control requirements.
11. An as-built survey shall be performed upon completion of the work and provided to the Department of Public Works.

Your participation is not necessary, if you choose not to object to the above petition.

Sincerely,

Watertown City Council

ELECTED OFFICIALS

Mark S. Sideris,
Council President

Caroline Bays,
Councilor At Large

Nicole Gardner,
District A Councilor

Vincent J. Piccirilli, Jr.,
Vice President &
District C Councilor

John G. Gannon,
Councilor At Large

Lisa J. Feltner,
District B Councilor

John M. Airasian,
Councilor At Large

Anthony Palomba,
Councilor At Large

Emily Izzo,
District D Councilor

Location Photos



April 14, 2025

City Council
City Hall
149 Main Street
Watertown, MA 02472

RE: Belmont Street
Watertown, MA
W.O.# 16432990

Dear Members of the Council:

The enclosed petition and plan are being presented by the NSTAR Electric Company d/b/a EVERSOURCE ENERGY for the purpose of obtaining a Grant of Location to install one new joint owned pole 11/6-S with anchor and guy wire feet in Belmont Street.

The reason for this work is to replace the guy support for the existing pole line due to the scheduled removal of the MBTA's Catenary Pole.


If you have any further questions, please contact Joanne Callender at 781-314-5054. Your prompt attention to this matter would be greatly appreciated.

Very truly yours,


Richard M. Schifone

Richard M. Schifone, Supervisor
Rights and Permits

RMS/HC
Attachments

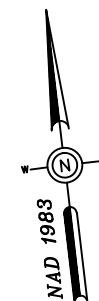

BELMONT ST

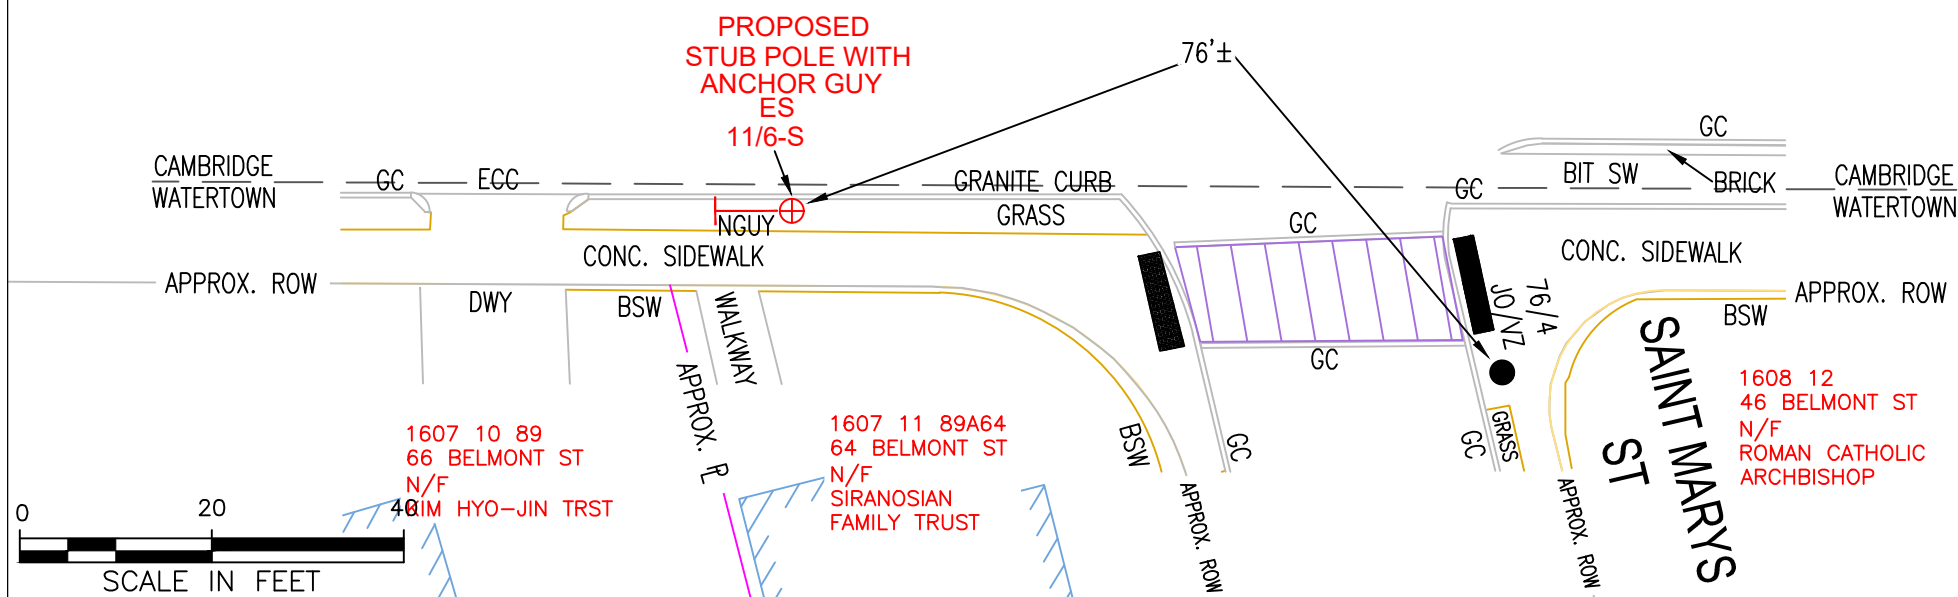

BY YOUR USE OF THE INFORMATION CONTAINED IN THIS MAP, YOU AGREE THAT NO WARRANTY OF ANY KIND, EXPRESS OR IMPLIED, IS GIVEN WITH RESPECT TO THE INFORMATION. NEITHER NSTAR ELECTRIC COMPANY, NSTAR GAS COMPANY NOR ITS PARENTS, AFFILIATES, OFFICERS, DIRECTORS, SHAREHOLDERS, EMPLOYEES OR AGENTS (COLLECTIVELY THE "NSTAR ENTITIES") SHALL BE LIABLE FOR ANY LOSS OR INJURY CAUSED IN WHOLE OR IN PART BY USE OF THIS INFORMATION OR IN RELIANCE UPON IT, TO THE MAXIMUM EXTENT ALLOWED BY LAW. YOU AGREE BY YOUR ACCEPTANCE OF THE INFORMATION TO RELEASE, INDEMNIFY AND HOLD THE NSTAR ENTITIES HARMLESS FROM ANY SUCH LOSS OR INJURY.

THE INFORMATION MAY NOT REPRESENT A SURVEY, MAY NOT BE THE MOST COMPLETE AND IS SUBJECT TO CHANGE WITHOUT NOTICE. NO LIABILITY IS ASSUMED FOR THE ACCURACY OF THE INFORMATION, EITHER EXPRESSED OR IMPLIED. UNAUTHORIZED ATTEMPTS TO MODIFY THE INFORMATION OR USE THE INFORMATION FOR OTHER THAN ITS INTENDED PURPOSES ARE PROHIBITED.

Proposed pole locations shown thus		C#	  d/b/a 1165 MASSACHUSETTS AVE. DORCHESTER, MASS. 02125
Pole locations to be abandoned, shown thus		Ward #	
Proposed Anchor Guy shown thus		Work Order # 16432990	
Proposed Hip Guy shown thus		Surveyed by: VT/ZA	Plan of BELMONT STREET
Proposed Underground location shown thus		Research by: VT	WATERTOWN
Proposed Push Brace shown thus		Plotted by: VT	Showing PROPOSED STUB POLE WITH GUY WIRE & ANCHOR
Existing Pole location shown thus		Proposed Structures: GC	
		Approved: T THIBAUT	Scale 1"=20' Date MAY 9, 2024
		P#	SHEET 1 of 1 REVISION: AUGUST 1, 2024

CITY COUNCIL ROLL CALL VOTE
MEETING DATE: AUGUST 12, 2025

	YES	NO	PRESENT
JOHN M. AIRASIAN	<u> X </u>	<u> </u>	<u> </u>
CAROLINE BAYS	<u> X(Via Zoom) </u>	<u> </u>	<u> </u>
LISA J. FELTNER	<u> X </u>	<u> </u>	<u> </u>
JOHN G. GANNON	<u> X </u>	<u> </u>	<u> </u>
NICOLE GARDNER	<u> X </u>	<u> </u>	<u> </u>
EMILY IZZO	<u> X </u>	<u> </u>	<u> </u>
ANTHONY PALOMBA	<u> X </u>	<u> </u>	<u> </u>
VINCENT J. PICCIRILLI JR.	<u> X </u>	<u> </u>	<u> </u>
MARK S. SIDERIS, COUNCIL PRESIDENT	<u> X </u>	<u> </u>	<u> </u>

Motion to approve National Grid's petition for a grant of location in Lexington Street.



Watertown City Council

Administration Building

149 Main Street

Watertown, MA 02472

Phone: 617-972-6470

RESOLUTION # 79

2025 – R - 79

BE IT RESOLVED: That the Watertown Department of Public Works has reviewed the attached petition by National Grid for consideration of a Grant of Location in Lexington Street to install approximately 9 feet of 8" plastic to tie into existing 12" cast iron. This work is necessary to maintain gas infrastructure integrity as part of the CIMNRPL project within the Town of Belmont. The recommendations and conditions set out by the Department of Public Works shall be required upon approval of this application. Said Grant of Location shall be subject to the following recommendations and conditions.

Standard Conditions

1. During construction, uninterrupted pedestrian access (or temporary pedestrian facilities) shall be provided at all times or an appropriate alternative path provided.
2. Please be aware that there may be utility infrastructure that is not shown on the plan and may be encountered in the field. If a conflict occurs between the proposed installation and existing City-Owned and/or private utility infrastructure, The City Engineer shall be contacted directly to discuss an appropriate resolution.
3. It is the sole responsibility of the Applicant, and their Contractor, to ensure that and City-Owned and or private utilities, if located within the limits of work should be properly marked and protected during construction activities.

The City of Watertown is not a member of Dig Safe and must be notified separately.

4. The proposed scope of work requires a DPW Street Opening Permit through the Watertown DPW prior to the start of construction.
5. All disturbances to curbing, grass strips, sidewalks, walkways, and roadway surfaces shall be repaired in kind to the satisfaction of the City of Watertown DPW. If any existing sidewalk is proposed to be removed and replaced in full width, the restoration must be completed in accordance with all current ADA, MAAB and City of Watertown standards.
6. All work within the Right of Way shall require the Contractor to schedule and coordinate a police traffic detail. Traffic control and safety measures shall be implemented in adherence to all applicable OSHA requirements, Massachusetts DOT Work Zone Safety Guidelines and Part VI of the Manual of Uniform Traffic Control Devices.
7. All material stockpiled on roadways and/or roadway shoulders shall be protected with erosion control devices such as silt fence or straw wattles. It will be the sole responsibility of the Contractor to remove any sediment that enters the City drainage system as a result of the proposed work.
8. Equipment, staging, and stockpiles shall not be located in a manner so as to interfere with intersection sightlines and shall be kept in a neat and orderly fashion.
9. Public shade trees within and adjacent to the proposed work zone must be protected. The Contractor shall install individual tree protection on any public shade tree that may be


impacted and the Contractor shall not stockpile material or equipment within the drip zone of a public shade tree.

10. Contractor shall coordinate with City Health Department on rodent control requirements.


11. An as-built survey shall be performed upon completion of the work and provided to the Department of Public Works.


BE IT FURTHER RESOLVED: That the petitioner shall deposit sufficient cash surety as determined by the Superintendent of Public Works to be held in escrow until the Superintendent of Public Works is satisfied with the condition of repair and restoration of the street.

BE IT FURTHER RESOLVED: That a copy of said petition is forwarded to the City Clerk for processing.

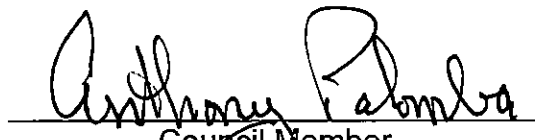
Council Member

I hereby certify that at a regular meeting of the City Council for which a quorum was present, the above Resolution was adopted by a vote of 9 for, 0 against, and 0 present on August 12, 2025.

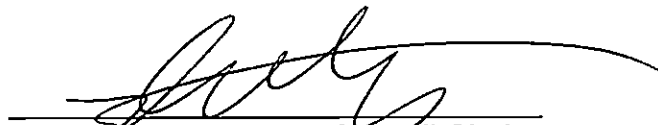
Brendan T. McCarthy, Council Clerk

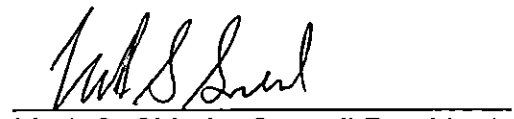
Mark S. Sideris, Council President

ELECTED OFFICIALS

Mark S. Sideris,
Council President

Vincent J. Piccirilli, Jr.,
Vice President &
District C Councilor

John M. Airasian,
Councilor At Large

Caroline Bays,
Councilor At Large

John G. Gannon,
Councilor At Large

Anthony Palomba,
Councilor At Large

Nicole Gardner,
District A Councilor

Lisa J. Feltner,
District B Councilor

Emily Izzo,
District D Councilor



Watertown City Council

Administration Building
149 Main Street
Watertown, MA 02472
Phone: 617-972-6470

NOTICE OF PUBLIC HEARING – NATIONAL GRID

**Grant of Location: 875 Belmont St, Watertown; 219 Lexington St, Belmont
WO # 1127655**

July 14, 2025

Dear Abutters:

The City Council of the City of Watertown will hold a public meeting on Tuesday, August 12, 2025 at 7:00 p.m. in the Richard E. Mastrangelo Council Chamber, 149 Main St., Watertown, MA along with remote opportunities for participation with public access provided as follows:

ACCESS INFORMATION:

- A. The meeting will be televised through WCATV (Watertown Cable Access Television):
<http://vodwcatv.org/CablecastPublicSite/?channel=3>
- B. The Public may join the virtual meeting online:
<https://watertownma.zoom.us/j/92991331344>
- C. Public may join the virtual meeting audio only by phone: (877) 853-5257 or (888) 475-4499 (Toll Free) and enter Webinar ID: 929 9133 1344 #
- D. Public may also comment through email: vpiccirilli@watertown-ma.gov

On a petition from National Grid for consideration of a Grant of Location for the following installations:

Lexington ST – Proposed ~9-ft of 8” Plastic to tie into existing 12” Cast Iron (1928).

This work is necessary to maintain gas infrastructure integrity as part of the CIMNRPL project within the Town of Belmont. We are submitting the following recommendations and conditions for consideration by the City Council should the Grant of Location be approved for this application. A photo of the location of the proposed work is presented attached to this document.

Standard Conditions

1. During construction, uninterrupted pedestrian access (or temporary pedestrian facilities) shall be provided at all times or an appropriate alternative path provided.
2. Please be aware that there may be utility infrastructure that is not shown on the plan and may be encountered in the field. If a conflict occurs between the proposed installation and existing City-Owned and/or private utility infrastructure, The City Engineer shall be contacted directly to discuss an appropriate resolution.
3. It is the sole responsibility of the Applicant, and their Contractor, to ensure that and City-Owned and or private utilities, if located within the limits of work should be properly marked and protected during construction activities.
The City of Watertown is not a member of Dig Safe and must be notified separately.
4. The proposed scope of work requires a DPW Street Opening Permit through the Watertown DPW prior to the start of construction.
5. All disturbances to curbing, grass strips, sidewalks, walkways, and roadway surfaces shall be repaired in kind to the satisfaction of the City of Watertown DPW. If any existing sidewalk is proposed to be removed and replaced in full width, the restoration must be completed in accordance with all current ADA, MAAB and City of Watertown standards.
6. All work within the Right of Way shall require the Contractor to schedule and coordinate a police traffic detail. Traffic control and safety measures shall be implemented in adherence to all applicable OSHA requirements, Massachusetts DOT Work Zone Safety Guidelines and Part VI of the Manual of Uniform Traffic Control Devices.
7. All material stockpiled on roadways and/or roadway shoulders shall be protected with erosion control devices such as silt fence or straw wattles. It will be the sole responsibility of the Contractor to remove any sediment that enters the City drainage system as a result of the proposed work.
8. Equipment, staging, and stockpiles shall not be located in a manner so as to interfere with intersection sightlines and shall be kept in a neat and orderly fashion.
9. Public shade trees within and adjacent to the proposed work zone must be protected. The Contractor shall install individual tree protection on any public shade tree that may be impacted and the Contractor shall not stockpile material or equipment within the drip zone of a public shade tree.
10. Contractor shall coordinate with City Health Department on rodent control requirements.
11. An as-built survey shall be performed upon completion of the work and provided to the Department of Public Works.

Your participation is not necessary, if you choose not to object to the above petition.

Sincerely,

Watertown City Council

ELECTED OFFICIALS

Mark S. Sideris,
Council President

Caroline Bays,
Councilor At Large

Nicole Gardner,
District A Councilor

Vincent J. Piccirilli, Jr.,
Vice President &
District C Councilor

John G. Gannon,
Councilor At Large

Lisa J. Feltner,
District B Councilor

John M. Airasian,
Councilor At Large





Anthony Palomba,
Councilor At Large

Emily Izzo,
District D Councilor

Location Photos




PRice Galaxy S24
Jun 06, 2025 12:43 PM

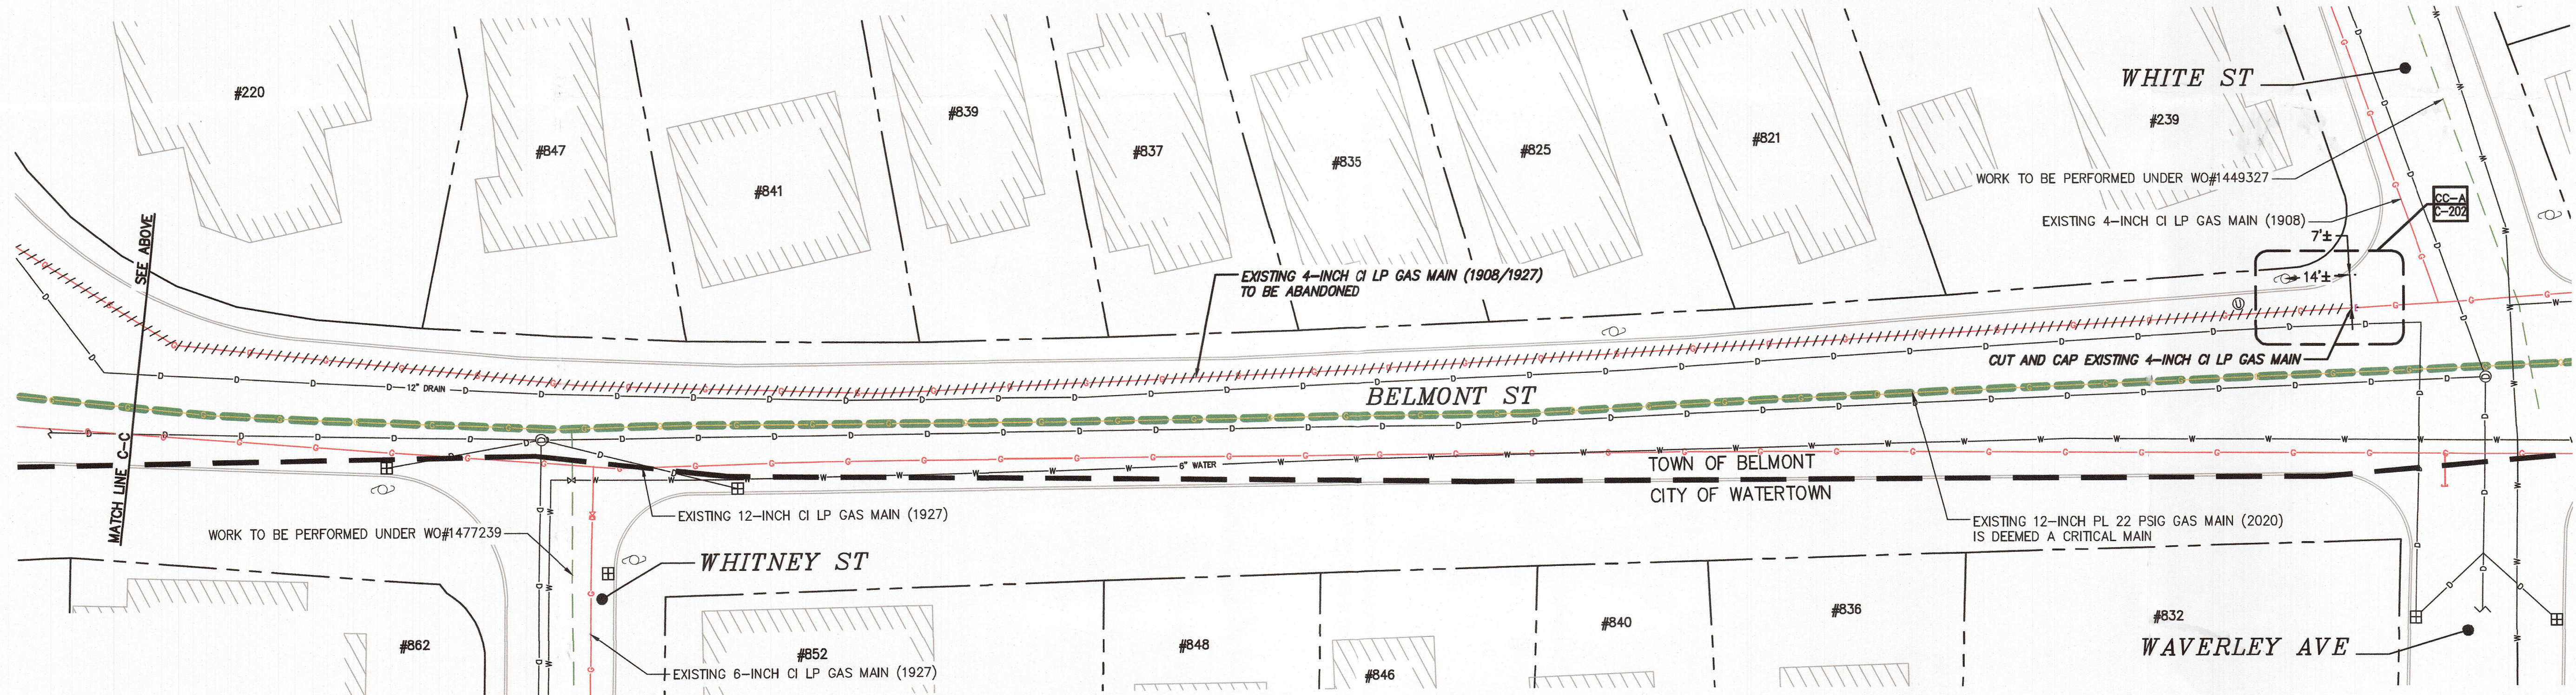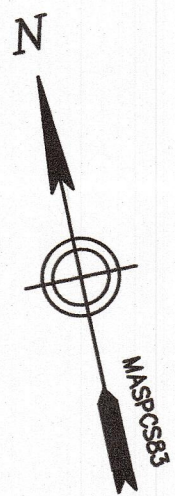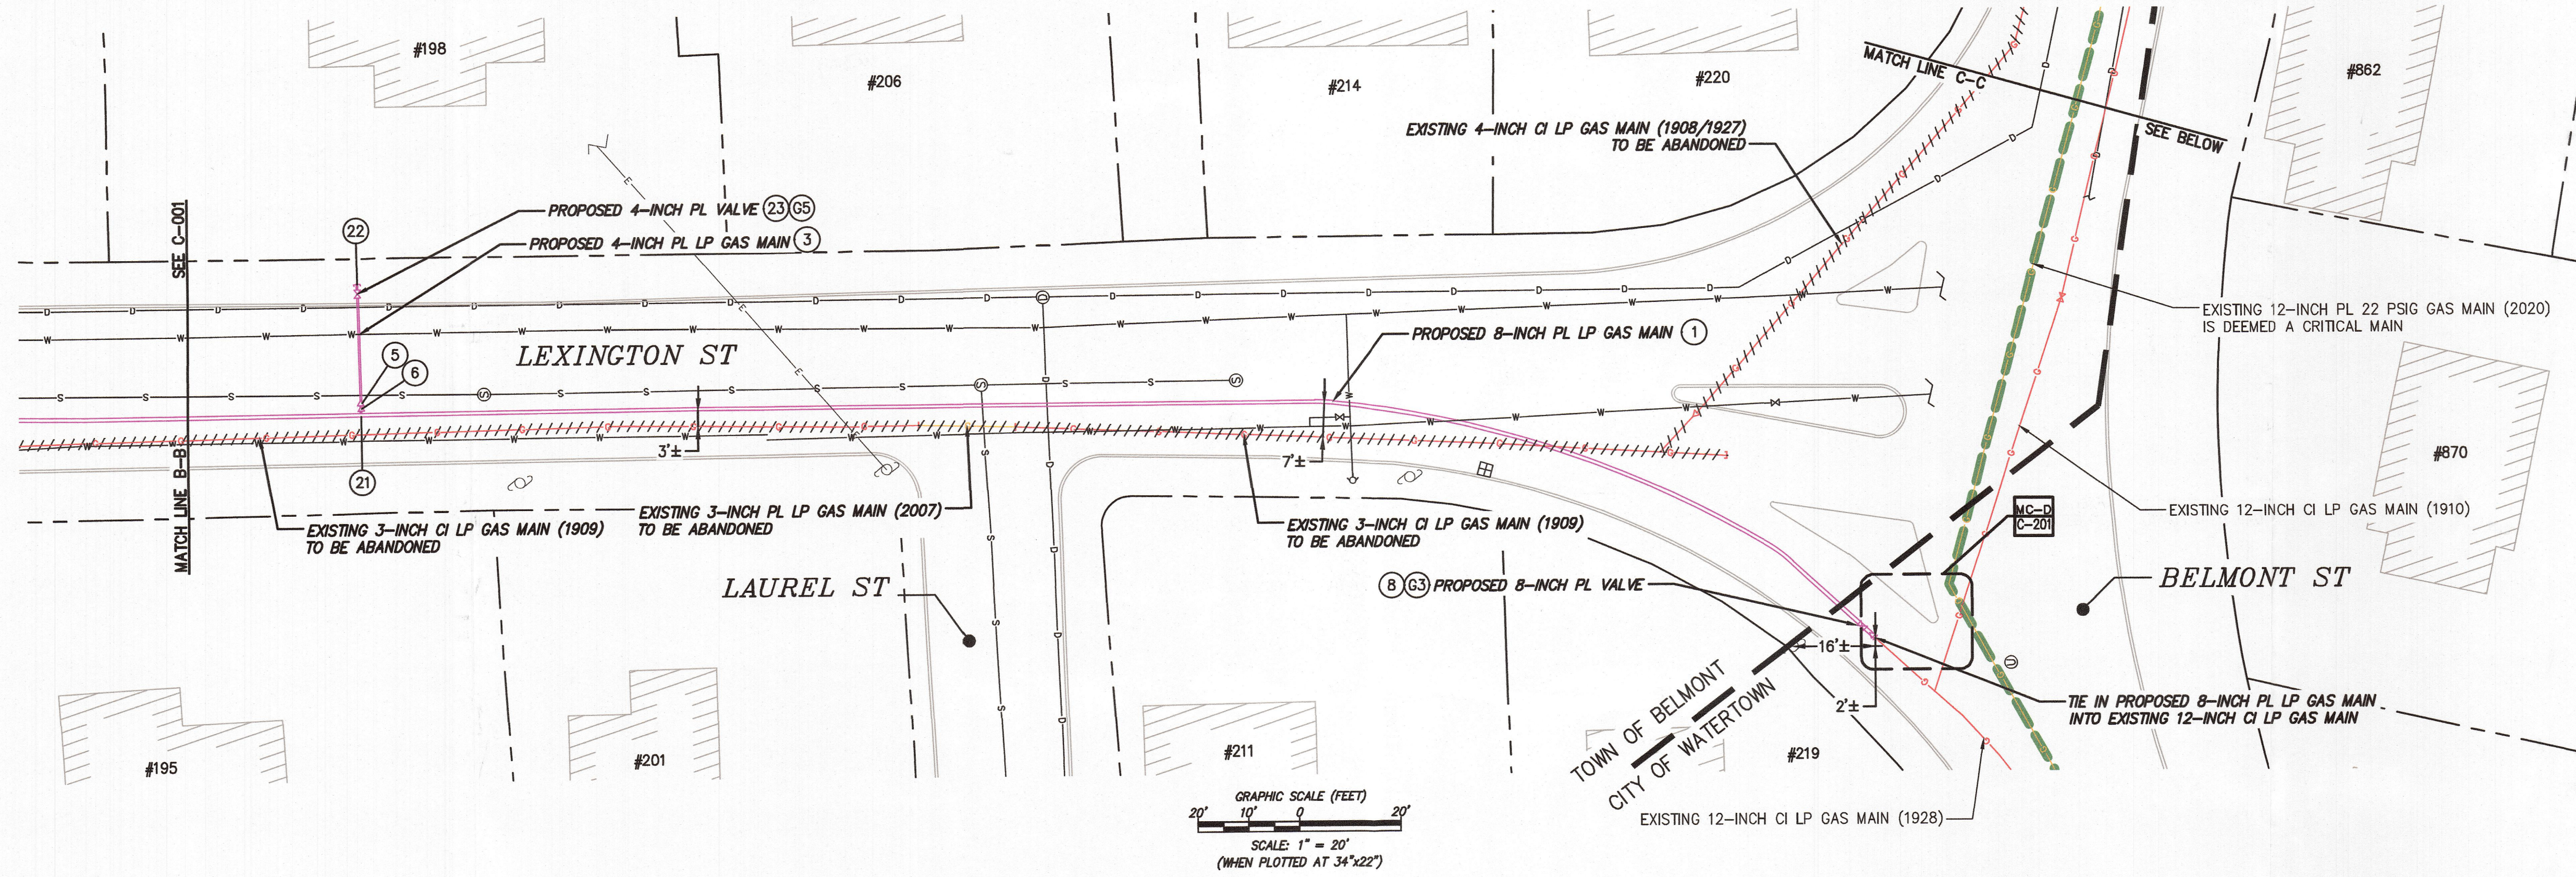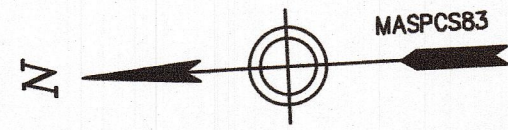

LEGEND

	BUILDING LINE
	APPROX. PROPERTY LINE
	APPROX. TOWN LINE
	EDGE OF PAVEMENT
	CURB LINE
	EXISTING ELECTRIC LINE
	EXISTING SANITARY SEWER LINE
	EXISTING STORM DRAIN LINE
	EXISTING WATER LINE
	EXISTING CI GAS MAIN
	EXISTING PL GAS MAIN
	PROPOSED GAS MAIN
	PROPOSED GAS MAIN TO BE ABANDONED
	OTHER WORK
	CRITICAL MAIN
	EXISTING CI GAS REDUCER
	EXISTING CI GAS VALVE
	PROPOSED GAS CAP
	PROPOSED GAS TRANSITION FITTING
	PROPOSED GAS REDUCER
	PROPOSED GAS VALVE
	EXISTING UTILITY POLE
	EXISTING WATER VALVE
	EXISTING FIRE HYDRANT
	EXISTING CATCH BASIN
	EXISTING SANITARY SEWER MANHOLE
	EXISTING STORM DRAIN MANHOLE
	EXISTING UNKNOWN MANHOLE

ENTIRE PAGE REVISED
ON 08/06/2024

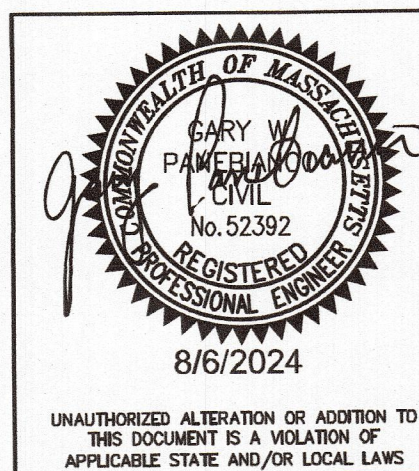

GRAPHIC SCALE (FEET)
20' 10' 0' 20'
SCALE: 1" = 20'
(WHEN PLOTTED AT 34"x22")

NO.	DESCRIPTION	DATE	DR.BY	CK.BY	APP.BY
1	INCORPORATED CLIENT COMMENTS (DATED 08/01/2024)	08/06/2024	SL	MLT	GWP
0	ISSUED FOR CONSTRUCTION	07/22/2024	JTG	MLT	GWP

BOSTON GAS COMPANY
d/b/a
nationalgrid
170 DATA DRIVE
WALTHAM, MA 02451

FINAL

PROPOSED GAS MAIN REPLACEMENT 129-220 LEXINGTON STREET & 5-29 RIPLEY ROAD BELMONT, MA					
PROPOSED INSTALLATION PLAN					
DWG SIZE	DESIGNER	ENGINEER	DATE	ASSET I.D.	W.O. NO.
22"x34"	J. GORDON	M. THOMPSON	07/22/2024	DISTRIBUTION	1127655

GENERAL NOTES:
1) REFER TO SHEET C-003 FOR BILL OF MATERIALS, ITEM
NUMBER PART DESCRIPTIONS

PAGE 6 OF 15	
DRAWING NO.	SHEET NO.
DPL-BEL-076933-1124	C-002

RECEIVED
WATERTOWN P.W.
2025 MAY 30 PM 1:51

CITY COUNCIL ROLL CALL VOTE
MEETING DATE: AUGUST 12, 2025

	YES	NO	PRESENT
JOHN M. AIRASIAN	<u> X </u>	<u> </u>	<u> </u>
CAROLINE BAYS	<u> X(Via Zoom) </u>	<u> </u>	<u> </u>
LISA J. FELTNER	<u> X </u>	<u> </u>	<u> </u>
JOHN G. GANNON	<u> X </u>	<u> </u>	<u> </u>
NICOLE GARDNER	<u> X </u>	<u> </u>	<u> </u>
EMILY IZZO	<u> X </u>	<u> </u>	<u> </u>
ANTHONY PALOMBA	<u> X </u>	<u> </u>	<u> </u>
VINCENT J. PICCIRILLI JR.	<u> X </u>	<u> </u>	<u> </u>
MARK S. SIDERIS, COUNCIL PRESIDENT	<u> X </u>	<u> </u>	<u> </u>

Motion to approve National Grid's petition for a grant of location in Boyd Street, Arundel
Terrace, and Bigelow Terrace



Watertown City Council

Administration Building
149 Main Street
Watertown, MA 02472
Phone: 617-972-6470

RESOLUTION # 80

2025 – R - 80

BE IT RESOLVED: That the Watertown Department of Public Works has reviewed the attached petition by National Grid for consideration of a Grant of Location in Boyd Street, Arundel Terrace, Bigelow Terrace for the following to execute the following work:

- Boyd Street – Relaying of ~25-ft of 6" Plastic (2004), ~435-ft of 6" Cast Iron (1925), and ~10-ft of 6" Plastic (2021) with ~470-ft of 8" Plastic, occurring from #9 Boyd St to #49 Boyd St
- Arundel Terrace – Relaying of ~35-ft of 6" Cast Iron (1925) and ~180-ft of 3" Cast Iron (1899/1900) with ~215-ft of 4" Plastic, occurring from Boyd St to end of main
- Bigelow Terrace – Relaying of ~35-ft of 6" Cast Iron (1925), ~165-ft of 3" Cast Iron (1899/1934), and ~20-ft of 3" Plastic (2003) with ~220-ft of 4" Plastic, occurring from Boyd St to end of main

Said Grant of Location shall be subject to the following recommendations and conditions.

Standard Conditions

1. During construction, uninterrupted pedestrian access (or temporary pedestrian facilities) shall be provided at all times or an appropriate alternative path provided.
2. Please be aware that there may be utility infrastructure that is not shown on the plan and may be encountered in the field. If a conflict occurs between the proposed installation and existing City-Owned and/or private utility infrastructure, The City Engineer shall be contacted directly to discuss an appropriate resolution.
3. It is the sole responsibility of the Applicant, and their Contractor, to ensure that and City-Owned and or private utilities, if located within the limits of work should be properly marked and protected during construction activities.

The City of Watertown is not a member of Dig Safe and must be notified separately.

4. The proposed scope of work requires a DPW Street Opening Permit through the Watertown DPW prior to the start of construction.
5. All disturbances to curbing, grass strips, sidewalks, walkways, and roadway surfaces shall be repaired in kind to the satisfaction of the City of Watertown DPW. If any existing sidewalk is proposed to be removed and replaced in full width, the restoration must be completed in accordance with all current ADA, MAAB and City of Watertown standards.
6. All work within the Right of Way shall require the Contractor to schedule and coordinate a police traffic detail. Traffic control and safety measures shall be implemented in adherence to all applicable OSHA requirements, Massachusetts DOT Work Zone Safety Guidelines and Part VI of the Manual of Uniform Traffic Control Devices.
7. All material stockpiled on roadways and/or roadway shoulders shall be protected with erosion control devices such as silt fence or straw wattles. It will be the sole responsibility

of the Contractor to remove any sediment that enters the City drainage system as a result of the proposed work.

8. Equipment, staging, and stockpiles shall not be located in a manner so as to interfere with intersection sightlines and shall be kept in a neat and orderly fashion.


9. Public shade trees within and adjacent to the proposed work zone must be protected. The Contractor shall install individual tree protection on any public shade tree that may be impacted and the Contractor shall not stockpile material or equipment within the drip zone of a public shade tree.

10. Contractor shall coordinate with City Health Department on rodent control requirements.

11. An as-built survey shall be performed upon completion of the work and provided to the Department of Public Works.


BE IT FURTHER RESOLVED: That the petitioner shall deposit sufficient cash surety as determined by the Superintendent of Public Works to be held in escrow until the Superintendent of Public Works is satisfied with the condition of repair and restoration of the street.

BE IT FURTHER RESOLVED: That a copy of said petition is forwarded to the City Clerk for processing.

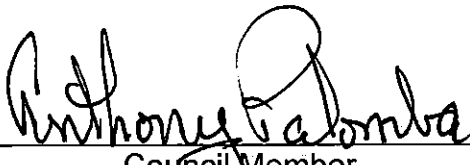

Council Member

I hereby certify that at a regular meeting of the City Council for which a quorum was present, the above Resolution was adopted by a vote of 9 for, 0 against, and 0 present on August 12, 2025.

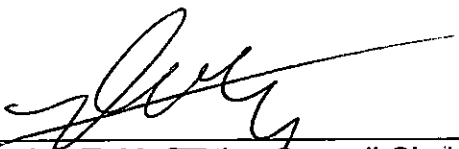

Brendan T. McCarthy, Council Clerk



Mark S. Sideris, Council President

ELECTED OFFICIALS

Mark S. Sideris,
Council President

Vincent J. Piccirilli, Jr.,
Vice President &
District C Councilor

John M. Airasian,
Councilor At Large

Caroline Bays,
Councilor At Large

John G. Gannon,
Councilor At Large

Anthony Palomba,
Councilor At Large

Nicole Gardner,
District A Councilor

Lisa J. Feltner,
District B Councilor

Emily Izzo,
District D Councilor



Watertown City Council

Administration Building
149 Main Street
Watertown, MA 02472
Phone: 617-972-6470

NOTICE OF PUBLIC HEARING – NATIONAL GRID

Grant of Location: Boyd Street, Arundel Terrace, Bigelow Terrace

July 14, 2025

Dear Abutters:

The City Council of the City of Watertown will hold a public meeting on Tuesday, August 12, 2025 at 7:00 p.m. in the Richard E. Mastrangelo Council Chamber, 149 Main St., Watertown, MA along with remote opportunities for participation with public access provided as follows:

ACCESS INFORMATION:

- A. The meeting will be televised through WCATV (Watertown Cable Access Television):
<http://vodwcatv.org/CablecastPublicSite/?channel=3>
- B. The Public may join the virtual meeting online:
<https://watertownma.zoom.us/j/92991331344>
- C. Public may join the virtual meeting audio only by phone: (877) 853-5257 or (888) 475-4499 (Toll Free) and enter Webinar ID: 929 9133 1344 #
- D. Public may also comment through email: vpiccirilli@watertown-ma.gov

On a petition from National Grid for consideration of a Grant of Location for the following installations:

Boyd Street – Relaying of ~25-ft of 6” Plastic (2004), ~435-ft of 6” Cast Iron (1925), and ~10-ft of 6” Plastic (2021) with ~470-ft of 8” Plastic, occurring from #9 Boyd St to #49 Boyd St.

Arundel Terrace – Relaying of ~35-ft of 6” Cast Iron (1925) and ~180-ft of 3” Cast Iron (1899/1900) with ~215-ft of 4” Plastic, occurring from Boyd St to end of main.

Bigelow Terrace – Relaying of ~35-ft of 6” Cast Iron (1925), ~165-ft of 3” Cast Iron (1899/1934), and ~20-ft of 3” Plastic (2003) with ~220-ft of 4” Plastic, occurring from Boyd St to end of main.

This work is necessary to maintain gas infrastructure integrity as part of National Grid’s

“CIMNRPL <10” program. We are submitting the following recommendations and conditions for consideration by the City Council should the Grant of Location be approved for this application. A photo of the location of the proposed work is presented attached to this document.

Standard Conditions

1. During construction, uninterrupted pedestrian access (or temporary pedestrian facilities) shall be provided at all times or an appropriate alternative path provided.
2. Please be aware that there may be utility infrastructure that is not shown on the plan and may be encountered in the field. If a conflict occurs between the proposed installation and existing City-Owned and/or private utility infrastructure, The City Engineer shall be contacted directly to discuss an appropriate resolution.
3. It is the sole responsibility of the Applicant, and their Contractor, to ensure that and City-Owned and or private utilities, if located within the limits of work should be properly marked and protected during construction activities.
The City of Watertown is not a member of Dig Safe and must be notified separately.
4. The proposed scope of work requires a DPW Street Opening Permit through the Watertown DPW prior to the start of construction.
5. All disturbances to curbing, grass strips, sidewalks, walkways, and roadway surfaces shall be repaired in kind to the satisfaction of the City of Watertown DPW. If any existing sidewalk is proposed to be removed and replaced in full width, the restoration must be completed in accordance with all current ADA, MAAB and City of Watertown standards.
6. All work within the Right of Way shall require the Contractor to schedule and coordinate a police traffic detail. Traffic control and safety measures shall be implemented in adherence to all applicable OSHA requirements, Massachusetts DOT Work Zone Safety Guidelines and Part VI of the Manual of Uniform Traffic Control Devices.
7. All material stockpiled on roadways and/or roadway shoulders shall be protected with erosion control devices such as silt fence or straw wattles. It will be the sole responsibility of the Contractor to remove any sediment that enters the City drainage system as a result of the proposed work.
8. Equipment, staging, and stockpiles shall not be located in a manner so as to interfere with intersection sightlines and shall be kept in a neat and orderly fashion.
9. Public shade trees within and adjacent to the proposed work zone must be protected. The Contractor shall install individual tree protection on any public shade tree that may be impacted and the Contractor shall not stockpile material or equipment within the drip zone of a public shade tree.
10. Contractor shall coordinate with City Health Department on rodent control requirements.
11. An as-built survey shall be performed upon completion of the work and provided to the Department of Public Works.

Your participation is not necessary, if you choose not to object to the above petition.

Sincerely,

Watertown City Council

ELECTED OFFICIALS

Mark S. Sideris,
Council President

Caroline Bays,
Councilor At Large

Nicole Gardner,
District A Councilor

Vincent J. Piccirilli, Jr.,
Vice President &
District C Councilor

John G. Gannon,
Councilor At Large


Lisa J. Feltner,
District B Councilor

John M. Airasian,
Councilor At Large

Anthony Palomba,
Councilor At Large

Emily Izzo,
District D Councilor

Location Photos

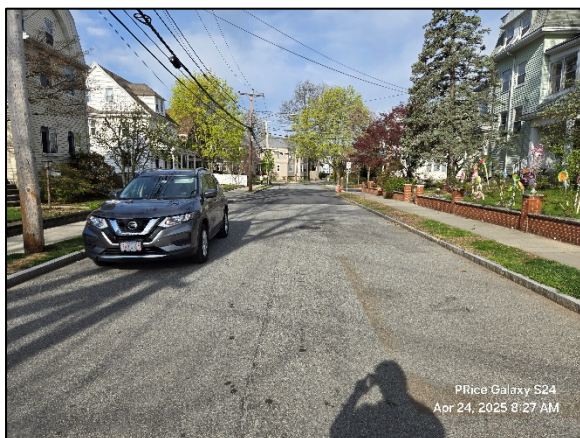

Boyd St at Arundel Ter looking west



Boyd St at Arundel Ter looking east



Boyd St at Bigelow Ter looking east



Boyd St at Bigelow Ter looking west




Bigelow Ter



Arundel Ter

PROPOSED GAS MAIN REPLACEMENT
APPROXIMATELY 435' OF 4" & 470' OF 8" PLASTIC - LP
9-49 BOYD ST, BIGELOW TER & ARUNDEL TER, WATERTOWN, MA
W.O. NO.: 11832842

PIPE TOTALS			
DIAMETER	MATERIAL	ABANDONED	INSTALLED
3"	CI	345 LF	--
6"	CI	505 LF	--
3"	PL	20 LF	--
6"	PL	35 LF	--
4"	PL	--	435 LF
8"	PL	--	470 LF

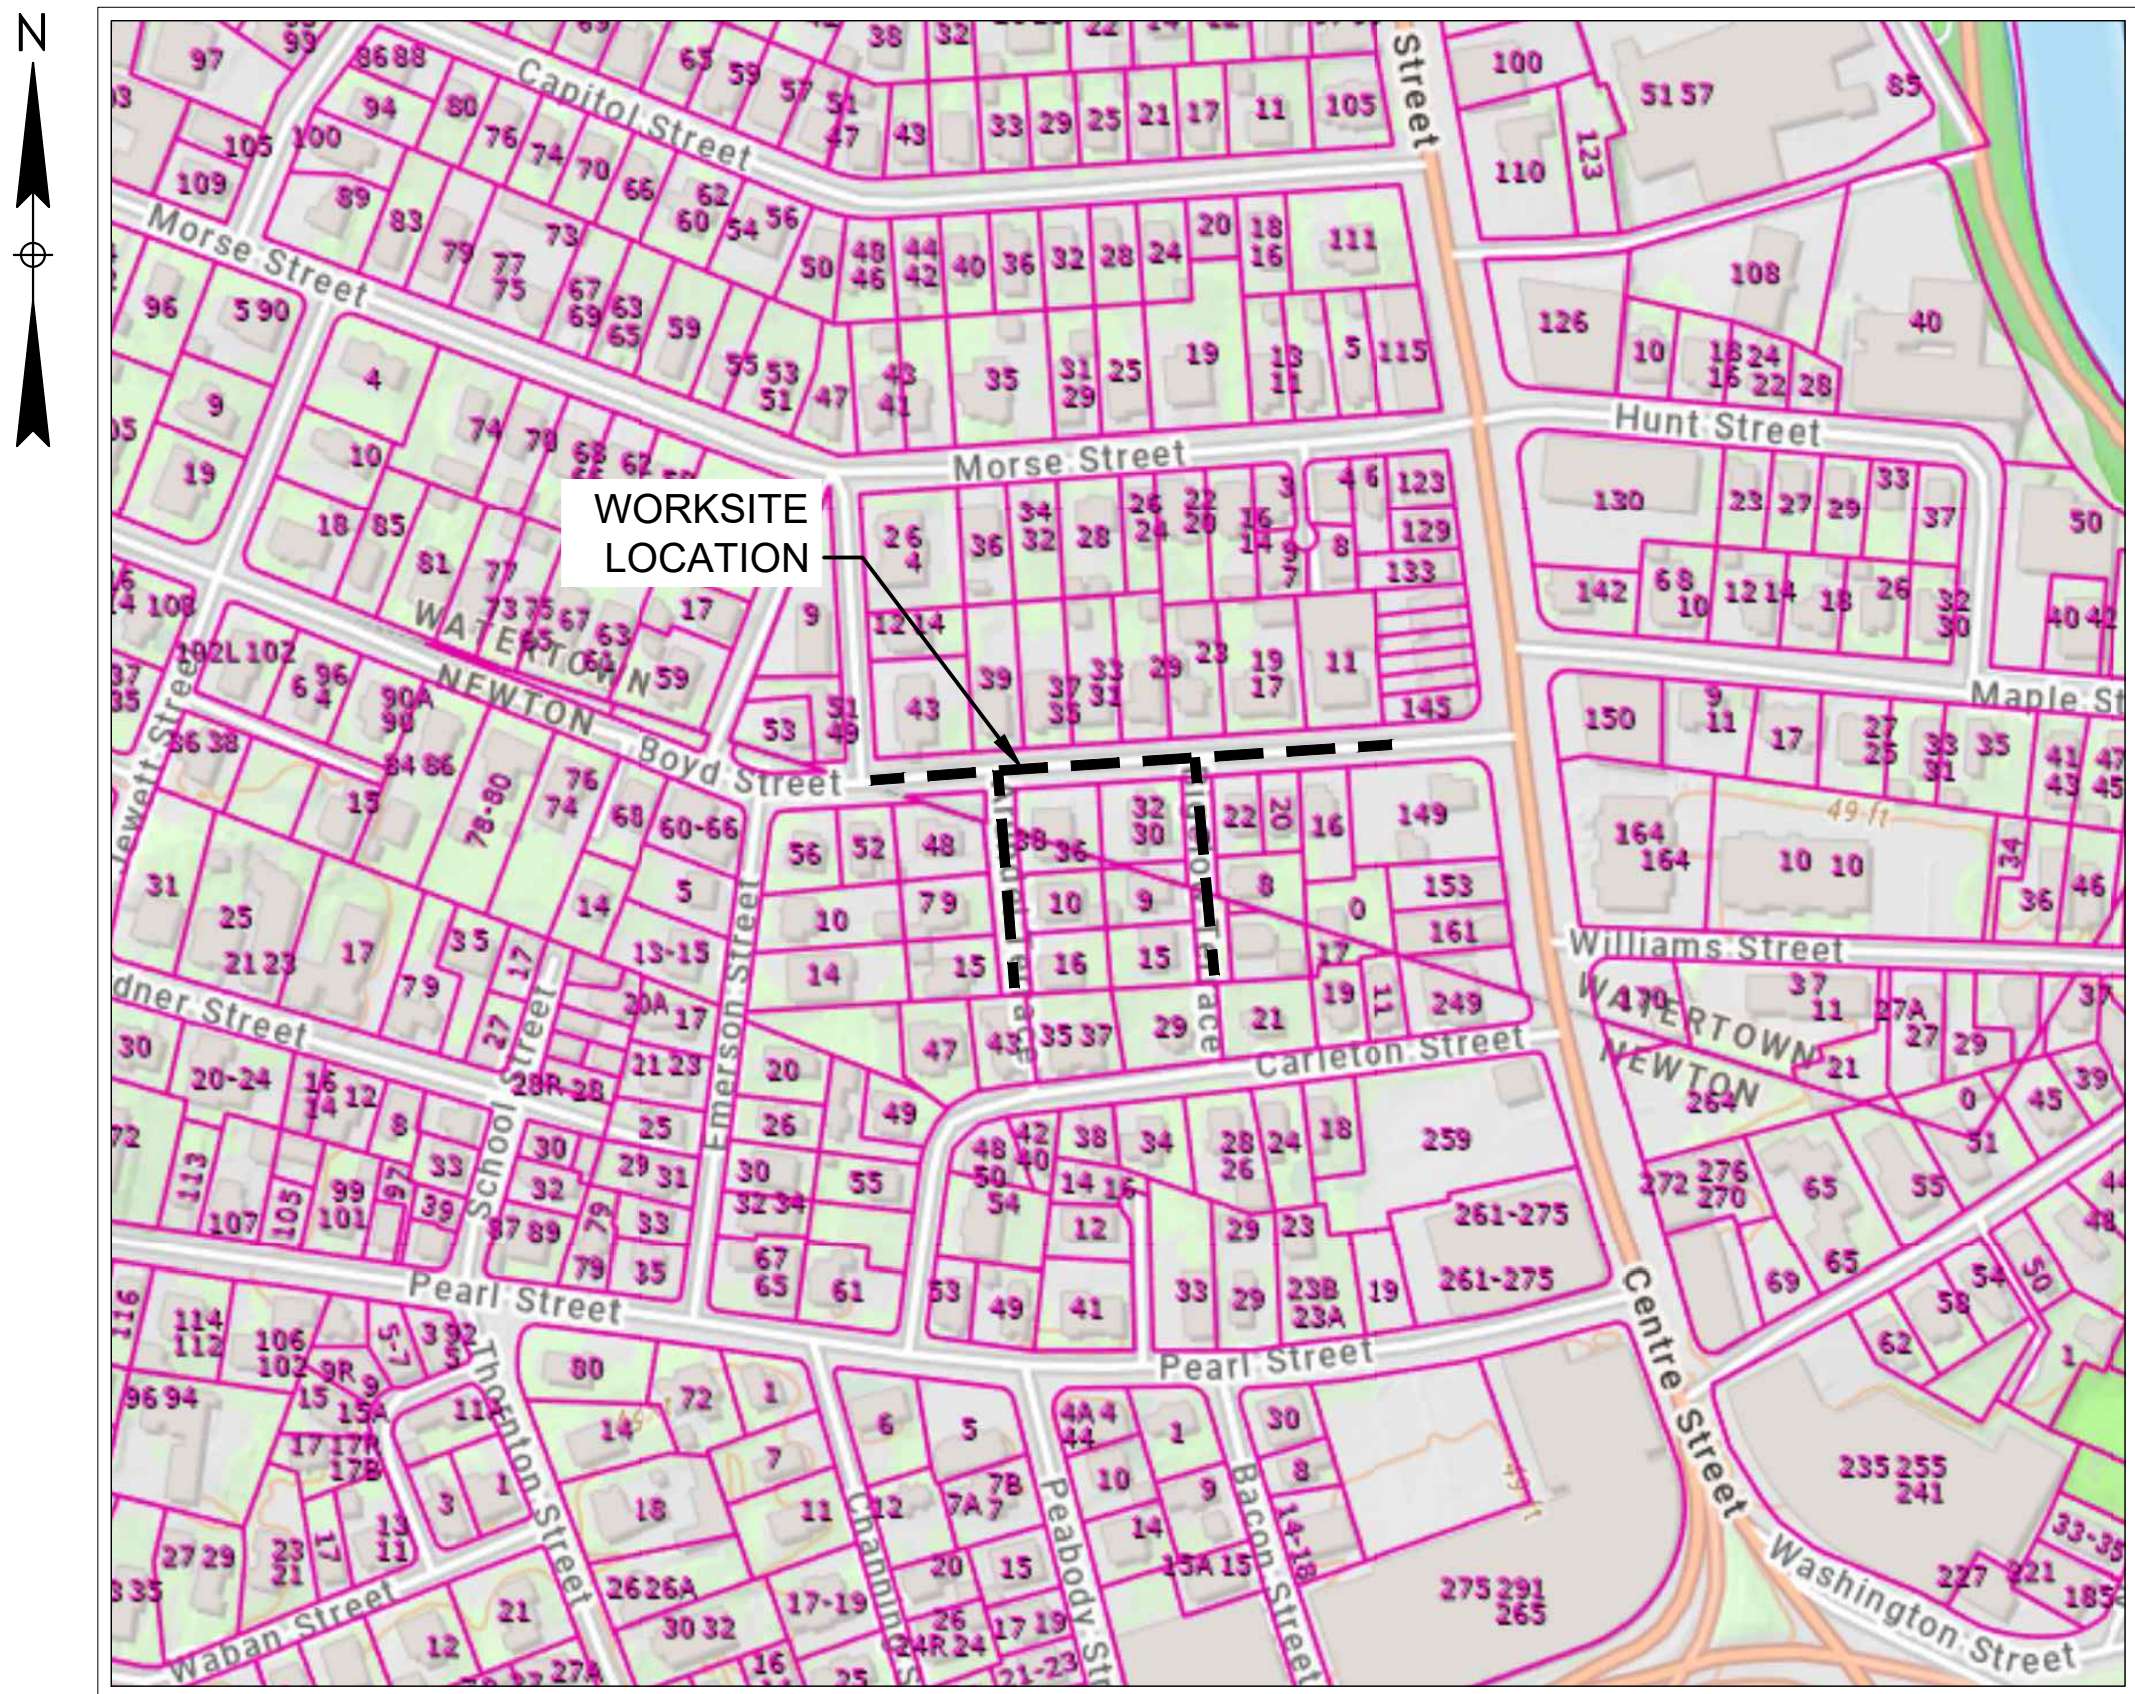

LOCUS MAP

SCALE: 1" = 200'

DRAWING INDEX		
SHEET	DRAWING	TITLE
1	G-001	COVER SHEET & DRAWING INDEX
2	G-002	CONSTRUCTION NOTES
3	G-003	CONSTRUCTION NOTES, LEGEND, & BOM
4	C-101	OVERALL SCOPE OF WORK
5	C-102	PROPOSED INSTALLATION PLAN
6	C-201	PROPOSED MAIN CONNECTION DETAILS
7	C-301	STANDARD DETAILS I
8	C-302	STANDARD DETAILS II
9	C-303	STANDARD DETAILS III
10	C-304	TRAFFIC MANAGEMENT PLAN



0	ISSUED FOR CONSTRUCTION	4/3/25	C.C.	P.M.	J.F.
NO.	DESCRIPTION	DATE	DR.BY	CK.BY	APP.BY

BOSTON GAS COMPANY
d/b/a
nationalgrid
170 DATA DRIVE
WALTHAM, MA 02451

IFC

PROPOSED GAS MAIN REPLACEMENT
4" & 8" PL (LP)
BOYD ST, ARUNDEL TER, & BIGELOW TER
WATERTOWN, MA
COVER SHEET & DRAWING INDEX

DWG SIZE	DESIGNER	ENGINEER	W.O. NO.
22"X34"	NATIONAL GRID	C. CHESTNUT	11832842

SHEET 1 OF 10

DRAWING NO.

G-001

F:\E:\ngusnasnwh001\GasNE\GasNE Shared\Shared\ENG\PE&D Project Files\PE Drawings\MA\WAL_Division\Watertown\11832842 - 9-49 BOYD ST, WAT, BIGELOW TER & ARUNDEL TER\04_Prelim_Dsgn\CAD Files\11832842_Design.dwg

Page 63 of 251

CONSTRUCTION NOTES

SCOPE OF WORK

NATIONAL GRID WORK ORDER NUMBER: 11832842
PROJECT NAME AND LOCATION: 9-49 BOYD ST, BIGELOW TER & ARUNDEL TER, WATERTOWN, MA
PROJECT SCOPE: AS PART OF THE CIMNRPL<10 PROGRAM, LPP INTEGRITY MANAGEMENT RECOMMENDS THE RELAY OF:
• APRX 25 FEET OF 6 INCH, LP PLASTIC (2004), APRX 435 FEET OF 6 INCH, LP CAST IRON (1925) AND APRX 10 FEET OF 6 INCH, LP PLASTIC (2021) WITH APRX 470 FEET OF 8 INCH, LP PLASTIC IN BOYD ST FROM THE EXISTING 8 INCH, LP PLASTIC AT #9 BOYD ST TO THE EXISTING 8 INCH, LP PLASTIC AT #49 BOYD ST,
• APRX 35 FEET OF 6 INCH, LP CAST IRON (1925) AND 180 FEET OF 3 INCH, LP CAST IRON (1899/1900) WITH APRX 215 FEET OF 4 INCH, LP PLASTIC IN ARUNDEL TER FROM BOYD ST TO END OF MAIN AT #16 ARUNDEL TER, AND
• APRX 35 FEET OF 6 INCH, LP CAST IRON (1925), 165 FEET OF 3 INCH, LP CAST IRON (1899/1934) AND APRX 20 FEET OF 3 INCH, LP PLASTIC (2003) WITH APRX 220 FEET OF 4 INCH, LP PLASTIC IN BIGELOW TER FROM BOYD ST TO END OF MAIN AT #16 BIGELOW TER.

BASEMAP NOTES

- 1. PROPERTY LINES AND PARCELS SHOWN HEREIN ARE BASED ON ASSESSOR'S AND/OR MUNICIPAL GIS MAPPING.
- 2. ALL BEARINGS AND DATUMS, IF SHOWN HEREIN, ARE ASSUMED. THE CONTRACTOR SHALL ESTABLISH AND MAINTAIN A PROJECT DATUM, PROJECT CONTROL AND BENCHMARKS THAT ARE NECESSARY FOR UTILITY CONSTRUCTION.
- 3. LOCATION OF UTILITIES, INCLUDING UNDERGROUND UTILITIES, SHOWN HEREIN ARE APPROXIMATE ONLY, ARE BASED ON AVAILABLE EXISTING RECORDS, ORAL RECOLLECTIONS, AND FIELD INFORMATION IN ACCORDANCE WITH C/ASCE 38-02 QUALITY LEVEL D, AND ARE NOT WARRANTED TO BE CORRECT. ADDITIONAL UTILITIES MAY EXIST WHICH ARE NOT IDENTIFIED ON THESE PLANS. ALL EXISTING UTILITIES SHALL BE VERIFIED BY THE CONTRACTOR FOR LOCATION, SERVICE SIZE, CLEARANCES, ETC.
- 4. THE EXISTING GAS SERVICES SHOWN HEREIN ON THE BASE FILE ARE SHOWN APPROXIMATE AND ARE BASED ON AVAILABLE SERVICE RECORDS AND GIS INFORMATION AND HAVE NOT BEEN FIELD LOCATED.
- 5. THE NATIONAL GRID BASEMAP DOES NOT GUARANTEE THE EXISTENCE, ACCURACY, LOCATION, OR COMPLETENESS OF ANY UTILITIES SHOWN OR NOT SHOWN HEREIN. THEREFORE, IT IS THE CONTRACTOR'S RESPONSIBILITY, WITHIN THE PROPOSED WORK AREA, TO CONFIRM ALL UTILITIES PRIOR TO CONSTRUCTION.

GENERAL

- 1. NO FIELD CHANGES SHALL BE MADE TO THIS DESIGN WITHOUT APPROVAL FROM THE ASSIGNED NATIONAL GRID ENGINEER:
ENGINEER: CYNTHIA CHESTNUT
PHONE: (978) 962-1596
EMAIL: CYNTHIA.CHESTNUT@NATIONALGRID.COM
- 2. NEW MAINS SHOULD BE INSTALLED IN ACCORDANCE WITH THE TYPICAL TRENCH DETAIL INCLUDED IN THESE DRAWINGS, UNLESS NOTED OTHERWISE.
 - A. 36 INCHES OF COVER FROM FINAL GRADE WHERE PRACTICAL.
 - B. STATE HIGHWAY MINIMUM COVER: 36 INCHES
 - C. DISTRIBUTION MAIN MINIMUM COVER: 24 INCHES
 - D. SAND PADDING IN ALL DIRECTIONS, 6 INCHES MINIMUM.
 - E. CAUTION TAPE SHALL BE INCLUDED ONE FOOT BELOW GRADE.
- 3. SERVICES SHOULD BE INSTALLED WITH 24 INCHES OF COVER.
 - A. MINIMUM IN PUBLIC ROW: 18 INCHES
 - B. MINIMUM IN PRIVATE PROPERTY: 12 INCHES
 - C. SAND PADDING IN ALL DIRECTIONS, 6 INCHES MINIMUM.
 - D. CAUTION TAPE SHALL BE INCLUDED ONE FOOT BELOW GRADE.
- 4. ALL REQUESTS FOR SHALLOW MAINS AND FITTINGS MUST BE APPROVED PRIOR TO INSTALLATION. PLEASE REFER TO CNST04017, SHALLOW MAINS POLICY (MA ONLY) FOR REQUIREMENTS (24" ON MUNICIPAL ROADS, 36" ON ROADS UNDER MASSDOT JURISDICTION) AND GUIDANCE WHEN ENCOUNTERING FIELD CONDITIONS THAT MAY LEAD TO INSTALLING A SHALLOW DISTRIBUTION MAIN OR FITTING. PLEASE REFER TO CNST-6030-MA-RI FOR THE PROPER INSTALLATION OF PROTECTIVE STEEL PLATES. CONTACT GAS PIPELINE SAFETY & COMPLIANCE TO OBTAIN DPU APPROVAL:
 - A. LIEN MOOREHEAD - (617) 438-9069
 - B. JASON BARON - (351) 666-9082
 - C. IF A PROPOSED TOP TEE CONNECTION RESULTS IN A SHALLOW MAIN THAT CANNOT MEET THE WAIVER CRITERIA, A FULL TEE CONNECTION IS AN ACCEPTABLE ALTERNATIVE. A SPHERICAL TEE IS ONLY ACCEPTABLE WITH APPROVAL FROM NATIONAL GRID STRATEGIC ASSET AND SYSTEM PLANNING.
- 5. ALL MAINS SHOULD BE INSTALLED WITH CLEARANCE OF 12 INCHES FROM OTHER FACILITIES.
 - A. DISTRIBUTION MINIMUM CLEARANCE: 6 INCHES
 - B. APPROPRIATE PROTECTIVE MEASURES SHALL BE USED TO PROTECT THE GAS FACILITY IF MINIMUMS CANNOT BE ATTAINED. APPROVAL IS REQUIRED BY GAS SYSTEMS ENGINEERING.
- 6. THE PIPE ALIGNMENT IS SHOWN AS A STANDARD 3 FOOT OFFSET FROM THE EXISTING GAS MAIN, WHERE PRACTICAL. THE PROPOSED ALIGNMENT MAY DEVIATE FROM THIS STANDARD OFFSET TO MINIMIZE POTENTIAL CONFLICTS WITH THE EXISTING INFRASTRUCTURE (BASED ON AVAILABLE RECORD INFORMATION). ANY ALIGNMENT MODIFICATIONS OR PIPE OFFSETS, VERTICAL OR HORIZONTAL, SHALL BE FIELD COORDINATED WITHIN THE PUBLIC RIGHT-OF-WAY AND SHALL TAKE INTO ACCOUNT ALL EXISTING CONDITIONS. ADDITIONAL FITTINGS NOT SHOWN IN THE DESIGN MAY BE REQUIRED FOR CONSTRUCTION BASED ON FIELD CONDITIONS.
- 7. VALVES DEPICTED IN THE DESIGN ARE THE MINIMUM REQUIRED FOR SECTIONALIZING, ISOLATION, CRITICAL VALVES, AND/OR TO ACCOMMODATE TIE-INS. ADDITIONAL FULL PORT VALVES MAY BE ADDED TO ACCOMMODATE CONSTRUCTION.
 - A. VALVES FOR BRANCHES AT INTERSECTIONS SHOULD BE FIELD LOCATED JUST OUTSIDE OF THE INTERSECTION WHERE EASILY ACCESSIBLE, PRIOR TO THE FIRST SERVICE.
- 8. ELECTROFUSION COUPLINGS MAY BE INTERCHANGED WITH BUTT FUSION WHERE APPLICABLE.
- 9. TIE-IN LOCATIONS MAY VARY UP TO 100 FEET OF THE PROPOSED LOCATION TO ACCOMMODATE CONSTRUCTION, EXCEPT FOR WHEN THE FOLLOWING CONDITIONS APPLY:
 - A. REGULATOR STATION WITHIN THE SCOPE OF THE JOB OR WITHIN 200 FEET OF THE TIE-IN LOCATION.
 - B. CHANGE TO THE NUMBER OF CONNECTIONS (ADDITIONAL ADDED FROM AN INTERSECTION OR OTHERWISE).
 - C. MATERIAL/SIZE CHANGE AT NEW LOCATION.
- 10. NOT ALL BYPASSES, GAUGES, PURGES AND OTHER MISCELLANEOUS FITTINGS ARE SHOWN. CONSTRUCTION SHALL INSTALL THESE FITTINGS AS NEEDED IN ACCORDANCE WITH THE APPROVED SOP.
- 11. WHEN CONNECTING NEW 'DEAD' MAIN TO NEW 'DEAD' MAIN, ALL CONNECTIONS SHALL BE MADE USING AN INLINE TEE, UNLESS OTHERWISE NOTED. PRIOR TO INSTALLATION, ANY FIELD CHANGE IN CONNECTION TYPE ON 'DEAD' MAIN SHALL BE REVIEWED AND APPROVED BY ENGINEERING.

- 12. THE LIVE MAIN CONNECTION DETAIL SHOWN IN THE DRAWINGS SHALL BE FOLLOWED. ANY CHANGES TO THE TIE IN CONNECTION TYPE SHALL BE APPROVED BY THE NATIONAL GRID ENGINEER PRIOR TO CONSTRUCTION.
- 13. CONTRACTOR SHALL CALL DIG-SAFE (DIAL 811 OR 888-344-7233) AT LEAST 72 HOURS PRIOR TO CONSTRUCTION. SATURDAYS, SUNDAYS AND HOLIDAYS ARE EXCLUDED.
- 14. CONTRACTOR SHALL VERIFY THE LOCATION OF ALL UTILITIES AND STRUCTURES DEPICTED OR NOT DEPICTED ON THIS DESIGN PRIOR TO CONSTRUCTION.
- 15. NOTIFY NATIONAL GRID I&R IF THE PROJECT IS WITHIN 200 FEET OF A REGULATOR STATION.
- 16. ALL GAS UTILITIES, WITHIN 15 FEET OF A PROPOSED EXCAVATION, MUST BE LOCATED USING VACUUM EXCAVATION TO ENSURE THERE IS NO DAMAGE TO NATIONAL GRID UNDERGROUND FACILITIES.
- 17. THE CONTRACTOR SHALL PROTECT AND MAINTAIN DIG SAFE FIELD MARKS. ANY EXISTING PROPERTY LINE MONUMENTATION OR OTHER EXISTING SURVEY STAKES OR FIELD MARKS. THE CONTRACTOR SHALL REPLACE AT THEIR EXPENSE ANYTHING DISTURBED OR DESTROYED.
- 18. PRIOR TO CONSTRUCTION, THE CONTRACTOR SHALL OBTAIN ALL NECESSARY PERMITS, INSPECTIONS, LICENSES, AND CERTIFICATES TO PERFORM THE WORK SHOWN ON THE DRAWINGS. THE CONTRACTOR SHALL COMPLY WITH THE LAWS, APPLICABLE CODES AND ORDINANCES, RULES AND REGULATIONS OF ALL THE LOCAL, STATE, AND FEDERAL AUTHORITIES HAVING JURISDICTION FOR THE MATERIAL AND INSTALLATION OF THE WORK AS INDICATED ON THE DRAWING.
- 19. PRIOR TO MAIN CONSTRUCTION, THE CONTRACTOR SHALL LOCATE PROPOSED TIE-IN POINTS AND VERIFY MAIN ALIGNMENT AND ACCURACY OF PROPOSED CONNECTION.
- 20. DIMENSIONS SHOWN ILLUSTRATE THE INTENT OF MAIN PLACEMENT. SLIGHT VARIATIONS ARE EXPECTED. ANY SIGNIFICANT CHANGE NEEDS TO BE BROUGHT TO THE OWNERS (NATIONAL GRID) ATTENTION PRIOR TO PLACEMENT.
- 21. PIPE AND FITTING QUANTITY DESCRIBED IN SCOPE MAY VARY FROM AMOUNTS SHOWN ON THE BILL OF MATERIALS TO ACCOMMODATE FIELD CONDITIONS AND CONSTRUCTION.
- 22. CONTRACTOR TO REFER TO NATIONAL GRID SERVICE RECORD INFORMATION, ASSOCIATED CONSTRUCTION STANDARDS AND NATIONAL GRID INSTRUCTION FOR ALL SERVICE WORK WITHIN THE SCOPE OF LIMITS OF THIS PROJECT.
- 23. ANY FITTINGS (SUCH AS BUT NOT LIMITED TO, PURGES, VENTS & GAUGES) WHICH ARE REPRESENTED ON THESE PLANS AND DETAILS WITHOUT AN ASSOCIATED PART ON THE BILL OF MATERIALS ARE TO BE SIZED AND SELECTED PER CURRENT NATIONAL GRID STANDARDS BY THE CONTRACTOR.
- 24. CONTRACTOR TO VERIFY PRESSURE AND GAS FEED DIRECTION OF EXISTING MAINS, NEW MAINS, AND MAINS TO BE ABANDONED PRIOR TO ANY AND ALL TIE INS BEING PERFORMED.
- 25. THE CONTRACTOR SHALL COMPLETE MISCELLANEOUS WORK NOT SPECIFICALLY SHOWN ON THE CONTRACT DRAWINGS SUCH AS PAVEMENT PATCHING, TRENCH & EQUIPMENT BLOCKING, TREE TRIMMING, ETC.
- 26. ALL TRENCH EXCAVATION AND ANY REQUIRED SHEETING AND SHORING SHALL BE DONE IN ACCORDANCE WITH THE LATEST NATIONAL GRID STANDARDS.
- 27. CONTRACTOR SHALL MAINTAIN ALL TRAFFIC IN ALL AREAS IN ACCORDANCE WITH THE LATEST EDITION OF THE MANUAL OF UNIFORM TRAFFIC CONTROL DEVICES.
- 28. ALL NECESSARY PRECAUTION FOR THE SAFETY OF THE PUBLIC SHALL BE TAKEN. ALL BARRIERS, WARNING LIGHTS AND OTHER DEVICES AND EQUIPMENT REQUIRED BY FEDERAL, STATE AND LOCAL AUTHORITIES SHALL BE MAINTAINED.
- 29. CONTRACTOR SHALL TAKE CARE TO PREVENT DAMAGE TO ALL OTHER EXISTING UTILITIES. DAMAGED UTILITIES SHALL BE IMMEDIATELY REPAIRED BY CONTRACTOR AT THE CONTRACTOR'S EXPENSE.
- 30. CONTRACTOR MAY INSTALL ADDITIONAL VALVES NOT SHOWN IN THE PLANS IF DEEMED NECESSARY IN THE FIELD. NEW VALVES ASSOCIATED WITH TIE INS (SEE STANDARD DETAIL SHEETS) MUST BE INSTALLED PER THE DETAIL. FINAL LOCATION OF THE NEW VALVES IS TO BE DETERMINED IN THE FIELD BY THE CONTRACTOR. ANY SIGNIFICANT CHANGE MUST BE BROUGHT TO THE OWNERS (NATIONAL GRID) ATTENTION PRIOR TO INSTALLATION.
- 31. THE CONTRACTOR SHALL BE RESPONSIBLE FOR ACQUAINTING WITH THE CONDITIONS FOR THE SITE AND FOR ESTIMATING PROPERLY THE DIFFICULTY AND COST TO SUCCESSFULLY PERFORM THE WORK.
- 32. NATIONAL GRID RESERVES THE RIGHT TO EXAMINE ANY WORK DONE ON THIS PROJECT AT ANY TIME TO DETERMINE THE CONFORMANCE WITH THE REQUIREMENTS OF THE CONTRACT DOCUMENTS OF THIS PROJECT, AS INTENDED AND INTERPRETED BY NATIONAL GRID.
- 33. THE CONTRACTOR IS ASSIGNED THE RESPONSIBILITY FOR IMPLEMENTING THE SEDIMENTATION AND EROSION CONTROL ABUTTING THIS PROJECT AND DOWNSTREAM OF THE EXCAVATION. THIS RESPONSIBILITY INCLUDES INSTALLATION, MAINTENANCE OF CONTROL MEASURES, AND COORDINATING WITH THE LOCAL AGENCY REQUIREMENTS.
- 34. PURSUANT TO 520 CMR 14.0 EXCAVATION AND TRENCH SAFETY (JACKIE'S LAW), PRIOR TO THE START OF WORK, THE CONTRACTOR SHALL COMPLETE & FILE STREET OPENING PERMIT AND/OR TRENCHING PERMIT WITH THE RESPECTIVE MUNICIPAL DEPARTMENT THAT HAS JURISDICTION FOR TRENCH SAFETY. THE CONTRACTOR IS RESPONSIBLE FOR PAYING ALL REQUIRED FEES AND MEETING ALL BONDING, INSURANCE AND OTHER MISCELLANEOUS PERMIT REQUIREMENTS.
- 35. WHERE REQUIRED BY MASSDOT OR THE MUNICIPALITY, A TRAFFIC MANAGEMENT PLAN (TMP) SHALL BE FOLLOWED WITHIN THE WORK ZONE. HOWEVER, IF A TMP IS NOT REQUIRED THE CONTRACTOR SHALL INSTALL TRAFFIC CONTROLS IN ACCORDANCE WITH NATIONAL GRID POLICY Q-1702 AND/OR AS REQUIRED PER THE STREET OPENING PERMIT.
- 36. CONSISTENT WITH NATIONAL EG-301 ENVIRONMENTAL REVIEW OR AS REQUIRED BY STATE OR MUNICIPAL PERMITTING, THE CONTRACTOR SHALL IMPLEMENT REQUIRED BEST MANAGEMENT PRACTICES (BMPs) TO CONSTRUCT THE PROJECT. AT LOCATIONS THAT ARE NOT SUBJECT TO REVIEW, AS STATED, THE CONTRACTOR SHALL REFER TO EG-303 (AA-20) FOR CATCH BASIN INLET PROTECTION.

PROJECT CONSTRUCTION REQUIREMENTS

- 1. PER NATIONAL GRID GAS POLICY DOC# ENG05004, ALL COMPLEX PROJECTS ARE REQUIRED TO PREPARE AN SOP IN ACCORDANCE WITH THE STAMPED PLANS, WHICH MUST BE APPROVED BY A PROFESSIONAL ENGINEER. THE SOP MUST INCLUDE ALL PROPOSED PROJECT SPECIFIC STEPS AND PROCEDURES TO DEFINE AN ADEQUATE SEQUENCE FOR CONSTRUCTION OF THE MAIN.
- 2. IN ACCORDANCE WITH MASSACHUSETTS 220 CMR 105.00, THE STAMPED SOP IS CONSIDERED PART OF A REQUIRED PROJECT SPECIFIC PACKAGE TO PERFORM ANY COMPLEX PROJECT CONSTRUCTION. THEREFORE, FOR ANY COMPLEX PROJECT CONSTRUCTION WORK, THE CONTRACTOR MUST FOLLOW THE PE STAMPED SOP.

CODES & STANDARDS

- 1. WORK SHALL CONFORM TO ALL LOCAL, STATE, AND FEDERAL CODES IN ADDITION TO NATIONAL GRID GAS POLICIES AND WORK METHODS. WHERE ANY CONFLICTS OF CODES, STANDARDS AND REGULATIONS MAY EXIST, THE MORE STRINGENT CODE, STANDARD, OR REGULATION SHALL APPLY.
- 2. ALL REFERENCES SHALL BE IN ACCORDANCE WITH THE MOST CURRENT REVISION AVAILABLE AT THE TIME OF CONSTRUCTION.

- 3. FEDERAL & STATE
 - A. TITLE 49: PART 192 TRANSPORTATION OF NATURAL AND OTHER GAS BY PIPELINE: MINIMUM FEDERAL SAFETY STANDARDS
 - B. 220 CMR: DEPARTMENT OF PUBLIC UTILITIES
 - C. 100.00 - 113.00: MASSACHUSETTS GAS DISTRIBUTION CODE
 - D. AMERICAN SOCIETY OF MECHANICAL ENGINEERS
 - E. B31.8: GAS TRANSMISSION AND DISTRIBUTION PIPING SYSTEMS
 - F. 248 CMR 4-7: MA FUEL GAS CODE
- 4. CONSTRUCTION SHALL BE PERFORMED IN ACCORDANCE WITH NATIONAL GRID GAS POLICIES AND WORK METHODS, INCLUDING BUT NOT LIMITED TO:
 - A. CNST01000: GENERAL CONSTRUCTION REQUIREMENTS
 - B. CNST01003: BACKFILL AND RESTORATION
 - C. CNST01005: PREPARATION OF GAS FACILITY HISTORICAL RECORDS
 - D. CNST01006: COMMERCIALLY AVAILABLE SHORING SYSTEMS
 - E. CNST02014: ENCAPSULATING CAST IRON JOINTS
 - F. CNST03001: SQUEEZE-OFF OPERATIONS
 - G. CNST03002: STOP-OFF OPERATIONS ON LOW PRESSURE MAINS
 - H. CNST03005: PURGING REQUIREMENTS FOR GAS PIPELINES
 - a. CNST03006: PURGING OPERATIONS – DIRECT DISPLACEMENT
 - b. CNST03007: PURGING OPERATIONS – COMPLETE INERT FILL
 - c. CNST03008: PURGING OPERATIONS – SLUG METHOD
 - I. CNST03014: STOP OFF OPERATIONS FOR KLEISS EQUIPMENT
 - J. CNST04005: INSTALLING STEEL DISTRIBUTION MAINS
 - K. CNST04007: FIELD COLD BENDING OF LINE PIPE
 - L. CNST04008: INSTALLING PLASTIC MAINS
 - M. CNST04011: ABANDONMENT OF MAINS
 - N. CNST04012: GROUTING ABANDONED PIPELINES
 - O. CNST04030: RAISING MAIN AND SERVICE GATE BOXES
 - P. CNST05001: JOINING OF PLASTIC PIPE
 - Q. DAM01011: EXCAVATION AND EXCAVATION NOTIFICATION REQUIREMENTS FOR UNDERGROUND FACILITIES FOR MASSACHUSETTS AND RHODE ISLAND
 - R. DAM01015: LOCATE AND MARK-OUT REQUIREMENTS FOR UNDERGROUND GAS FACILITIES
 - S. DAM01016: LOCATE AND MARK-OUT OF UNDERGROUND FACILITIES
 - T. GCON02001: SYSTEM OPERATING PROCEDURE (SOP)
 - U. GEN01100: OPERATOR QUALIFICATION PLAN
 - V. GEN03001: PREPARATION AND PROCESSING OF GAS MAIN AND NEW SERVICE WORK PACKAGES - MASSACHUSETTS
 - W. GEN03004: CHANGE CONTROL PROCEDURE FOR STANDARD CONSTRUCTION PROJECTS
 - X. INR06002: SUPPLEMENTAL ODORIZATION FOR NEW PIPING
 - Y. MECH05010: JOINTS OTHER THAN WELDED
 - Z. 030018-CS: SPECIFICATION AND HANDLING OF TRAFFIC PLATES
- 5. SERVICE SPECIFIC CONSTRUCTION STANDARDS, GAS POLICIES AND WORK METHODS:
 - A. CMS03002: CUSTOMER METER AND SERVICE REGULATOR DESIGN AND INSTALLATION POLICY
 - B. CMS04002: PURGING PROCEDURES FOR CUSTOMER METER SERVICES
 - C. CNST03011: NO-INTERRUPT SERVICE TRANSFER
 - D. CNST06002: INSTALLING DISTRIBUTION SERVICES
 - E. CNST06003: INSTALLATION & MAINTENANCE POLICY FOR CURB VALVES ON SERVICE LINES WITH INSTALLED METER CAPACITIES OVER 1,000 SCFH THAT DON'T HAVE EXCESS FLOW VALVES
 - F. CNST06009: METER/SERVICE RELOCATION GUIDELINE
 - G. CNST06020: COMPLETION AND PROCESSING OF GAS SERVICE RECORD CARDS
 - H. CNST06030: NOTIFICATION OF CUSTOMERS INVOLVED IN THE INTERRUPTION OF GAS SERVICE
 - I. CS-SERV001: TYPICAL 1/2" SERVICE OUTSIDE SETS
 - J. CS-SERV002: TYPICAL 1" SERVICE OUTSIDE SETS
 - K. CS-SERV003: TYPICAL 1-1/4" SERVICE OUTSIDE SETS
 - L. CS-SERV004: TYPICAL 2" SERVICE
 - M. CS-SERV005: EXCESS FLOW VALVE REQUIREMENTS ON HP SERVICES
 - N. CS-SERV009: TYPICAL 1/2" SERVICE INSIDE SETS
 - O. CS-SERV010: TYPICAL 1" SERVICE INSIDE SETS
 - P. HTAP-6010: NO-INTERRUPT 1 INCH CTS AND 1-1/4 INCH CTS SERVICE TRANSFER (NIST) LP TO 60 PSIG MAINS
 - Q. SERV-5075: RELOCATION OF METER SET ASSEMBLIES INSIDE TO OUTSIDE
 - R. SERV-6185: HOT TAPPING MD BRANCH SADDLES OFF 4IN - 12IN 60 PSIG
 - MAOP LIVE PLASTIC GAS MAIN USING MCELROY HOT TAPPING TOOL
 - S. SERV-6186: HOT TAPPING BRANCH SADDLES OFF 4"-12" LIVE PLASTIC GAS MAIN USING HDPE SUPRAFLOW TEES
 - T. VALV6110: 1/2 INCH - 3 INCH POLYETHYLENE GAS SERVICE VALVE INSTALLATION
- 6. SEE BILL OF MATERIAL FOR MATERIAL SPECIFICATION, STANDARD AND/OR APPLICABLE NATIONAL GRID "FITS" REFERENCE.
 - A. FOR THIS PROJECT, GRADE B, X42, X52 AND EQUIVALENT ARE ACCEPTABLE STEEL MATERIAL STRENGTHS IF APPLICABLE. ALTERNATIVES TO THE BOM ARE ALLOWED WITHIN THIS RANGE BASED ON MATERIAL AVAILABILITY.

DESIGN CRITERIA

- 1. DESIGN IN ACCORDANCE WITH THE FOLLOWING:
 - A. ENG04001: DESIGN OF DISTRIBUTION MAINS
 - B. ENG04003: MAOP VERIFICATION POLICY FOR PLASTIC GAS DISTRIBUTION NETWORKS
 - C. ENG04010: DESIGN REQUIREMENTS FOR INSTALLATION OF CASINGS
- 2. PROPOSED PIPING:
 - A. DESIGN CLASS LOCATION – 4
 - B. NOMINAL SIZE – 4 & 8 INCH
 - C. MATERIAL – MDPE
 - D. MAXIMUM OPERATING PRESSURE (MOP) – LP
- 3. PIPE SIZE WAS DESIGNED AND APPROVED BY NATIONAL GRID STRATEGIC ASSET AND SYSTEM PLANNING AND REFERENCED IN THE DESIGN PARAMETERS ON SHEET C-101.
- 4. WHERE REQUIRED, THE CONTRACTOR SHALL INSTALL A TEMPORARY BYPASS TO MAINTAIN CONTINUOUS SERVICE TO CUSTOMERS IN ACCORDANCE WITH CS-LIVE002. ALL TEMPORARY BYPASS REQUIREMENTS SHALL BE DESIGNED BY OPERATIONS ENGINEERING AND INCLUDED AS PART OF THE SOP.

							BOSTON GAS COMPANY d/b/a nationalgrid 170 DATA DRIVE WALTHAM, MA 02451 IFC	PROPOSED GAS MAIN REPLACEMENT 4" & 8" PL (LP) BOYD ST, ARUNDEL TER, & BIGELOW TER WATERTOWN, MA				SHEET 2 OF 10	
								DRAWING NO.					
								G-002					
	0	ISSUED FOR CONSTRUCTION	4/3/25	C.C.	P.M.	J.F.		DWG SIZE	DESIGNER	ENGINEER	W.O. NO.		
NO.	DESCRIPTION	DATE	DR.BY	CK.BY	APP.BY	22"X34"	NATIONAL GRID	C. CHESTNUT	11832842				

SERVICE DESIGN CRITERIA

1. DESIGN IN ACCORDANCE WITH THE FOLLOWING:
- A. ENG02001: DESIGN OF GAS SERVICES
 - B. ENG04003: MAOP VERIFICATION POLICY FOR PLASTIC GAS DISTRIBUTION NETWORKS
2. PRIOR TO MAIN ABANDONMENT, THE CONTRACTOR SHALL CONFIRM THAT ALL IMPACTED CUSTOMER SERVICES ARE INSTALLED (E.G. RELAYED, TRANSFERRED, OR INSERTED) ON THE NEW MAIN.
3. WHEN RELAYING A LOWER PRESSURE MAIN WITH A HIGHER PRESSURE MAIN, AND CONSISTENT WITH ENG04003:
- A. SERVICES MAY BE RE-VERIFIED AND TRANSFERRED TO THE NEW MAIN ONLY IF ALL REQUIREMENTS IN THE POLICY ARE MET.
 - B. ALL SERVICES THAT ARE ELIGIBLE FOR RE-VERIFICATION AND TRANSFER SHALL BE IDENTIFIED WITHIN THIS PLAN SET ON THE ASSOCIATED ELIGIBLE SERVICE TABLE.
 - C. IMPLEMENTATION OF THE POLICY SHALL BE DOCUMENTED PER THE POLICY REQUIREMENTS.
4. WHEN UPRATING, DOWNRATING, OR RELAYING A MAIN WITH A DIFFERENT PRESSURE:
- A. CONSTRUCTION SHALL CONTACT ENGINEERING PRIOR TO INSTALLATION FOR ANY CHANGES TO PROPOSED SERVICE SIZING OR INSTALLATION METHOD.
 - B. ALL INSTALLED SERVICES SHALL BE APPROPRIATELY FITTED WITH SERVICE REGULATORS FOR THE NEW OPERATING PRESSURES.
5. FOR NEW OR RETROFITTED METERFITS, SEE 1703 FORM FOR CUSTOMER METERFIT INFORMATION.

PRESSURE TESTING

1. PRESSURE TEST MAIN IN ACCORDANCE WITH:
- A. CNST04003: PRESSURE TESTING MAINS OPERATING BELOW 125 PSIG
 - B. TEST PRESSURE (MINIMUM): 90 PSIG
 - C. TEST DURATION BASED ON LENGTH AND DIAMETER IN ACCORDANCE WITH TABLE 1 IN POLICY.
 - D. TEST MEDIUM: AIR AND/OR NITROGEN
2. PRESSURE TEST SERVICES IN ACCORDANCE WITH:
- A. CNST06008 : PRESSURE TESTING SERVICE LINES

WELDING

1. NATIONAL GRID WELDING GAS POLICIES AND WORK METHODS INCLUDE:
- A. CNST05002: WELDING POLICY
 - B. CNST05003: PIPE WELDING SAFETY
 - C. CNST05005: WELDING PROCEDURE SPECIFICATIONS
 - D. MS-030: WELDING FILLER MATERIALS
2. PRIOR TO THE START OF ANY WORK THE CONTRACTOR SHALL SUBMIT WELDER CERTIFICATION DOCUMENTS FOR EACH OF THE WELDERS EMPLOYED ON THIS PROJECT.
3. WELDING PROCEDURE SPECIFICATIONS REQUIRED:
- A. BUTT WELDS (GROOVE): WPS-SMAW-E6010/7010 (LATEST REVISION)
 - B. FILLET WELDS (BRANCH): WPS-SMAW-E6010/7010 (LATEST REVISION)
4. 10% (AT LEAST 1) OF WELDS IN EACH CATEGORY BELOW SHALL BE SUBJECT TO NON-DESTRUCTIVE EXAMINATION (NDE).
- A. BUTT WELDS 2-INCH AND GREATER: 10% RADIOGRAPH
 - B. BUTT WELDS < 2-INCHES: 10% MAGNETIC PARTICLE
 - C. FILLET WELDS: 10% MAGNETIC PARTICLE
5. FOR EXPOSED MAIN INSTALLED ON BRIDGE OR BURIED MAIN UNDER BRIDGE APPROACH SLABS, 100% OF THE WELDS SHALL BE SUBJECTED TO NDE:
- A. 100% OF BUTT WELDS > 2-INCHES SHALL BE RADIOGRAPHED
 - B. 100% OF WELDS <= 2-INCHES SHALL RECEIVE MAGNETIC PARTICLE TESTING
 - C. 100% OF FILLET WELDS SHALL BE MAGNETIC PARTICLE TESTED
6. NDE AND WELD MAP SHALL BE PROVIDED BY SKYTESTING.
7. SKYTESTING SCHEDULING CONTACT:
NAME: WILLIAM (BILL) CLARK
CELL: 704-858-7794
EMAIL: WCLARK@SKYTESTING.COM

CATHODIC PROTECTION

1. CORROSION PROTECTION, WHERE SHOWN, WAS DESIGNED AND APPROVED BY NATIONAL GRID GAS FIELD OPERATIONS CORROSION MANAGER AND ENGINEER. CATHODIC PROTECTION DESIGN ELEMENTS CONSIDER BOTH ATMOSPHERIC AND UNDERGROUND PROTECTION OF GAS ASSETS.
2. IF EXISTING TEST STATIONS, WIRES, AND/OR MAGNESIUM ANODES ARE DISTURBED OR DAMAGED, NOTIFY THE NATIONAL GRID CORROSION DEPARTMENT:
- | | | |
|----------------|-------------------------|--------------|
| (CONSTRUCTION) | DAVE HALNEN | 781-379-7831 |
| (ENGINEERING) | ALANNA GRONDINE | 339-225-5378 |
| (ATMOSPHERIC) | ALISSIA APINIAN-MARGIOS | 781-296-7569 |
3. 24 HOUR NOTICE IS REQUIRED PRIOR TO INSTALLATION OF INSULATED FITTINGS TO ALLOW FOR ACCEPTANCE TESTING.
4. NATIONAL GRID CORROSION GAS POLICIES AND WORK METHODS INCLUDE:
- A. COR01100: CORROSION DESIGN CRITERIA
 - B. COR02001: APPLICATION OF COATING SYSTEMS
 - C. COR02020: INSPECTING EXPOSED STEEL PIPE FOR CORROSION
 - D. COR02021: INSPECTING EXPOSED CAST OR DUCTILE PIPING FOR GRAPHITIZATION
 - E. COR03001: TESTING OF PIPE COATING (JEEP TESTING)
 - F. COR04001: INSTALLATION OF MAGNESIUM ANODES
 - G. COR04003: INSTALLATION OF TEST STATIONS FOR CATHODIC PROTECTION
 - H. COR04004: INSTALLATION OF WIRE CONNECTIONS
 - I. COR04005: INSTALLATION OF INSULATING JOINTS FOR CATHODIC PROTECTION
 - J. 030031-CS: FACILITY COATING GUIDE
 - K. 030026-CS: INSTALLATION OF TEST STATIONS FOR CATHODIC PROTECTION
 - L. 030036-CS: INSTALLING WIRE CONNECTIONS
5. CORROSION DESIGN: SEE CONTENTS OF THIS DESIGN FOR CATHODIC PROTECTION REQUIREMENTS.

ENVIRONMENTAL

1. ENVIRONMENTAL REQUIREMENTS, WHERE SHOWN, WERE DETERMINED AND APPROVED BY THE NATIONAL GRID NEW ENGLAND ENVIRONMENTAL LICENSING & PERMITTING SCIENTIST.
2. WORK SHALL CONFORM TO THE NATIONAL GRID ENVIRONMENTAL POLICY.
3. ENVIRONMENTAL ENGINEERING CONTACT:
NAME: PATRICK HUTCHINSON
CELL: (774) 291-9348
EMAIL: PATRICK.HUTCHINSON@NATIONALGRID.COM
4. CONTRACTOR SHALL REVIEW THE PROJECT WORK ORDER PACKAGE FOR ENVIRONMENTAL GUIDANCE FORMS, FOR EXAMPLE EG-301, FOR THE RESPECTIVE STATE.
5. WHEN SOILS OR LIQUIDS ARE ENCOUNTERED THAT ARE BELIEVED TO BE CONTAMINATED WITH OIL AND/OR HAZARDOUS MATERIAL, EXCAVATION WORK SHALL BE HALTED AND FIELD PERSONNEL SHALL NOTIFY THEIR IMMEDIATE SUPERVISOR.
6. NO EXCAVATED SOIL SHALL LEAVE THE WORK SITE UNTIL ENVIRONMENTAL HAS MADE A DETERMINATION FOR ITS PROPER DISPOSAL.

7. NATIONAL GRID ENVIRONMENT POLICIES AND PROCEDURES INCLUDE:
- A. SHE02001: HANDLING CONTAMINATED MATERIALS AND PIPING
 - B. SHE02002: REMOVING MERCURY REGULATORS AND DEVICES
 - C. SHE02003: ENCOUNTERING CONTAMINATION WHILE EXCAVATING
 - D. EG303-NE: BEST MANAGEMENT PRACTICES
 - E. EG140: USED GAS PIPE MANAGEMENT
8. ENVIRONMENTAL REQUIREMENTS: HISTORIC PROPERTIES/LANDMARKS LOCATED WITHIN PROJECT SCOPE. ENVIRONMENTAL PERMIT AND ADDITIONAL CONSTRUCTION CONSIDERATIONS MAY BE REQUIRED. SEE ENVIRONMENTAL MEMO FOR DETAILS.

SAFETY

1. WORK SHALL CONFORM TO THE NATIONAL GRID EMPLOYEE SAFETY HANDBOOK AND OSHA REQUIREMENTS.
2. REQUIRED PPE SHALL BE WORN AND UTILIZED IN ACCORDANCE WITH THE CURRENT NATIONAL GRID SAFETY POLICY.
3. A NATIONAL GRID APPROVED CONTRACTOR HEALTH AND SAFETY PLAN (HASP) IS REQUIRED PRIOR TO CONSTRUCTION.
4. CONSTRUCTION SIGNING, DRUMS, BARRICADES, AND OTHER DEVICES SHALL CONFORM TO THE MANUAL ON UNIFORM TRAFFIC CONTROL DEVICES (M.U.T.C.D.) PART VI AND SHALL BE MAINTAINED BY THE CONTRACTOR.
5. NATIONAL GRID SAFETY PROCEDURES COVER THE FOLLOWING CATEGORIES:
- A- ADMINISTRATIVE; B- INSPECTIONS; C- WALKING WORKING SURFACES; D- MEANS OF EGRESS; E- MATERIAL HANDLING AND STORAGE; F- TOXIC AND HAZARDOUS SUBSTANCES; G- HAZARDOUS MATERIALS; H- PERSONAL PROTECTIVE EQUIPMENT; I- GENERAL ENVIRONMENTAL CONTROLS; J- ACCIDENT INVESTIGATION; K- MACHINERY AND GUARDING; L- WELDING/CUTTING/BRAZING; M- EXCAVATIONS; N- CONTRACTORS; FIRE PROTECTION; Q- FLEET AND ROADWAY SAFETY
6. GAS WORK METHODS SAFETY PROCEDURES INCLUDE:
- A. SHE01001: GENERAL SAFETY REQUIREMENTS
 - B. SHE01002: SUPPLIED-AIR RESPIRATORS
 - C. SHE01003: USING AND MAINTAINING PORTABLE GAS MONITORS
 - D. SHE01004: USING AND MAINTAINING FLAME IONIZATION UNITS
 - E. SHE01005: DISSIPATING STATIC ELECTRICAL CHARGES ON PLASTIC PIPE
 - F. SHE01006: ENTERING GAS UTILITY VAULTS
 - G. SHE01007: INTERNAL PIPE SEALING - PERSONNEL SAFETY
 - H. SHE01008: USING AND MAINTAINING THE GAS-EXPLORER
 - I. SHE01009: USING AND MAINTAINING THE HEATH INFRARED METHANE DETECTOR
 - J. SHE01010: THE APPLICATION OF FORMAL PROCESS SAFETY ASSESSMENTS TO HIGHER-RISK GAS ACTIVITIES
7. ANY AND ALL WORKERS THAT HAVE ANY POTENTIAL TO COME INTO CONTACT WITH SOIL AND/OR GROUNDWATER MUST HAVE UP-TO-DATE OSHA 40-HOUR HAZWOPER TRAINING. COPIES OF OSHA CERTIFICATES/TRAINING REFRESHERS SHALL BE PROVIDED TO NATIONAL GRID FOR REVIEW PRIOR TO THE START OF WORK.

OTHER PERMITTING REQUIREMENTS

1. CITY OF WATERTOWN STREET OPENING PERMIT: BOYD ST, ARUNDEL TER, AND BIGELOW TER
2. CITY OF NEWTON STREET OPENING PERMIT: ARUNDEL TER AND BIGELOW TER
3. WATERTOWN GRANT OF LOCATION (GOL)

UTILITY OWNER INFORMATION

SEWER:	WATERTOWN DPW 124 ORCHARD ST WATERTOWN, MA 02472	GAS:	NATIONAL GRID 170 DATA DRIVE WALTHAM, MA 02451
	NEWTON DPW 100 COMMONWEALTH AVE NEWTON CENTER, MA 02459		PHONE: VERIZON 385 MYLES STANDISH BLVD TAUNTON, MA 02780
	WATERTOWN DPW 124 ORCHARD ST WATERTOWN, MA 02472		CABLE: CROWN CASTLE 80 CENTRAL ST BOXBOROUGH, MA 01719
DRAIN:	NEWTON DPW 100 COMMONWEALTH AVE NEWTON CENTER, MA 02459	CABLE:	COMCAST CABLE CORPORATION PO BOX 6505, 5 OMNI WAY CHELMSFORD, MA 01824
	WATERTOWN DPW 124 ORCHARD ST WATERTOWN, MA 02472		ELECTRIC: EVERSOURCE ELECTRIC "A" 1165 MASSACHUSETTS AVE DORCHESTER, MA 01886
WATER:	NEWTON DPW 100 COMMONWEALTH AVE NEWTON CENTER, MA 02459	ELECTRIC:	

ABBREVIATIONS

APRX	APPROXIMATE	LF	LINEAR FEET
AC	ASBESTOS CEMENT	LP	LOW PRESSURE
BIT	BITUMINOUS	MAOP	MAXIMUM ALLOWABLE OPERATING PRESSURE
BOM	BILL OF MATERIALS	MC	MAIN CONNECTION
BS	BARE STEEL	MCFH	THOUSAND CUBIC FEET PER HOUR
CC	CUT AND CAP	MDPE	MEDIUM-DENSITY POLYETHYLENE
CL	CEMENT LINED	MOP	MAXIMUM OPERATING PRESSURE
CMP	CORRUGATED METAL PIPE	PL	PLASTIC
CONC	CONCRETE	PSIG	POUNDS PER SQUARE INCH GAUGE
CS	COATED STEEL	RCP	REINFORCED CONCRETE PIPE
CI	CAST IRON	ROW	RIGHT-OF-WAY
DI	DUCTILE IRON	SC	SERVICE CONNECTION
EOC	EDGE OF CURB	SOP	SYSTEM OPERATING PROCEDURE
EOP	EDGE OF PAVEMENT	TYP	TYPICAL
HDPE	HIGH DENSITY POLYETHYLENE	UOM	UNIT OF MEASURE
I&R	INSTRUMENTATION & REGULATION	UP	UTILITY POLE
IFC	ISSUED FOR CONSTRUCTION	VC	VITRIFIED CLAY
INWC	INCHES OF WATER COLUMN	WO	WORK ORDER

LEGEND			
	EXISTING WATER LINE		EXISTING VALVE
	EXISTING WATER SERVICE		EXISTING PRIMARY VALVE
	EXISTING DRAINAGE LINE		EXISTING REDUCER
	EXISTING SANITARY SEWER LINE		EXISTING END CAP
	EXISTING SEWER LATERAL		EXISTING DRIP POT
	EXISTING ELECTRICAL CONDUIT		EXISTING PIPE CONTINUATION LINE
	EXISTING CABLE LINE		EXISTING UTILITY CONTINUATION LINE
	EXISTING TELEPHONE LINE		EXISTING HYDRANT
	EXISTING OVERHEAD UTILITY LINE		EXISTING WATER VALVE
	EXISTING MBTA		EXISTING CATCH BASIN
	PROPERTY LINE		EXISTING DRAIN MANHOLE
	TOWN LINE		EXISTING SEWER MANHOLE
	EXISTING FENCE		EXISTING ELECTRICAL MANHOLE
	BUILDING LINE		EXISTING UTILITY POLE
	EOP/EOC		EXISTING LIGHT POLE
	DOUBLE YELLOW LINE		PROPOSED VALVE
	EXISTING TREE		PROPOSED REDUCER
	EXISTING WROUGHT IRON GAS MAIN		PROPOSED END CAP
	EXISTING CAST IRON GAS MAIN		PROPOSED COUPLING
	EXISTING BARE STEEL GAS MAIN		PROPOSED TEE
	EXISTING COATED STEEL GAS MAIN		BOM ITEM #
	EXISTING PLASTIC GAS MAIN		CATCH BASIN SILT SACK
	EXISTING CRITICAL GAS MAIN		EXISTING TEXT
	PROPOSED GAS MAIN		PROPOSED TEXT
	GAS MAIN BY OTHER WORK ORDER		
	GAS MAIN TO BE ABANDONED		

BILL OF MATERIALS						
ITEM	QTY	UOM	DESCRIPTION	SIZE (IN.)	NATIONAL GRID REFERENCE	SAP ID NUMBER
1	470	FT	PIPE, PLASTIC, MDPE, SDR 13.5, 40 FT LENGTHS	8	120026-MS	9340862
2	A/R	FT	PIPE, PLASTIC, MDPE, SDR 11.5, 40 FT LENGTHS	6	120026-MS	9384339
3	435	FT	PIPE, PLASTIC, MDPE, SDR 11.5, 40 FT LENGTHS	4	120026-MS	9340857
4	2	EA	CAP, PLASTIC, MDPE, SDR 11/11.5, BUTT FUSION	6	CS-FIT010	9339733
5	2	EA	CAP, PLASTIC, HDPE, ELECTROFUSION	6	CS-FIT015	9393581
6	2	EA	CAP, PLASTIC, MDPE, SDR 11.5, BUTT FUSION	4	CS-FIT010	9339534
7	4	EA	COUPLING, PLASTIC, HDPE, ELECTROFUSION	8	CS-FIT015	9314591
8	2	EA	COUPLING, PLASTIC, HDPE, ELECTROFUSION	6	CS-FIT015	9314592
9	4	EA	ELBOW, PLASTIC, MDPE, SDR 13.5, BUTT FUSION, 45 DEGREE	8	CS-FIT011	9341402
10	2	EA	TEE, PLASTIC, MDPE, SDR 13.5, BUTT FUSION, FULL	8	CS-FIT012	9342070
11	2	EA	REDUCER, PLASTIC, MDPE, SDR 13.5 X SDR 11/11.5, BUTT FUSION	8 X 6	CS-FIT013	9342616
12	2	EA	REDUCER, PLASTIC, MDPE, SDR 11/11.5, BUTT FUSION	6 X 4	CS-FIT013	9342678
13	2	EA	VALVE, MDPE, FULL PORT, BALL	8	VALV6020	9386594
14	2	EA	VALVE BOX ASSEMBLY	8	VALV6020	9307586
15	2	EA	VALVE, MDPE, FULL PORT, BALL	4	VALV6020	9341709
16	2	EA	VALVE BOX WITH COVER	4	VALV6020	9339892
GENERAL						
G1	905	FT	TRACER WIRE	N/A	CNST6061	9315005
G2	905	FT	YELLOW CAUTION TAPE - GAS MAIN - 6" WIDE	6	CNST6060	9341904
*ACTUAL LENGTH/QUANTITY OF PIPE AND FITTINGS MAY VARY DUE TO FIELD CONDITIONS. ADDITIONAL MATERIALS MAY NOT BE REFERENCED ABOVE THAT ARE INCLUDED IN THE BOM OF NATIONAL GRID CONSTRUCTION STANDARDS THAT ARE REFERENCED IN THIS DESIGN PACKAGE.						





0	ISSUED FOR CONSTRUCTION	4/3/25	C.C.	P.M.	J.F.	
NO.	DESCRIPTION	DATE	DR.BY	CK.BY	APP.BY	

BOSTON GAS COMPANY
d/b/a
nationalgrid
170 DATA DRIVE
WALTHAM, MA 02451
IFC

PROPOSED GAS MAIN REPLACEMENT 4" & 8" PL (LP) BOYD ST, ARUNDEL TER, & BIGELOW TER WATERTOWN, MA			
CONSTRUCTION NOTES, LEGEND, & BOM			
DWG SIZE	DESIGNER	ENGINEER	W.O. NO.
22"X34"	NATIONAL GRID	C. CHESTNUT	11832842

SHEET 3 OF 10	
DRAWING NO.	
G-003	

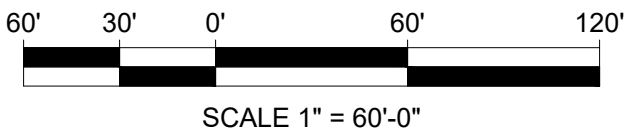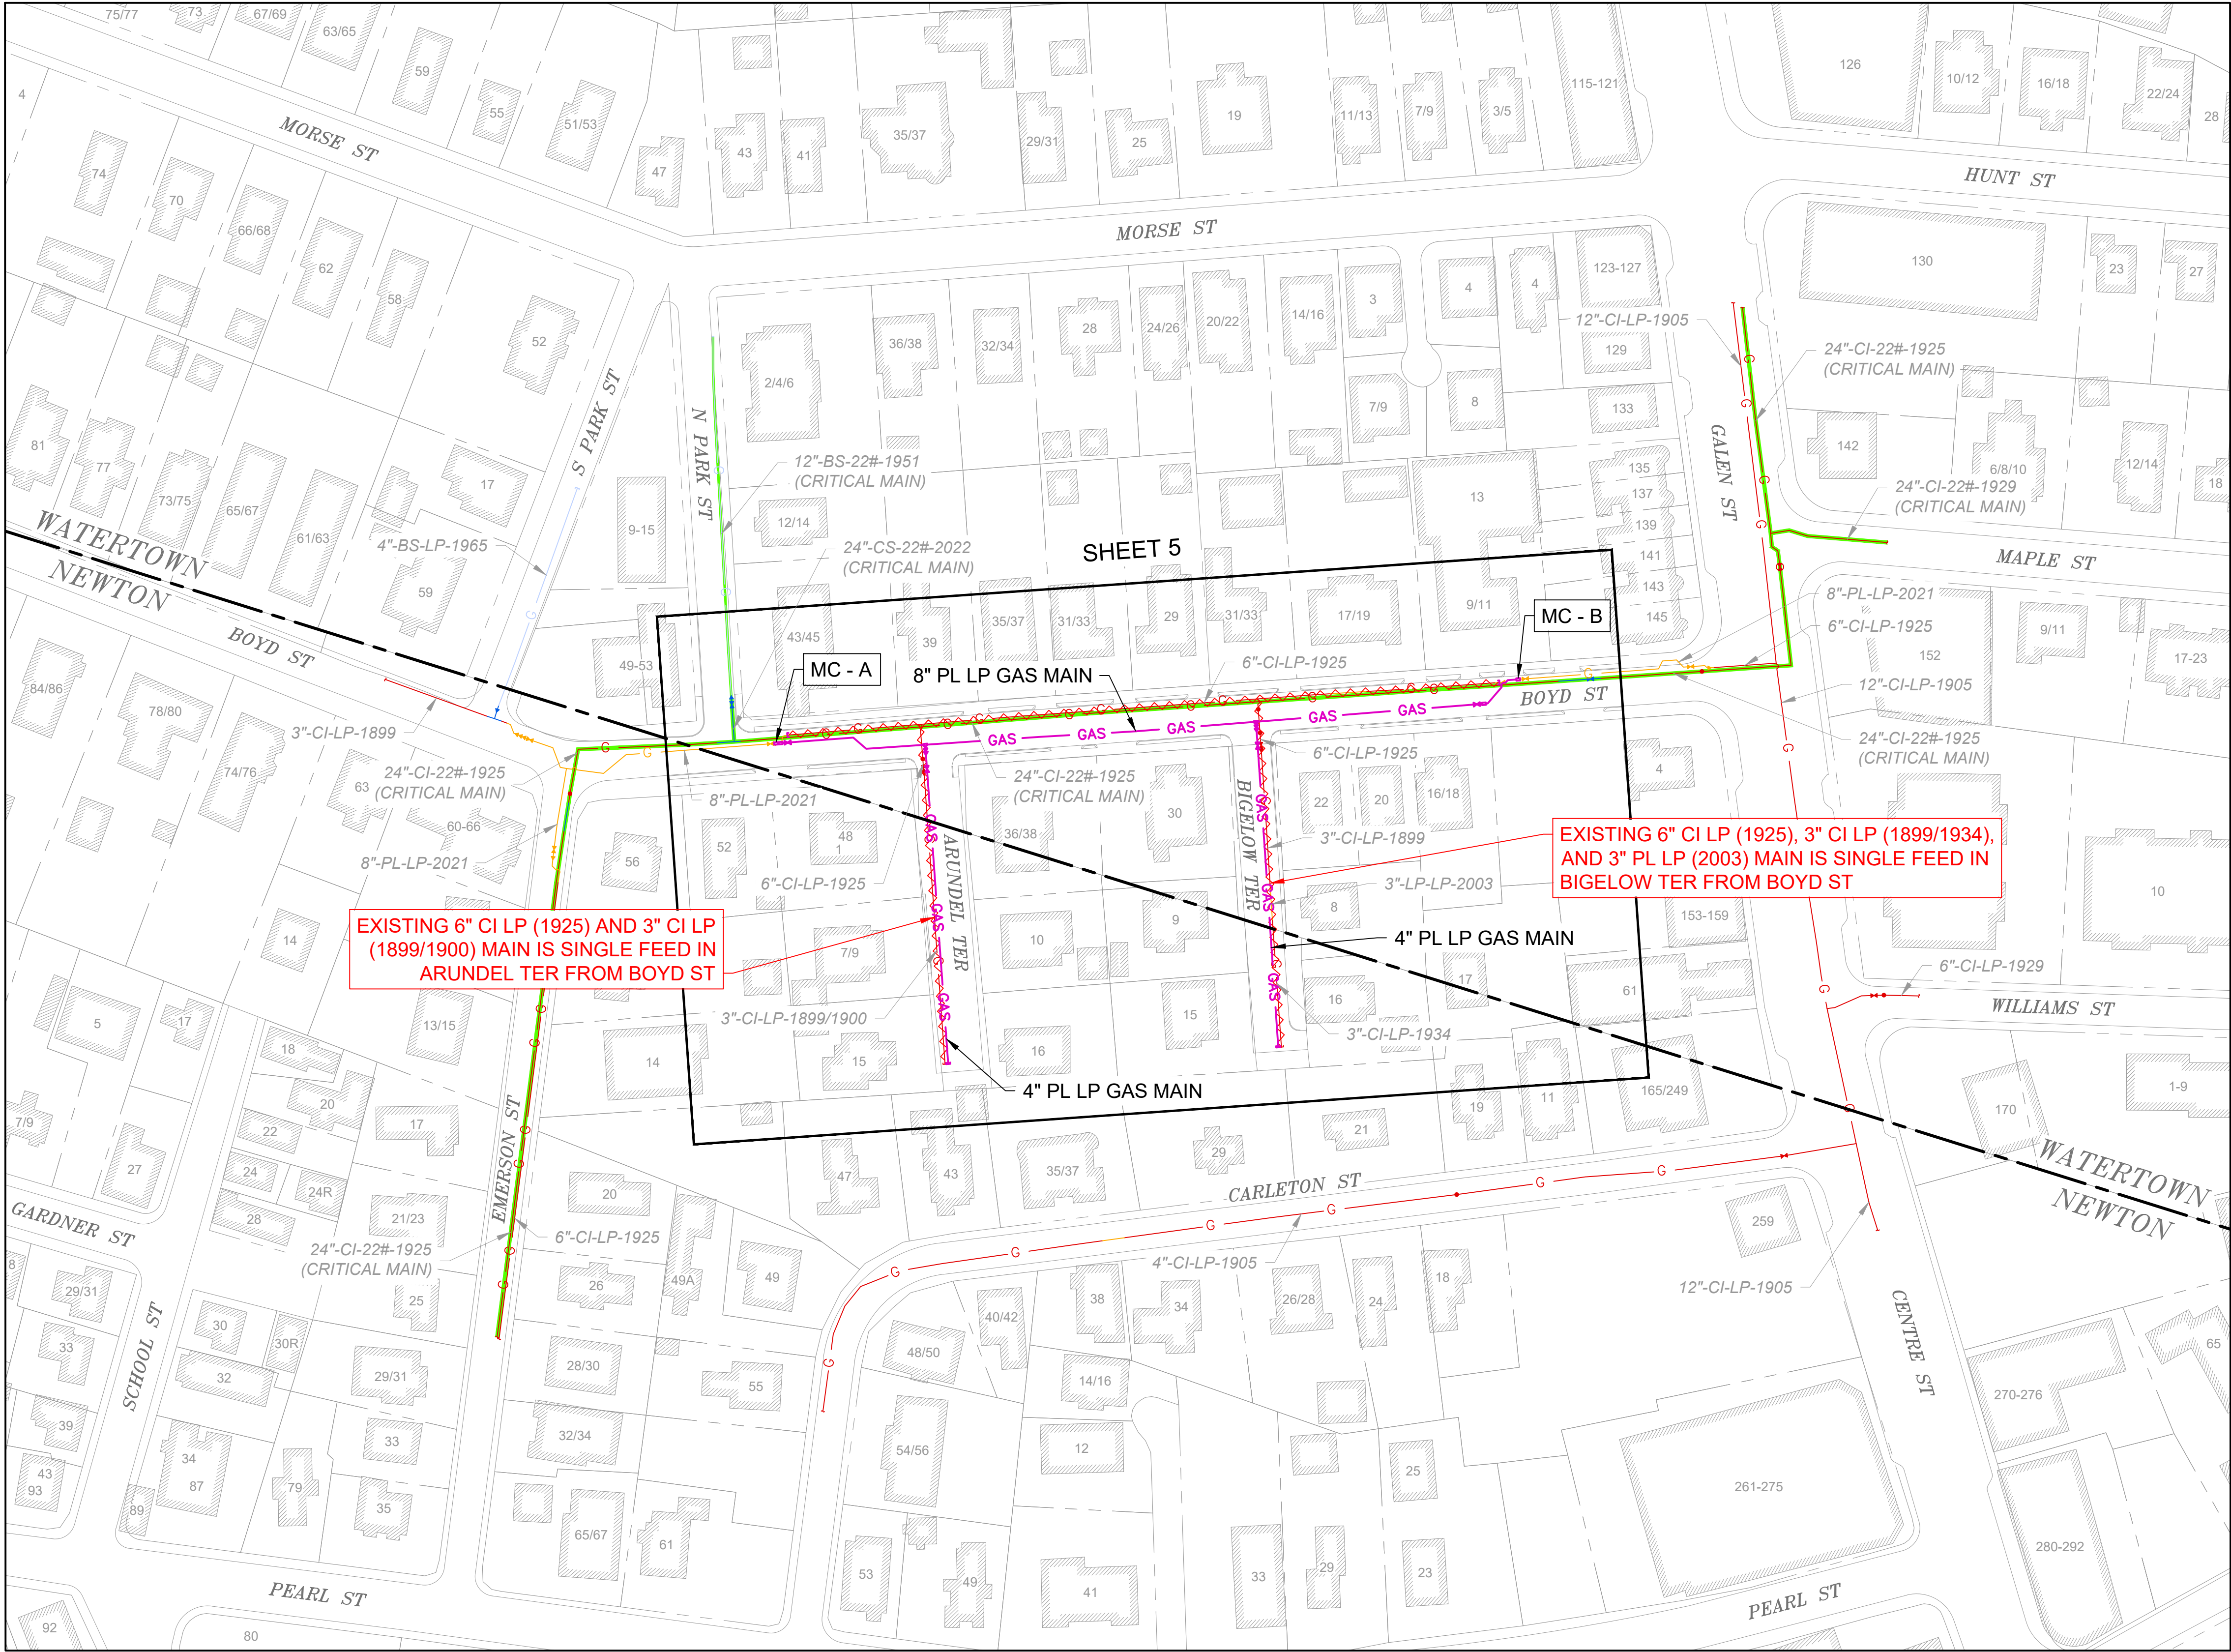

BOSTON GAS COMPANY
d/b/a
nationalgrid
170 DATA DRIVE
WALTHAM, MA 02451

IFC

PROPOSED GAS MAIN REPLACEMENT
4" & 8" PL (LP)
BOYD ST, ARUNDEL TER, & BIGELOW TER
WATERTOWN, MA

OVERALL SCOPE OF WORK

DWG SIZE	DESIGNER	ENGINEER	W.O. NO.
22"x34"	NATIONAL GRID	C. CHESTNUT	11832842

SHEET 4 OF 10

DRAWING NO.

C-101

SCOPE OF WORK:

AS PART OF THE CIMNRPL<10 PROGRAM, LPP INTEGRITY MANAGEMENT RECOMMENDS THE RELAY OF:

- APRX 25 FEET OF 6 INCH, LP PLASTIC (2004), APRX 435 FEET OF 6 INCH, LP CAST IRON (1925) AND APRX 10 FEET OF 6 INCH, LP PLASTIC (2021) WITH APRX 470 FEET OF 8 INCH, LP PLASTIC IN BOYD ST FROM THE EXISTING 8 INCH, LP PLASTIC AT #9 BOYD ST TO THE EXISTING 8 INCH, LP PLASTIC AT #49 BOYD ST,
- APRX 35 FEET OF 6 INCH, LP CAST IRON (1925) AND 180 FEET OF 3 INCH, LP CAST IRON (1899/1900) WITH APRX 215 FEET OF 4 INCH, LP PLASTIC IN ARUNDEL TER FROM BOYD ST TO END OF MAIN AT #16 ARUNDEL TER, AND
- APRX 35 FEET OF 6 INCH, LP CAST IRON (1925), 165 FEET OF 3 INCH, LP CAST IRON (1899/1934) AND APRX 20 FEET OF 3 INCH, LP PLASTIC (2003) WITH APRX 220 FEET OF 4 INCH, LP PLASTIC IN BIGELOW TER FROM BOYD ST TO END OF MAIN AT #16 BIGELOW TER.

DESIGN PARAMETERS:

WO#11832842 - 9-49 BOYD ST, ARUNDEL TER & BIGELOW TER
SYSTEM NUMBER: BOSTON LP
SYSTEMS' MOPS (PSIG, OR "LP"): LP (0.5 PSIG)
EXPECTED OPERATING PRESSURE RANGE: 4.5 INWC - 14 INWC
DESIGN DAY TEMPERATURE (°F): 0°F
MIN & MAX OPERATING TEMPERATURE RANGE (°F): -20°F TO +73°F

STREET NAME: BOYD ST
SIZING RECOMMENDATION: 8IN PL
DESIGN DAY FLOW IN NEW PIPELINE SEGMENTS (MCFH): 12
SINGLE FEED SYSTEM: NO

STREET NAME: ARUNDEL TER & BIGELOW TER
SIZING RECOMMENDATION: 4IN PL
DESIGN DAY FLOW IN NEW PIPELINE SEGMENTS (MCFH): 1.2
SINGLE FEED SYSTEM: YES
REVIEWED BY: RICH LOGUE. REVIEW DATE: 10/30/2024

OVERALL SCOPE OF WORK - SHEET LEGEND


- GAS GAS PROPOSED GAS MAIN
- GAS MAIN TO BE ABANDONED

MAIN CONNECTION (MC)
IDENTIFICATION LEGEND

PE DESIGN	SOP
MC - A	
MC - B	

SHEET NOTES:

- EXISTING SERVICES ARE NOT SHOWN. PRIOR TO MAIN ABANDONMENT, THE CONTRACTOR SHALL CONFIRM THAT ALL IMPACTED CUSTOMER SERVICES ARE INSTALLED (E.G. TRANSFERRED, RELAYED, OR INSERTED) ON THE NEW MAIN.
- REFER TO SHEETS G-002 AND G-003 FOR GENERAL NOTES AND DRAWING LEGEND.
- SINGLE FEED SYSTEM. WHERE REQUIRED, THE CONTRACTOR SHALL INSTALL A TEMPORARY BYPASS TO MAINTAIN CONTINUOUS SERVICE TO CUSTOMERS IN ACCORDANCE WITH CS-LIVE002. ALL TEMPORARY BYPASS REQUIREMENTS SHALL BE DETERMINED BY OPERATIONS ENGINEERING AS PART OF THE SOP.

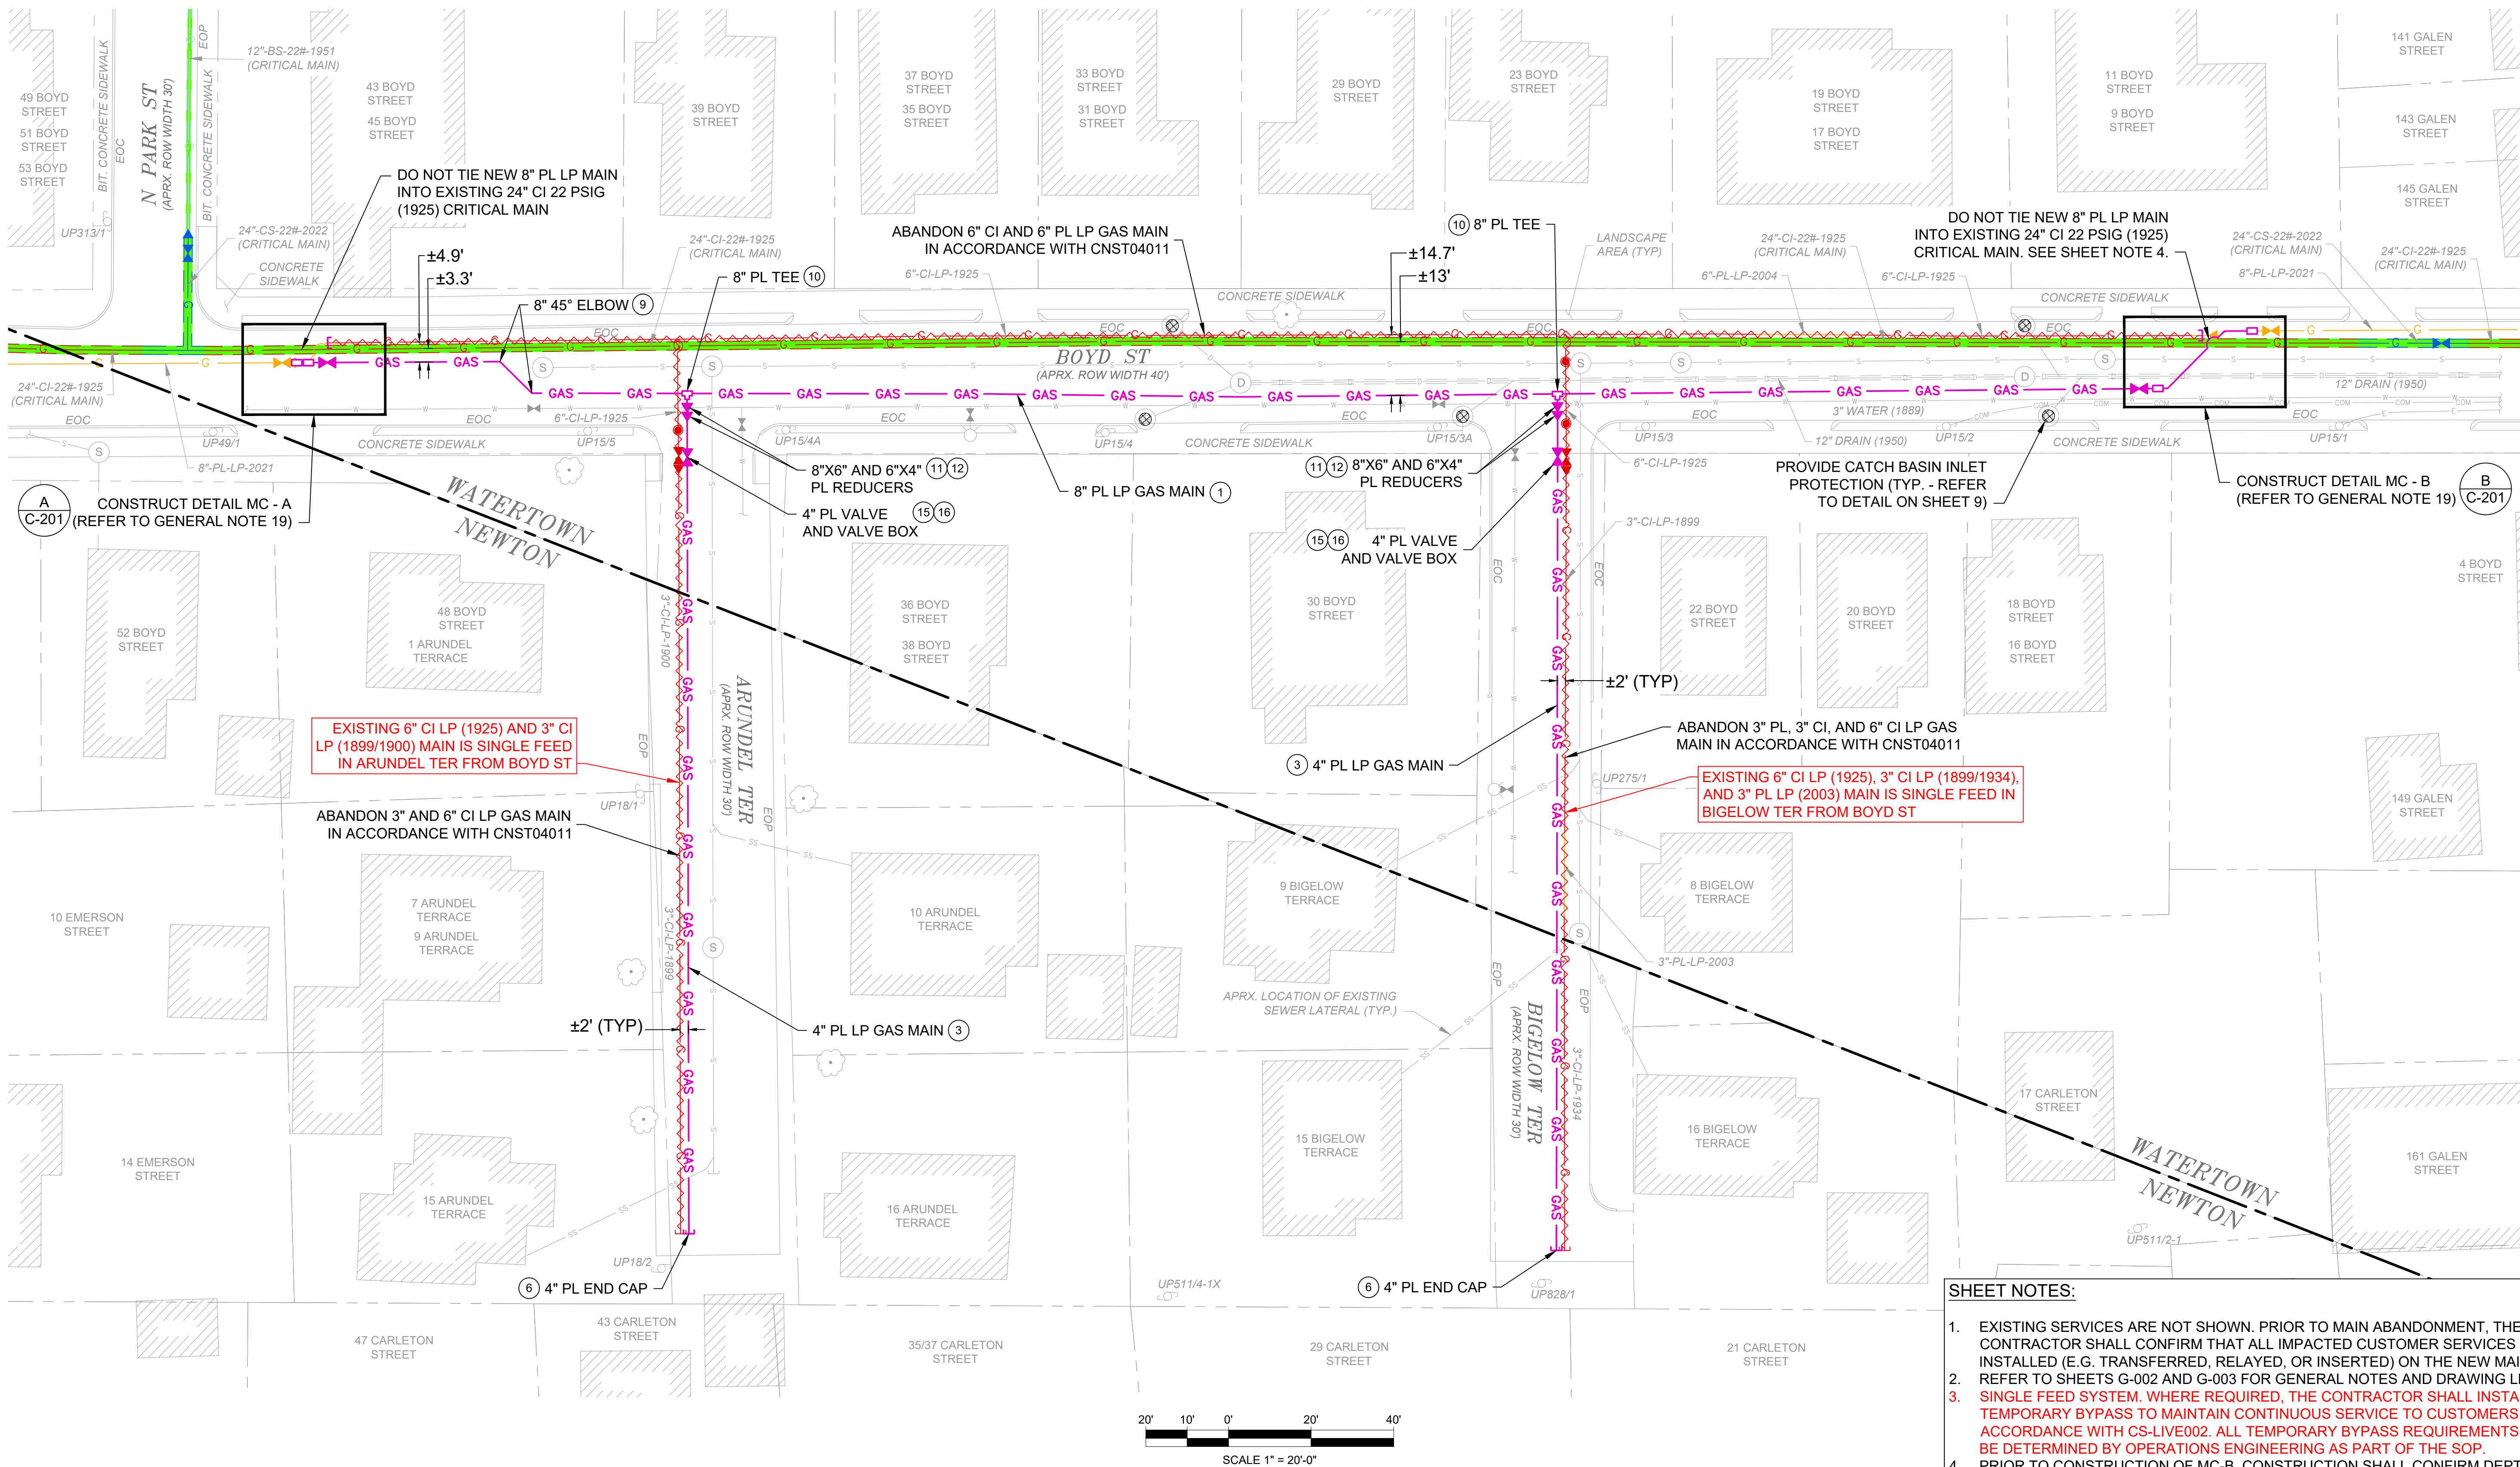

- SHEET NOTES:**
- EXISTING SERVICES ARE NOT SHOWN. PRIOR TO MAIN ABANDONMENT, THE CONTRACTOR SHALL CONFIRM THAT ALL IMPACTED CUSTOMER SERVICES ARE INSTALLED (E.G. TRANSFERRED, RELAYED, OR INSERTED) ON THE NEW MAIN.
 - REFER TO SHEETS G-002 AND G-003 FOR GENERAL NOTES AND DRAWING LEGEND.
 - SINGLE FEED SYSTEM. WHERE REQUIRED, THE CONTRACTOR SHALL INSTALL A TEMPORARY BYPASS TO MAINTAIN CONTINUOUS SERVICE TO CUSTOMERS IN ACCORDANCE WITH CS-LIVE002. ALL TEMPORARY BYPASS REQUIREMENTS SHALL BE DETERMINED BY OPERATIONS ENGINEERING AS PART OF THE SOP.**
 - PRIOR TO CONSTRUCTION OF MC-B, CONSTRUCTION SHALL CONFIRM DEPTH OF 24" MAIN. PRIOR RECORD INDICATES A DEPTH OF ±4.5'.




0	ISSUED FOR CONSTRUCTION	4/3/25	C.C.	P.M.	J.F.
NO.	DESCRIPTION	DATE	DR.BY	CK.BY	APP.BY

BOSTON GAS COMPANY
d/b/a
nationalgrid
170 DATA DRIVE
WALTHAM, MA 02451


IFC

PROPOSED GAS MAIN REPLACEMENT 4" & 8" PL (LP) BOYD ST, ARUNDEL TER, & BIGELOW TER WATERTOWN, MA			
PROPOSED INSTALLATION PLAN			
DWG SIZE	DESIGNER	ENGINEER	W.O. NO.
22"X34"	NATIONAL GRID	C. CHESTNUT	11832842

SHEET 5 OF 10
DRAWING NO.
C-102

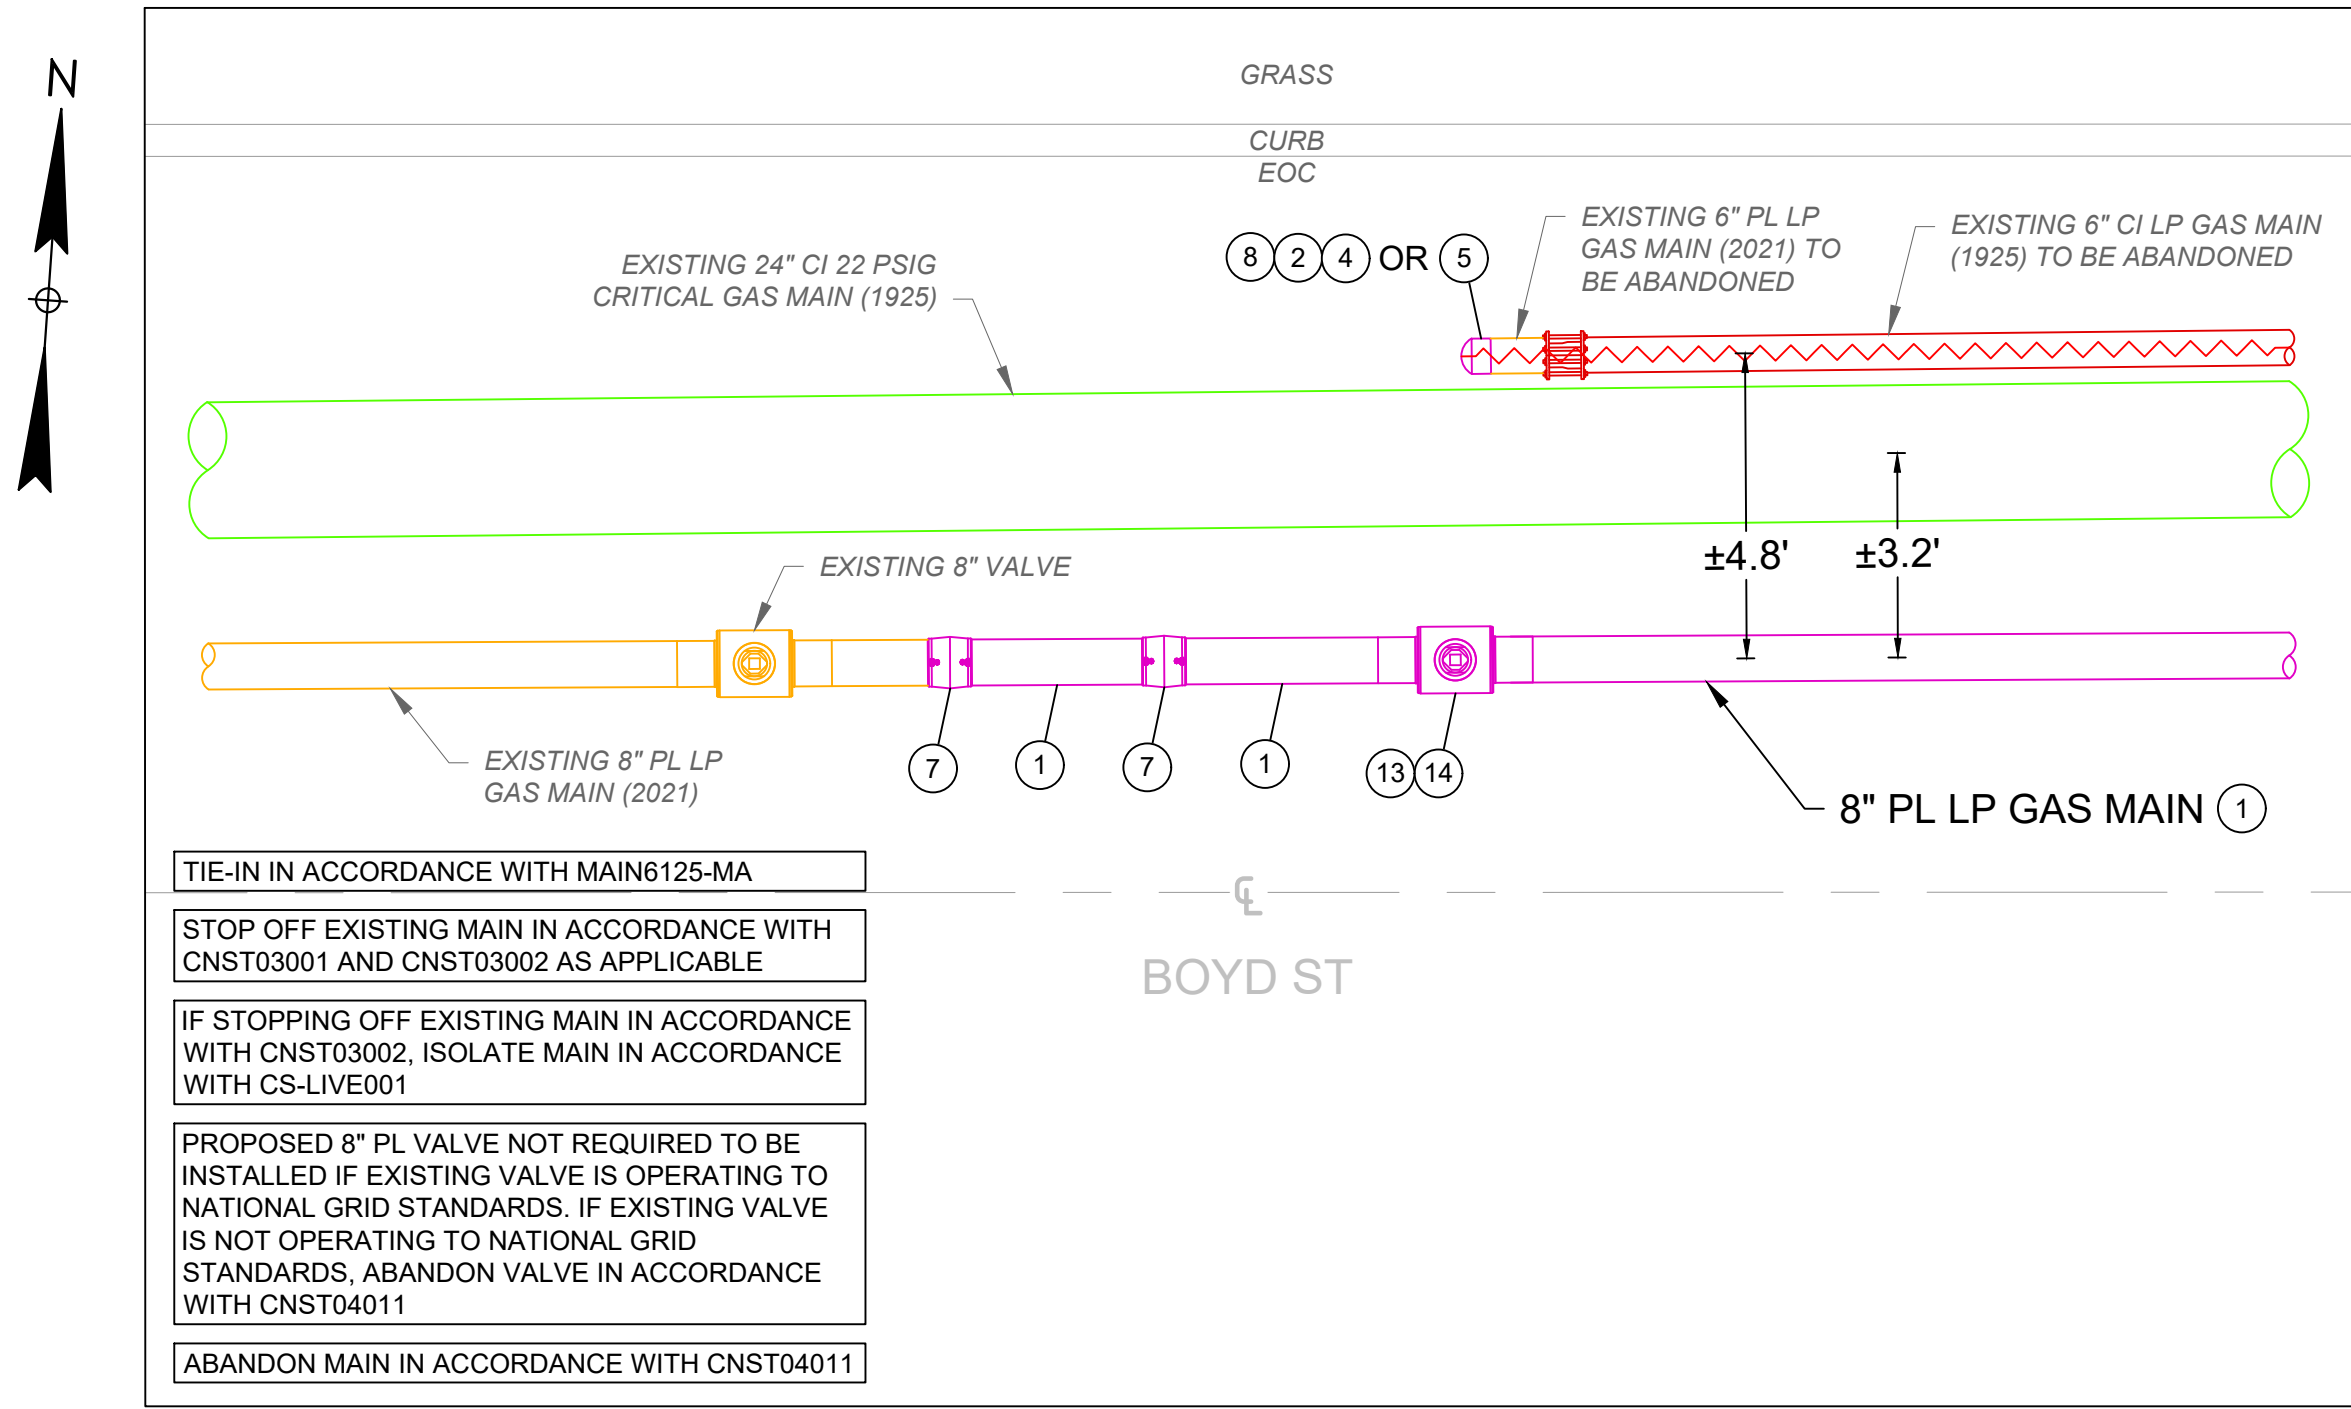

A
C-102 MC - A: BOYD ST AT N PARK ST
SCALE 1"=3'

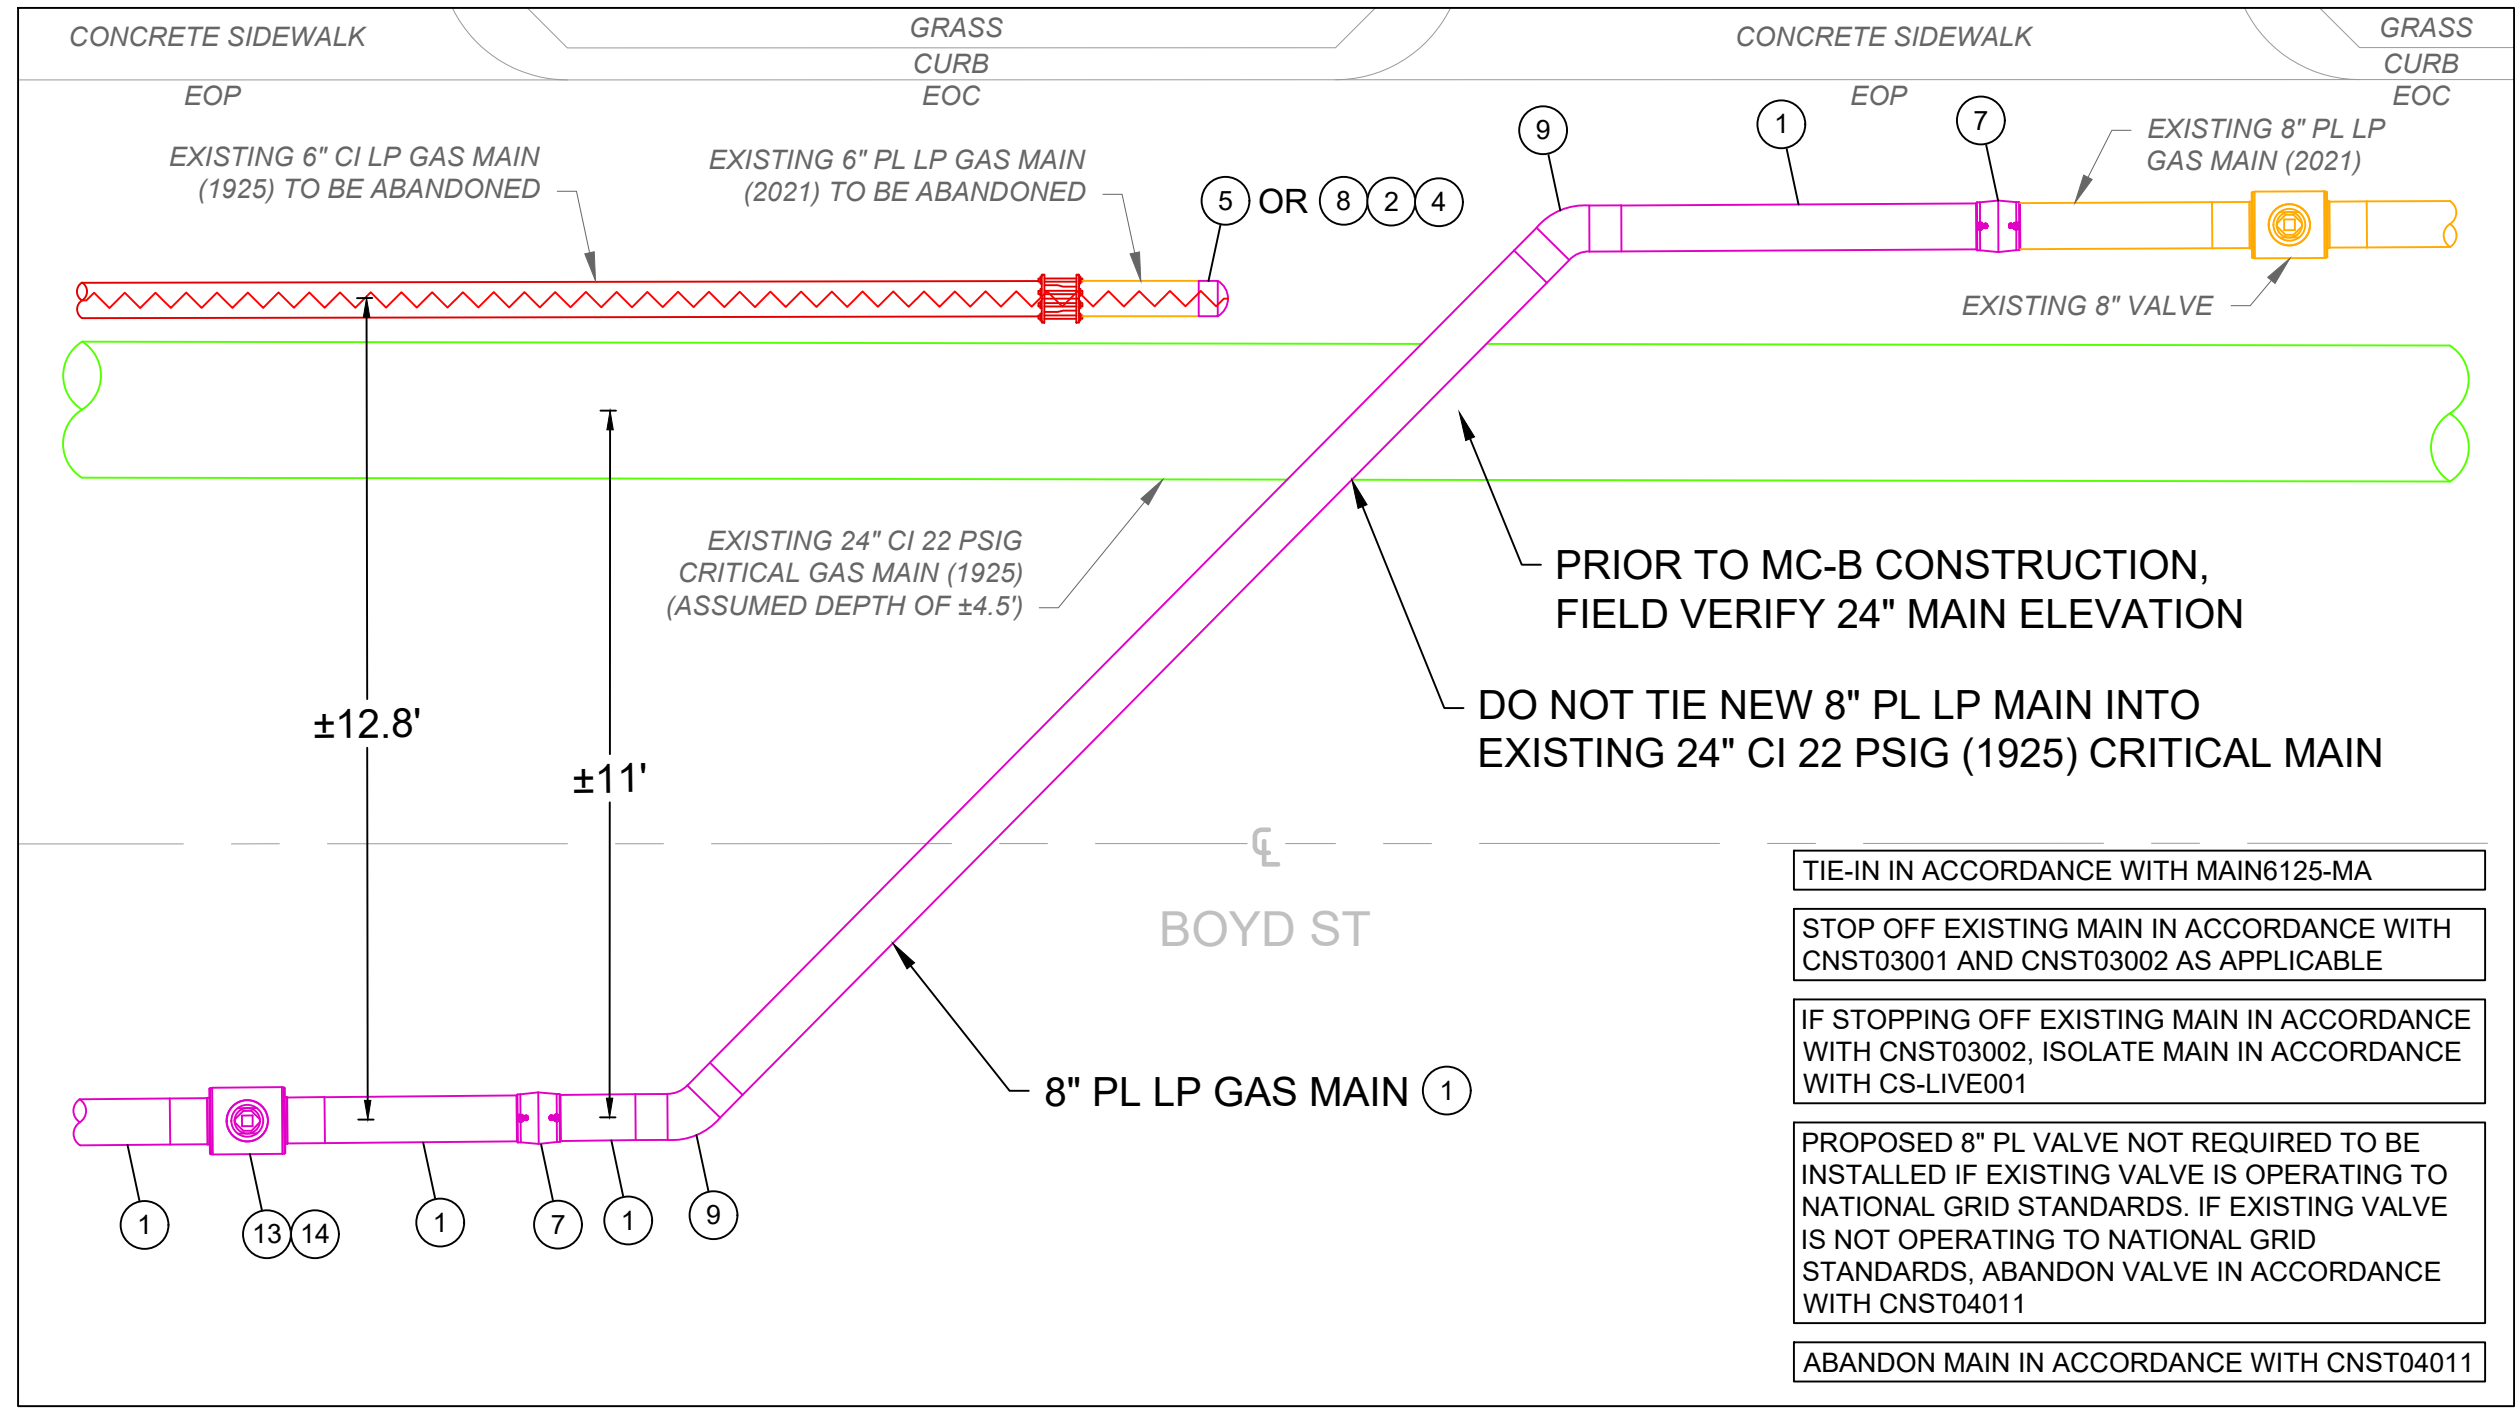

B
C-102 MC - B: #9-11 BOYD ST
SCALE 1"=3'

- SHEET NOTES:**
1. REFER TO THE BILL OF MATERIALS ON SHEET G-003 FOR LISTING OF REQUIRED PIPE AND FITTINGS.
 2. REFER TO SHEETS G-002 AND G-003 FOR GENERAL NOTES AND DRAWING LEGEND.






0	ISSUED FOR CONSTRUCTION	4/3/25	C.C.	P.M.	J.F.
NO.	DESCRIPTION	DATE	DR.BY	CK.BY	APP.BY

BOSTON GAS COMPANY
d/b/a
nationalgrid
170 DATA DRIVE
WALTHAM, MA 02451



IFC

PROPOSED GAS MAIN REPLACEMENT 4" & 8" PL (LP) BOYD ST, ARUNDEL TER, & BIGELOW TER WATERTOWN, MA			
PROPOSED MAIN CONNECTION DETAILS			
DWG SIZE	DESIGNER	ENGINEER	W.O. NO.
22"X34"	NATIONAL GRID	C. CHESTNUT	11832842

SHEET 6 OF 10
DRAWING NO.
C-201

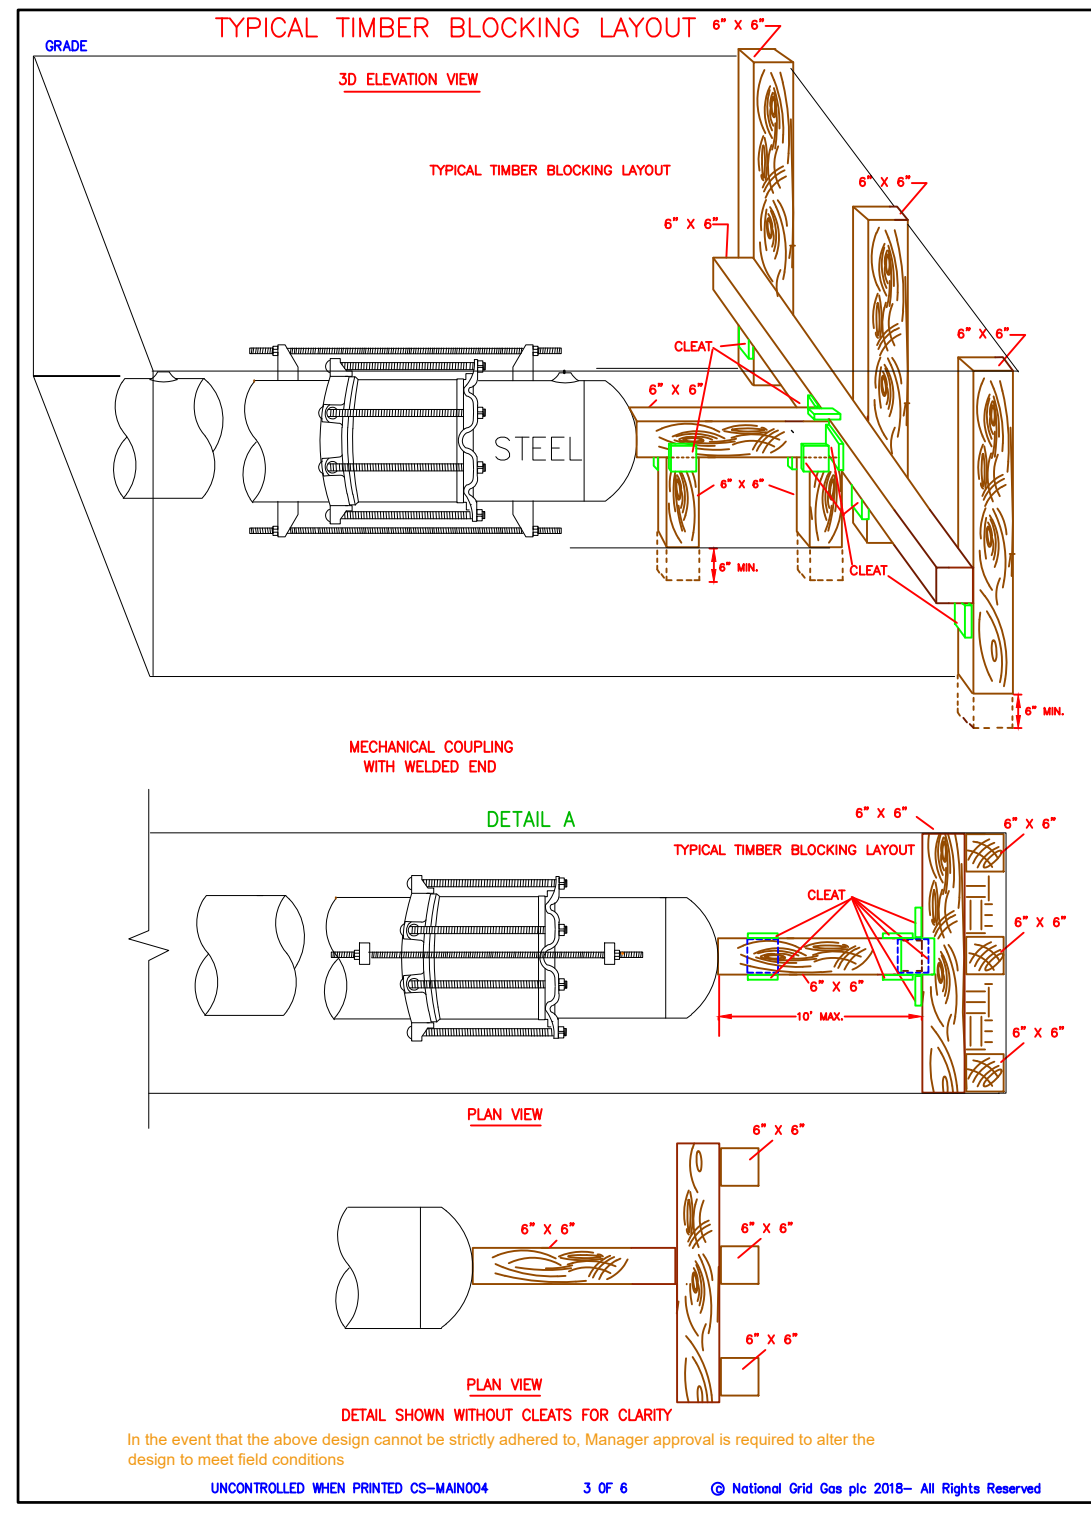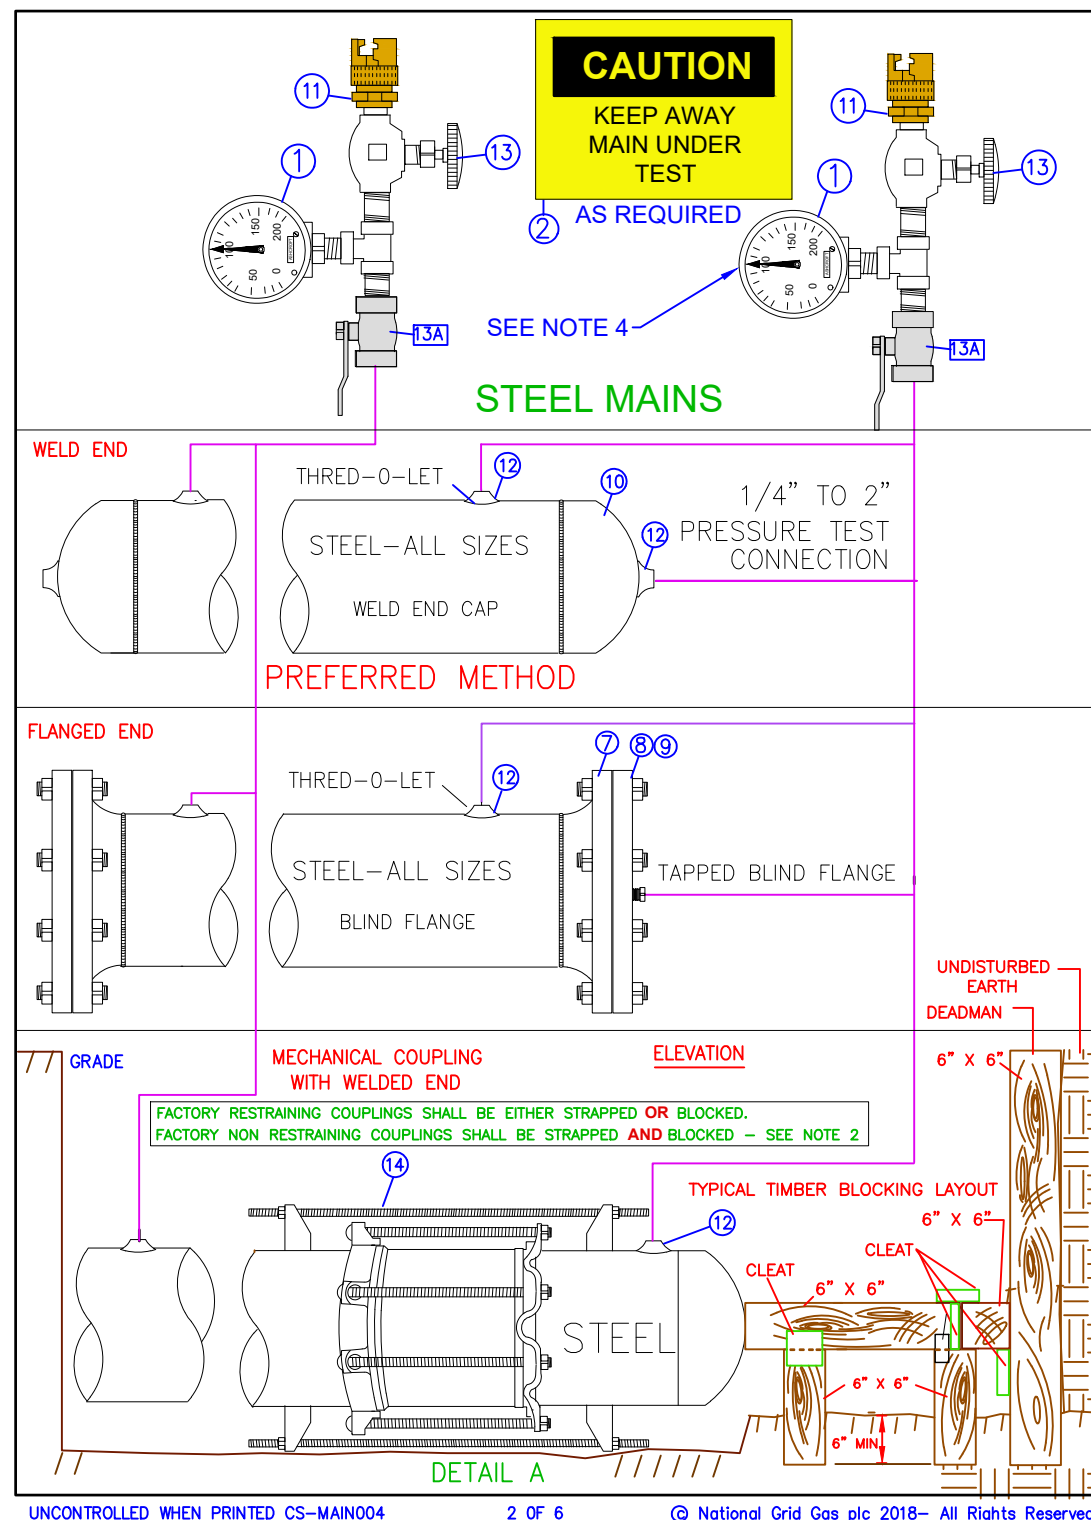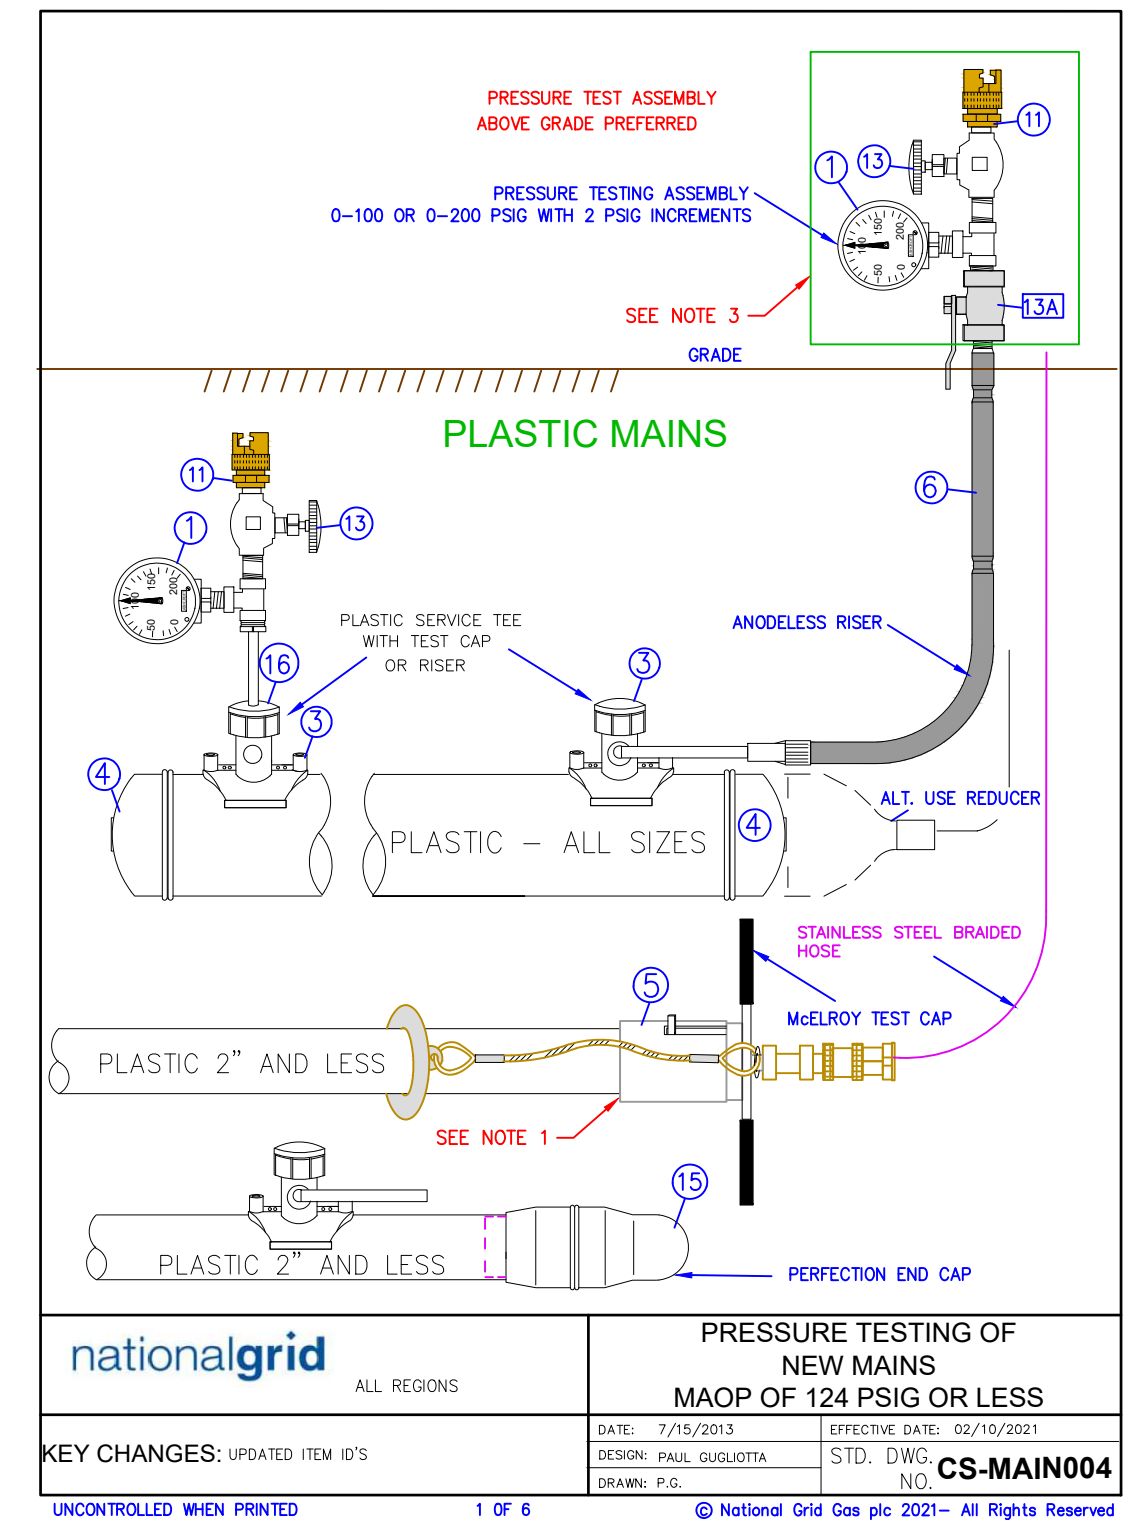

ITEM	DESCRIPTION	SAP ITEM ID LI/MA/NYC	SAP ITEMS RI AND UNY
1	PRESSURE GAUGE 0-100 OR 0-200 PSIG - 2 PSIG INCREMENTS	9354885	TOOL ITEM
2	0-200 PSIG STAINLESS STEEL 1/2" NPT 3-1/2" DIAL	9358390	TOOL ITEM
3	0-100 PSIG STAINLESS STEEL 1/2" NPT	9352240	TOOL ITEM
4	TEE SERVICE - ELECTROFUSION YELLOW MD 1/2" CTS BUTT FUSE OUTLET	9342517 2X12	NON STOCK
5	2" MAIN X 1/2" BUTT FUSE OUTLET LI/MAN/NYNYC	9342518 4X12	NON STOCK
6	4" MAIN X 1/2" BUTT FUSE OUTLET LI/MAN/NYNYC	9342516 6X12	NON STOCK
7	6" MAIN X 1/2" BUTT FUSE OUTLET LI/MAN/NYNYC	9342517 8X12	NON STOCK
8	8" MAIN X 1/2" BUTT FUSE OUTLET LI/MAN/NYNYC	9342518 10X12	NON STOCK
9	10" MAIN X 1/2" BUTT FUSE OUTLET LI/MAN/NYNYC	9342519 12X12	NON STOCK
10	12" MAIN X 1/2" BUTT FUSE OUTLET LI/MAN/NYNYC	9342520 14X12	NON STOCK
11	TEE SERVICE - ELECTROFUSION YELLOW MD 1" CTS BUTT FUSE OUTLET	9342332 2X1	NON STOCK
12	1-1/4" MAIN X 1" OUTLET LI	9342333 2X1	NON STOCK
13	2" MAIN X 1" OUTLET LI	9342334 2X1	NON STOCK
14	4" MAIN X 1" OUTLET LI	9342335 2X1	NON STOCK
15	6" MAIN X 1" OUTLET LI	9342336 2X1	NON STOCK
16	8" MAIN X 1" OUTLET LI	9342337 2X1	NON STOCK
17	10" MAIN X 1" OUTLET LI	9342338 2X1	NON STOCK
18	12" MAIN X 1" OUTLET LI	9342339 2X1	NON STOCK
19	TEE SERVICE - ELECTROFUSION BLACK HD 1" IPS BUTT FUSE OUTLET	9322653 2X1	NON STOCK
20	2" MAIN X 1" IPS OUTLET MASS	9322654 2X1	NON STOCK
21	4" MAIN X 1" IPS OUTLET MASS	9322655 2X1	NON STOCK
22	6" MAIN X 1" IPS OUTLET MASS	9322656 2X1	NON STOCK
23	8" MAIN X 1" IPS OUTLET MASS	9322657 2X1	NON STOCK
24	10" MAIN X 1" IPS OUTLET MASS	9322658 2X1	NON STOCK
25	12" MAIN X 1" IPS OUTLET MASS	9322659 2X1	NON STOCK
26	TEE SERVICE - SADDLE FUSION HIGH DENSITY BLACK 1/2" CTS BUTT FUSE	9342405 2X12	NON STOCK
27	2" MAIN X 1/2" OUTLET LI	9342406 4X12	NON STOCK
28	4" MAIN X 1/2" OUTLET LI	9342407 6X12	NON STOCK
29	6" MAIN X 1/2" OUTLET LI	9342408 8X12	NON STOCK
30	8" MAIN X 1/2" OUTLET LI	9342409 10X12	NON STOCK
31	10" MAIN X 1/2" OUTLET LI	9342410 12X12	NON STOCK
32	12" MAIN X 1/2" OUTLET LI	9342411 14X12	NON STOCK
33	TEE SERVICE - SADDLE FUSION HIGH DENSITY BLACK 1" CTS BUTT FUSE	9342409 2X1	NON STOCK
34	2" MAIN X 1" OUTLET LI	9315907 2X1	NON STOCK
35	4" MAIN X 1" OUTLET LI	9315908 2X1	NON STOCK
36	6" MAIN X 1" OUTLET LI	9315909 2X1	NON STOCK
37	8" MAIN X 1" OUTLET LI	9315910 2X1	NON STOCK
38	10" MAIN X 1" OUTLET LI	9315911 2X1	NON STOCK
39	12" MAIN X 1" OUTLET LI	9315912 2X1	NON STOCK
40	TEE SERVICE MECHANICAL X PERFECTION OUTLET	9308584 2X12	NON STOCK
41	2" MAIN X 1/2" OUTLET	9308585 4X12	NON STOCK
42	4" MAIN X 1/2" OUTLET	9308586 6X12	NON STOCK
43	6" MAIN X 1/2" OUTLET	9308587 8X12	NON STOCK
44	8" MAIN X 1/2" OUTLET	9308588 10X12	NON STOCK
45	10" MAIN X 1/2" OUTLET	9308589 12X12	NON STOCK
46	12" MAIN X 1/2" OUTLET	9308590 14X12	NON STOCK
47	TEE SERVICE MECHANICAL X PERFECTION OUTLET	9308591 2X12	NON STOCK
48	2" MAIN X 1/2" OUTLET	9308592 4X12	NON STOCK
49	4" MAIN X 1/2" OUTLET	9308593 6X12	NON STOCK
50	6" MAIN X 1/2" OUTLET	9308594 8X12	NON STOCK
51	8" MAIN X 1/2" OUTLET	9308595 10X12	NON STOCK
52	10" MAIN X 1/2" OUTLET	9308596 12X12	NON STOCK
53	12" MAIN X 1/2" OUTLET	9308597 14X12	NON STOCK
54	TEE SERVICE MECHANICAL X PERFECTION OUTLET	9308598 2X12	NON STOCK
55	2" MAIN X 1/2" OUTLET	9308599 4X12	NON STOCK
56	4" MAIN X 1/2" OUTLET	9308600 6X12	NON STOCK
57	6" MAIN X 1/2" OUTLET	9308601 8X12	NON STOCK
58	8" MAIN X 1/2" OUTLET	9308602 10X12	NON STOCK
59	10" MAIN X 1/2" OUTLET	9308603 12X12	NON STOCK
60	12" MAIN X 1/2" OUTLET	9308604 14X12	NON STOCK
61	TEE SERVICE MECHANICAL X PERFECTION OUTLET	9308605 2X12	NON STOCK
62	2" MAIN X 1/2" OUTLET	9308606 4X12	NON STOCK
63	4" MAIN X 1/2" OUTLET	9308607 6X12	NON STOCK
64	6" MAIN X 1/2" OUTLET	9308608 8X12	NON STOCK
65	8" MAIN X 1/2" OUTLET	9308609 10X12	NON STOCK
66	10" MAIN X 1/2" OUTLET	9308610 12X12	NON STOCK
67	12" MAIN X 1/2" OUTLET	9308611 14X12	NON STOCK
68	TEE SERVICE MECHANICAL X PERFECTION OUTLET	9308612 2X12	NON STOCK
69	2" MAIN X 1/2" OUTLET	9308613 4X12	NON STOCK
70	4" MAIN X 1/2" OUTLET	9308614 6X12	NON STOCK
71	6" MAIN X 1/2" OUTLET	9308615 8X12	NON STOCK
72	8" MAIN X 1/2" OUTLET	9308616 10X12	NON STOCK
73	10" MAIN X 1/2" OUTLET	9308617 12X12	NON STOCK
74	12" MAIN X 1/2" OUTLET	9308618 14X12	NON STOCK
75	TEE SERVICE MECHANICAL X PERFECTION OUTLET	9308619 2X12	NON STOCK
76	2" MAIN X 1/2" OUTLET	9308620 4X12	NON STOCK
77	4" MAIN X 1/2" OUTLET	9308621 6X12	NON STOCK
78	6" MAIN X 1/2" OUTLET	9308622 8X12	NON STOCK
79	8" MAIN X 1/2" OUTLET	9308623 10X12	NON STOCK
80	10" MAIN X 1/2" OUTLET	9308624 12X12	NON STOCK
81	12" MAIN X 1/2" OUTLET	9308625 14X12	NON STOCK
82	TEE SERVICE MECHANICAL X PERFECTION OUTLET	9308626 2X12	NON STOCK
83	2" MAIN X 1/2" OUTLET	9308627 4X12	NON STOCK
84	4" MAIN X 1/2" OUTLET	9308628 6X12	NON STOCK
85	6" MAIN X 1/2" OUTLET	9308629 8X12	NON STOCK
86	8" MAIN X 1/2" OUTLET	9308630 10X12	NON STOCK
87	10" MAIN X 1/2" OUTLET	9308631 12X12	NON STOCK
88	12" MAIN X 1/2" OUTLET	9308632 14X12	NON STOCK
89	TEE SERVICE MECHANICAL X PERFECTION OUTLET	9308633 2X12	NON STOCK
90	2" MAIN X 1/2" OUTLET	9308634 4X12	NON STOCK
91	4" MAIN X 1/2" OUTLET	9308635 6X12	NON STOCK
92	6" MAIN X 1/2" OUTLET	9308636 8X12	NON STOCK
93	8" MAIN X 1/2" OUTLET	9308637 10X12	NON STOCK
94	10" MAIN X 1/2" OUTLET	9308638 12X12	NON STOCK
95	12" MAIN X 1/2" OUTLET	9308639 14X12	NON STOCK
96	TEE SERVICE MECHANICAL X PERFECTION OUTLET	9308640 2X12	NON STOCK
97	2" MAIN X 1/2" OUTLET	9308641 4X12	NON STOCK
98	4" MAIN X 1/2" OUTLET	9308642 6X12	NON STOCK
99	6" MAIN X 1/2" OUTLET	9308643 8X12	NON STOCK
100	8" MAIN X 1/2" OUTLET	9308644 10X12	NON STOCK
101	10" MAIN X 1/2" OUTLET	9308645 12X12	NON STOCK
102	12" MAIN X 1/2" OUTLET	9308646 14X12	NON STOCK
103	TEE SERVICE MECHANICAL X PERFECTION OUTLET	9308647 2X12	NON STOCK
104	2" MAIN X 1/2" OUTLET	9308648 4X12	NON STOCK
105	4" MAIN X 1/2" OUTLET	9308649 6X12	NON STOCK
106	6" MAIN X 1/2" OUTLET	9308650 8X12	NON STOCK
107	8" MAIN X 1/2" OUTLET	9308651 10X12	NON STOCK
108	10" MAIN X 1/2" OUTLET	9308652 12X12	NON STOCK
109	12" MAIN X 1/2" OUTLET	9308653 14X12	NON STOCK
110	TEE SERVICE MECHANICAL X PERFECTION OUTLET	9308654 2X12	NON STOCK
111	2" MAIN X 1/2" OUTLET	9308655 4X12	NON STOCK
112	4" MAIN X 1/2" OUTLET	9308656 6X12	NON STOCK
113	6" MAIN X 1/2" OUTLET	9308657 8X12	NON STOCK
114	8" MAIN X 1/2" OUTLET	9308658 10X12	NON STOCK
115	10" MAIN X 1/2" OUTLET	9308659 12X12	NON STOCK
116	12" MAIN X 1/2" OUTLET	9308660 14X12	NON STOCK
117	TEE SERVICE MECHANICAL X PERFECTION OUTLET	9308661 2X12	NON STOCK
118	2" MAIN X 1/2" OUTLET	9308662 4X12	NON STOCK
119	4" MAIN X 1/2" OUTLET	9308663 6X12	NON STOCK
120	6" MAIN X 1/2" OUTLET	9308664 8X12	NON STOCK
121	8" MAIN X 1/2" OUTLET	9308665 10X12	NON STOCK
122	10" MAIN X 1/2" OUTLET	9308666 12X12	NON STOCK
123	12" MAIN X 1/2" OUTLET	9308667 14X12	NON STOCK
124	TEE SERVICE MECHANICAL X PERFECTION OUTLET	9308668 2X12	NON STOCK
125	2" MAIN X 1/2" OUTLET	9308669 4X12	NON STOCK
126	4" MAIN X 1/2" OUTLET	9308670 6X12	NON STOCK
127	6" MAIN X 1/2" OUTLET	9308671 8X12	NON STOCK
128	8" MAIN X 1/2" OUTLET	9308672 10X12	NON STOCK
129	10" MAIN X 1/2" OUTLET	9308673 12X12	NON STOCK
130	12" MAIN X 1/2" OUTLET	9308674 14X12	NON STOCK
131	TEE SERVICE MECHANICAL X PERFECTION OUTLET	9308675 2X12	NON STOCK
132	2" MAIN X 1/2" OUTLET	9308676 4X12	NON STOCK
133	4" MAIN X 1/2" OUTLET	9308677 6X12	NON STOCK
134	6" MAIN X 1/2" OUTLET	9308678 8X12	NON STOCK
135	8" MAIN X 1/2" OUTLET	9308679 10X12	NON STOCK
136	10" MAIN X 1/2" OUTLET	9308680 12X12	NON STOCK
137	12" MAIN X 1/2" OUTLET	9308681 14X12	NON STOCK
138	TEE SERVICE MECHANICAL X PERFECTION OUTLET	9308682 2X12	NON STOCK
139	2" MAIN X 1/2" OUTLET	9308683 4X12	NON STOCK
140	4" MAIN X 1/2" OUTLET	9308684 6X12	NON STOCK
141	6" MAIN X 1/2" OUTLET	9308685 8X12	NON STOCK
142	8" MAIN X 1/2" OUTLET	9308686 10X12	NON STOCK
143	10" MAIN X 1/2" OUTLET	9308687 12X12	NON STOCK
144	12" MAIN X 1/2" OUTLET	9308688 14X12	NON STOCK
145	TEE SERVICE MECHANICAL X PERFECTION OUTLET	9308689 2X12	NON STOCK
146	2" MAIN X 1/2" OUTLET	9308690 4X12	NON STOCK
147	4" MAIN X 1/2" OUTLET	9308691 6X12	NON STOCK
148	6" MAIN X 1/2" OUTLET	9308692 8X12	NON STOCK
149	8" MAIN X 1/2" OUTLET	9308693 10X12	NON STOCK
150	10" MAIN X 1/2" OUTLET	9308694 12X12	NON STOCK
151	12" MAIN X 1/2" OUTLET	9308695 14X12	NON STOCK
152	TEE SERVICE MECHANICAL X PERFECTION OUTLET	9308696 2X12	NON STOCK
153	2" MAIN X 1/2" OUTLET	9308697 4X12	NON STOCK
154	4" MAIN X 1/2" OUTLET	9308698 6X12	NON STOCK
155	6" MAIN X 1/2" OUTLET	9308699 8X12	NON STOCK
156	8" MAIN X 1/2" OUTLET	9308700 10X12	NON STOCK
157	10" MAIN X 1/2" OUTLET	9308701 12X12	NON STOCK
158	12" MAIN X 1/2" OUTLET	9308702 14X12	NON STOCK
159	TEE SERVICE MECHANICAL X PERFECTION OUTLET	9308703 2X12	NON STOCK
160	2" MAIN X 1/2" OUTLET	9308704 4X12	NON STOCK
161	4" MAIN X 1/2" OUTLET	9308705 6X12	NON STOCK
162	6" MAIN X 1/2" OUTLET	9308706 8X12	NON STOCK
163	8" MAIN X 1/2" OUTLET	9308707 10X12	NON STOCK
164	10" MAIN X 1/2" OUTLET	9308708 12X12	NON STOCK
165	12" MAIN X 1/2" OUTLET	9308709 14X12	NON STOCK
166	TEE SERVICE MECHANICAL X PERFECTION OUTLET	9308710 2X12	NON STOCK
167	2" MAIN X 1/2" OUTLET	9308711 4X12	NON STOCK
168	4" MAIN X 1/2" OUTLET	9308712 6X12	NON STOCK
169	6" MAIN X 1/2" OUTLET	9308713 8X12	NON STOCK
170	8" MAIN X 1/2" OUTLET	9308714 10X12	NON STOCK
171	10" MAIN X 1/2" OUTLET	9308715 12X12	NON STOCK
172	12" MAIN X 1/2" OUTLET	9308716 14X12	NON STOCK
173	TEE SERVICE MECHANICAL X PERFECTION OUTLET	9308717 2X12	NON STOCK
174	2" MAIN X 1/2" OUTLET	9308718 4X12	NON STOCK
175	4" MAIN X 1/2" OUTLET	9308719 6X12	NON STOCK
176	6" MAIN X 1/2" OUTLET	9308720 8X12	NON STOCK
177	8" MAIN X 1/2" OUTLET	9308721 10X12	NON STOCK
178	10" MAIN X 1/2" OUTLET	9308722 12X12	NON STOCK
179	12" MAIN X 1/2" OUTLET	9308723 14X12	NON STOCK
180	TEE SERVICE MECHANICAL X PERFECTION OUTLET	9308724 2X12	NON STOCK
181	2" MAIN X 1/2" OUTLET	9308725 4X12	NON STOCK
182	4" MAIN X 1/2" OUTLET	9308726 6X12	NON STOCK
183	6" MAIN X 1/2" OUTLET	9308727 8X12	NON STOCK
184	8" MAIN X 1/2" OUTLET	9308728 10X12	NON STOCK
185	10" MAIN X 1/2" OUTLET	9308729 12X12	NON STOCK
186	12" MAIN X 1/2" OUTLET	9308730 14X12	NON STOCK
187	TEE SERVICE MECHANICAL X PERFECTION OUTLET	9308731 2X12	NON STOCK
188	2" MAIN X 1/2" OUTLET	9308732 4X12	NON STOCK
189	4" MAIN X 1/2" OUTLET	9308733 6X12	NON STOCK
190	6" MAIN X 1/2" OUTLET	9308734 8X12	NON STOCK
191	8" MAIN X 1/2" OUTLET	9308735 10X12	NON STOCK
192	10" MAIN X 1/2" OUTLET	9308736 12X12	NON STOCK
193	12" MAIN X 1/2" OUTLET	9308737 14X12	NON STOCK
194	TEE SERVICE MECHANICAL X PERFECTION OUTLET	9308738 2X12	NON STOCK
195	2" MAIN X 1/2" OUTLET	9308739 4X12	NON STOCK
196	4" MAIN X 1/2" OUTLET	9308740 6X12	NON STOCK
197	6" MAIN X 1/2" OUTLET	9308741 8X12	NON STOCK
198	8" MAIN X 1/2" OUTLET	9308742 10X12	NON STOCK
199	10" MAIN X 1/2" OUTLET	9308743 12X12	NON STOCK
200	12" MAIN X 1/2" OUTLET	9308744 14X12	NON STOCK
201	TEE SERVICE MECHANICAL X PERFECTION OUTLET	9308745 2X12	NON STOCK
202	2" MAIN X 1/2" OUTLET	9308746 4X12	NON STOCK
203	4" MAIN X 1/2" OUTLET	9308747 6X12	NON STOCK
204	6" MAIN X 1/2" OUTLET	9308748 8X12	NON STOCK
205	8" MAIN X 1/2" OUTLET	9308749 10X12	NON STOCK
206	10" MAIN X 1/2" OUTLET	9308750 12X12	NON STOCK
207	12" MAIN X 1/2" OUTLET	9308751 14X12	NON STOCK
208	TEE SERVICE MECHANICAL X PERFECTION OUTLET	9308752 2X12	NON STOCK
209	2" MAIN X 1/2" OUTLET	9308753 4X12	NON STOCK
210	4" MAIN X 1/2" OUTLET	9308754 6X12	NON STOCK
211	6" MAIN X 1/2" OUTLET	9308755 8X12	NON STOCK

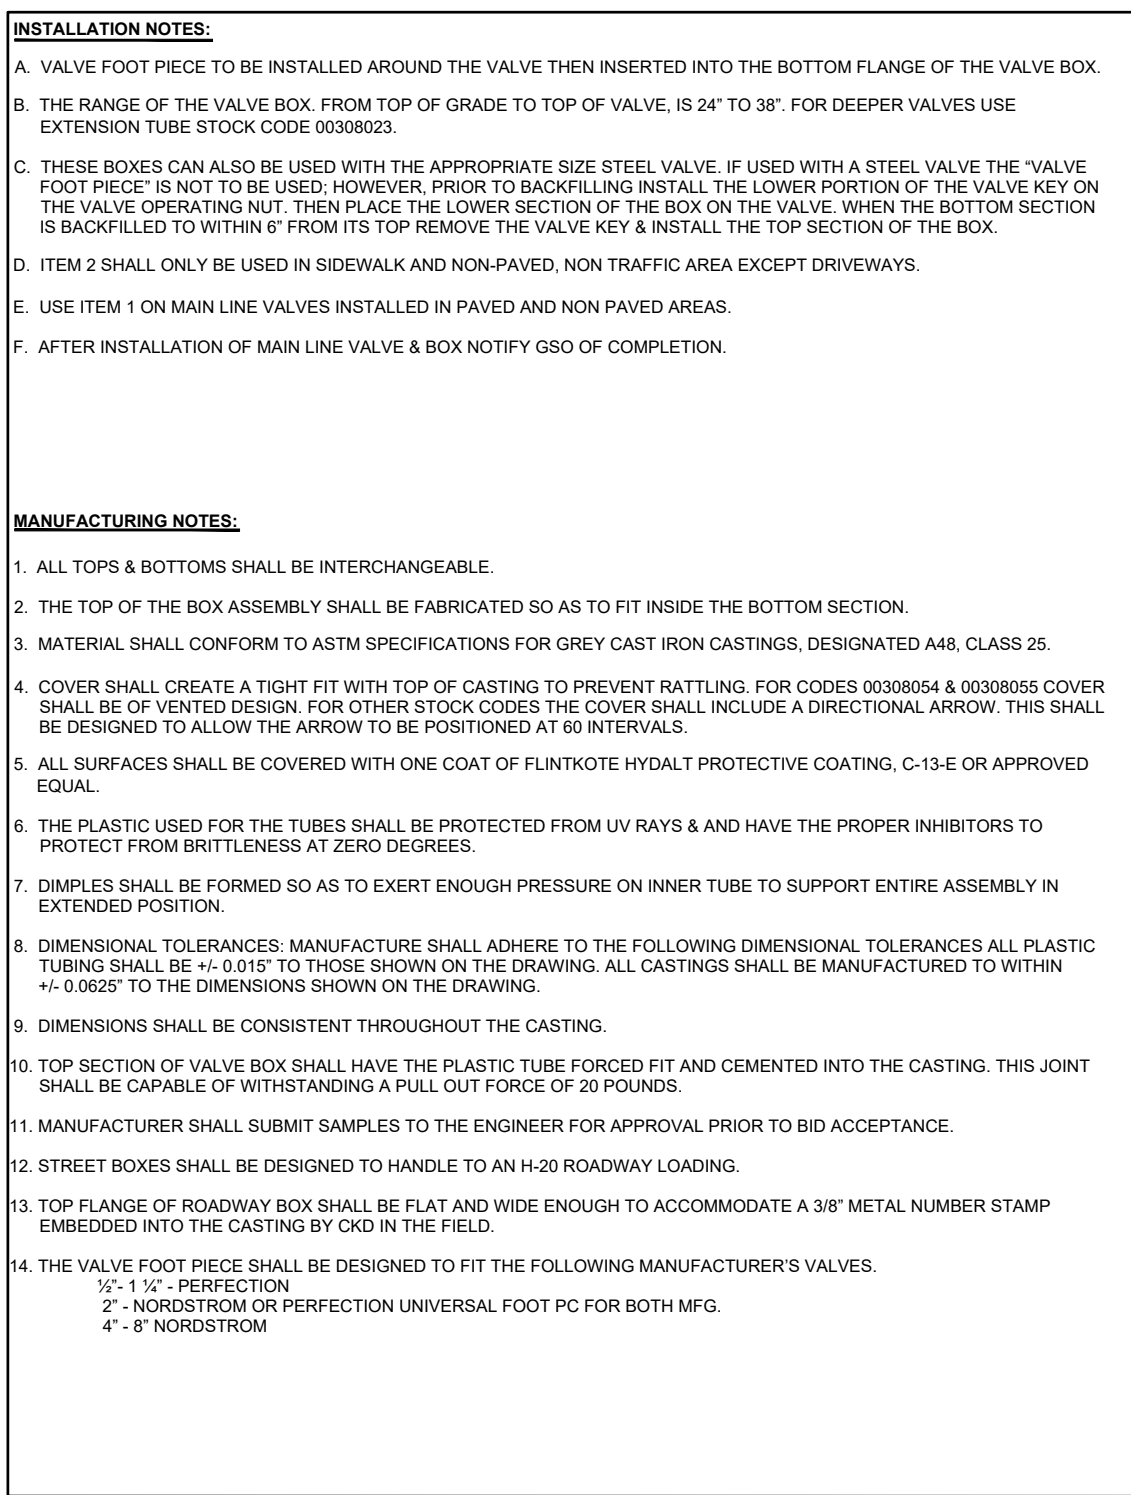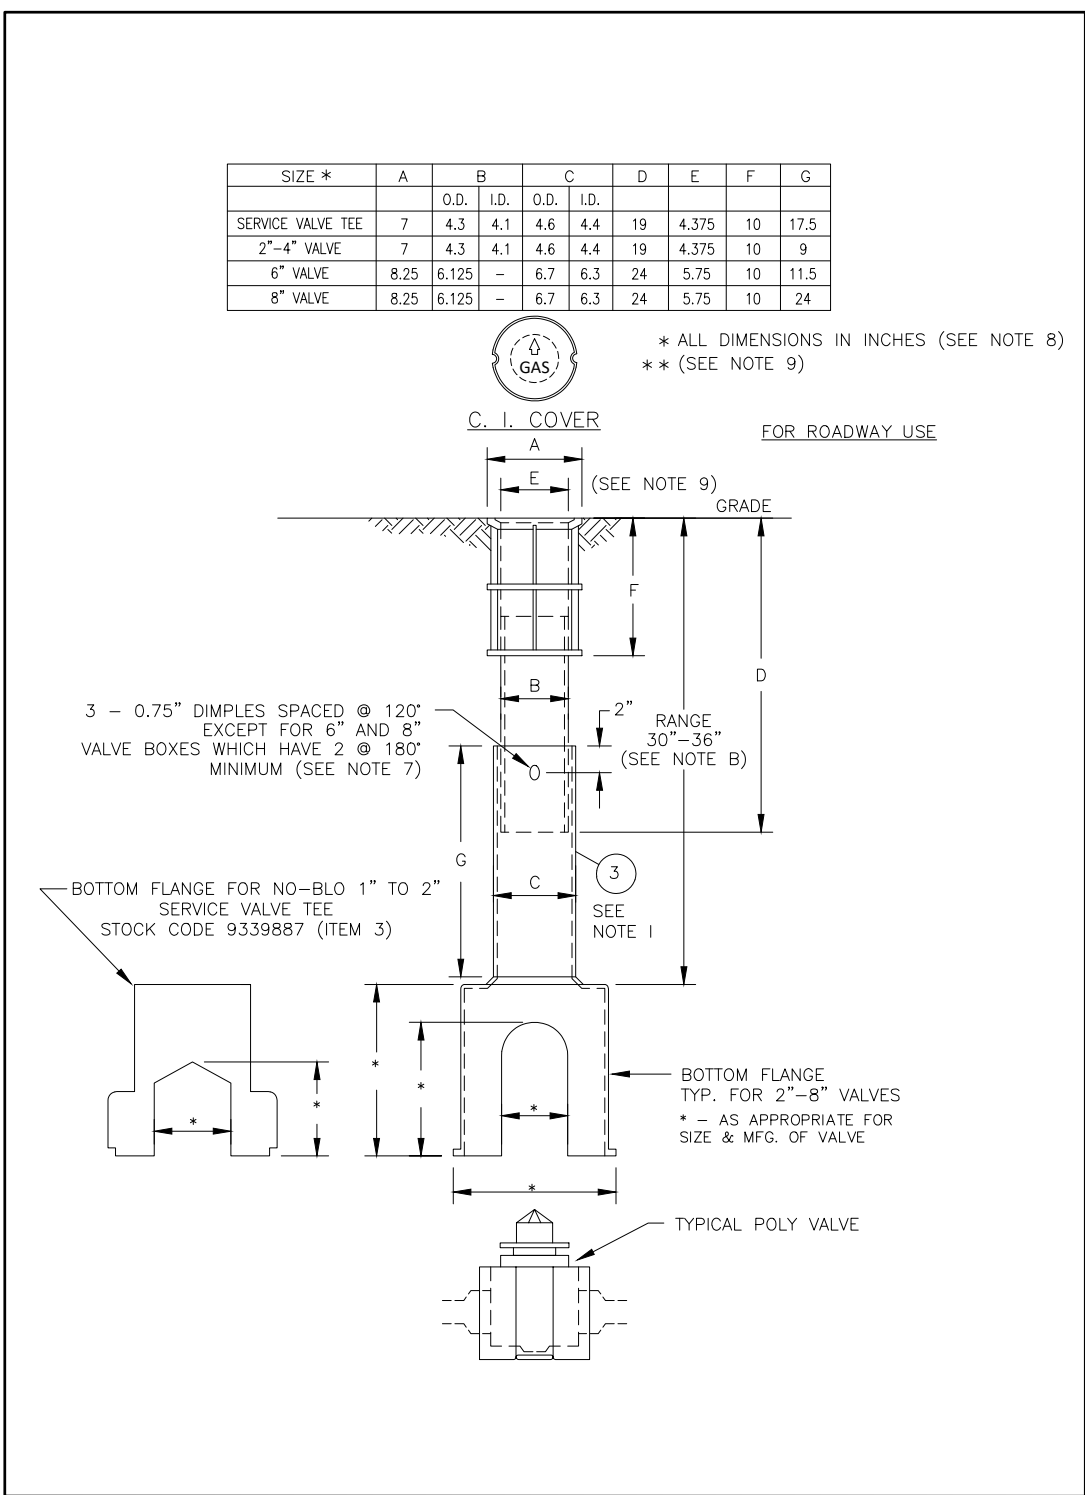

FOR PLASTIC TO PLASTIC OR PLASTIC TO CAST IRON (RECOMMENDED JOINING METHOD)

FOR PLASTIC TO STEEL (RECOMMENDED JOINING METHOD)

nationalgrid

2"-12" PE VALVE TYPICAL INSTALLATION


ALL REGIONS	DATE: 07/01/2003	EFFECTIVE DATE: 06/09/2020
DESIGN: AJG / MAM	STD. DWG.	NO. VALVE-6020
DRAWN: P. DIMAKO		





UNCONTROLLED WHEN PRINTED

1 OF 2

© National Grid Gas plc 2020 - All Rights Reserved

NOTES:			
A. IN DRY LI PORT, INSTALL A LENGTH OF 7" DIAMETER PE OR SMALLER TUBING IN THE VALVE BOX TO IDENTIFY THE VALVE AS PLASTIC.			
B. INSTALL TRACER WIRE OR BALL MARKERS AS REQUIRED IN YOUR REGION FOR PE INSTALLATIONS.			
C. DO NOT USE THE DRY LI OR 124 PSI GEL SYSTEM.			
D. REFER TO REGIONAL STANDARDS FOR MATERIAL. IDS NOT GIVEN BELOW.			
	SAP ID	SAP ID	SAP ID
	UNY AND RI LP TO 100 PSIG HD	LI ONLY 99 AND 124 PSIG HD	LI, NYC AND NE LP TO 60 PSIG MEDIUM DENSITY
1	VALVE, PE (PORT CONFIGURATION AS NOTED)		
	9311203 12" DR 11 FULL PORT W/ GEAR OPERATOR RI ONLY	9341706 8" RED PORT DR 9	9341704 12" FULL PORT DR 13.5
	9307909 12" DR 13.5 FULL PORT W/ GEAR OPER UNY ONLY	9341705 6" RED PORT DR 9	9385894 6" FULL PORT DR 13.5
	9311173 6" DR 11 FULL PORT RI ONLY	9322032 6" FULL PORT DR 11.5	9322032 6" FULL PORT DR 11.5
	9315169 6" DR 13.5 FULL PORT UNY ONLY	9341699 2" FULL PORT DR 11	9322036 3" FULL PORT DR 11
	9312116 6" DR 11 FULL PORT		9341784 2" FULL PORT DR 11
	9312058 4" DR 11 FULL PORT		9341498 8" RED PORT DR 13.5
	9385651 6" DR 11 FULL PORT RI ONLY		9341757 6" RED PORT DR 11.5
	9312060 2" DR 11 FULL PORT		9341693 4" RED PORT DR 11.5
	9311146 2" DR 11 FULL PORT WITH PERMASERT ENDS		9341756 3" RED PORT DR 11
		100 PSIG HIGH DENSITY (NE ONLY)	
		9322610 4" RED PORT DR 11	
		9322611 6" RED PORT DR 11	
		9322612 8" RED PORT DR 11	
		9312060 2" FULL PORT DR 11	
		9312058 4" FULL PORT DR 11	
		9312116 6" FULL PORT DR 11	
2	SAP ID SELECT ROADWAY VALVE BOX BELOW TO MATCH SIZED VALVE GIVEN	SAP ID SELECT ROADWAY VALVE BOX BELOW TO MATCH SIZED VALVE GIVEN	SAP ID SELECT ROADWAY VALVE BOX BELOW TO MATCH SIZED VALVE GIVEN
	SEE DWG FITS 6360 (FOR 12" VALVE) 9311208 (FOR 2" THRU 8" VALVE)	9341706 8" RED PORT 9341705 6" RED PORT 9341700 4" RED PORT 9341699 2" FULL PORT	9382626 FOR 12" FULL PORT 9382626 FOR 8" FULL PORT 9339893 FOR 6" FULL PORT 9338992 FOR 4" FULL PORT 9338996 FOR 3" FULL PORT 9338990 FOR 2" FULL PORT
			9338993 FOR 8" RED PORT 9338992 FOR 6" RED PORT 9338991 FOR 4" RED PORT 9338991 FOR 3" RED PORT
3	COUPLING ELECTROFUSE		
4	PLASTIC PIPE		
5	BURIAL TAPE		
6	INSERT STIFFENER (SEE NOTE C)		
7	ANODE, 17 LB		
8	TRANSITION FITTING STL TO PE		
9	TRACER WIRE OR (BALL MARKER IF USED IN REGION)		
10	COUPLING 2" PERFECTION PERMASERT (SEE NOTE C)		
11	COUPLING, PE TO CL LOCKING INSULATING, MECHANICAL		
12	COUPLING, PE TO STL LOCKING, NON-INSULATING MECHANICAL (SEE NOTE C)		
No.		ITEM	
UNCONTROLLED WHEN PRINTED			
Effective Date 10/09/2020		2 OF 2	© National Grid Gas plc 2020 - All Rights Reserved VALV-6020

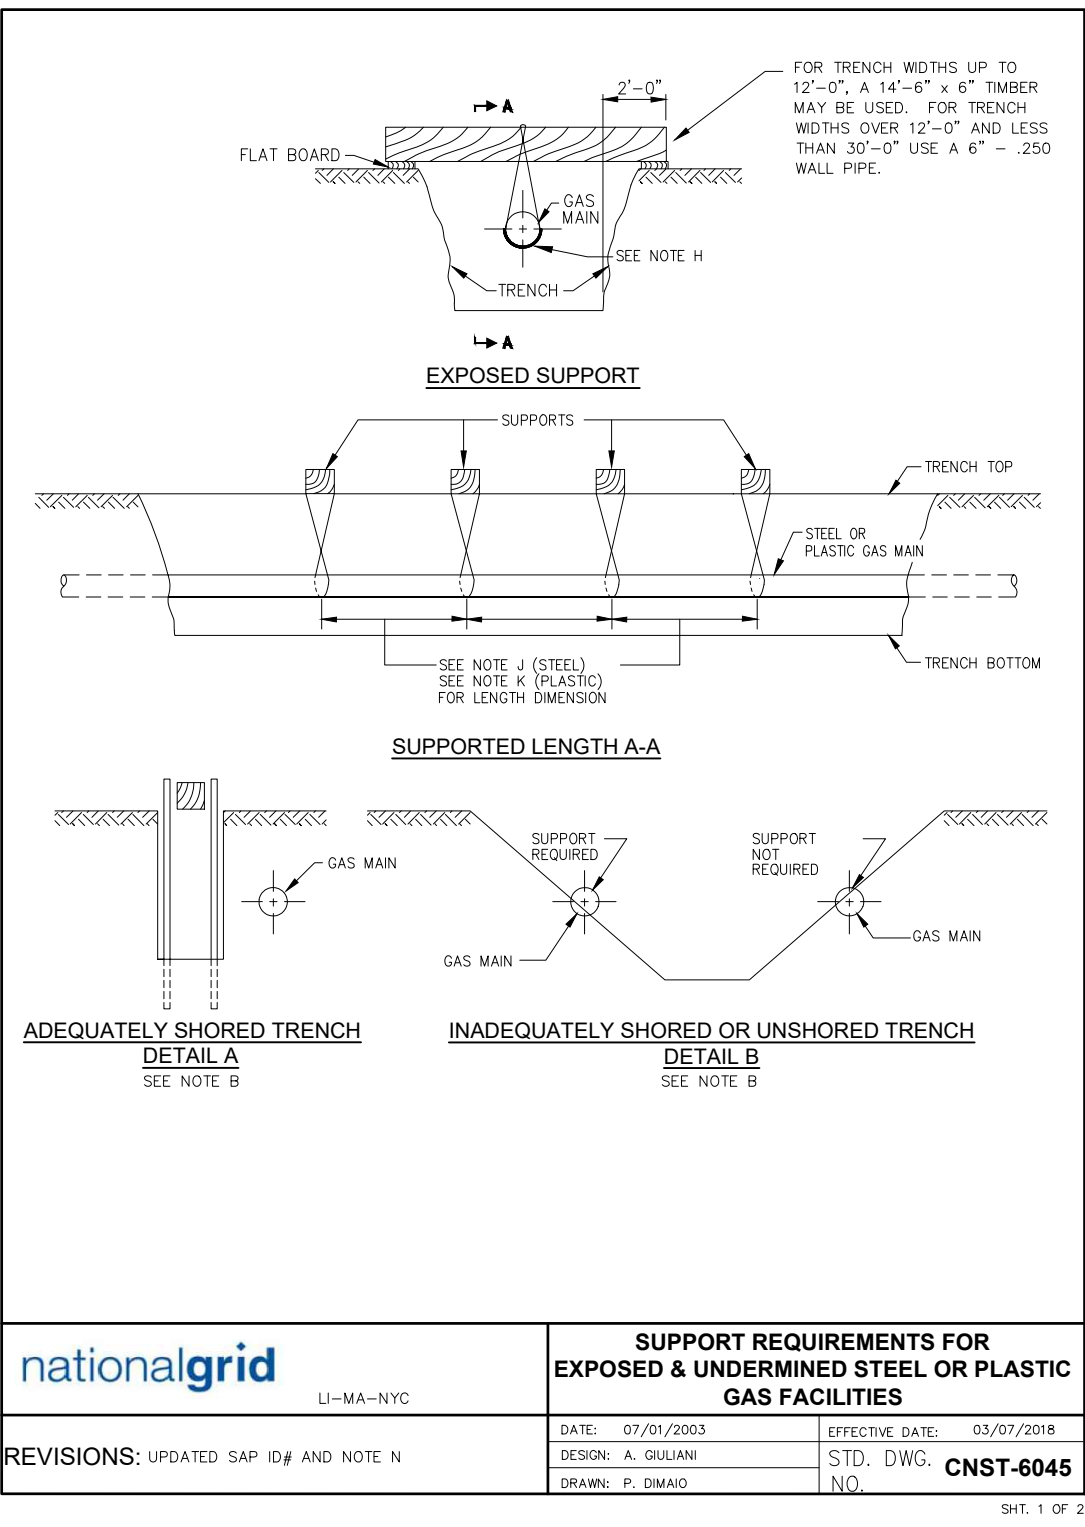

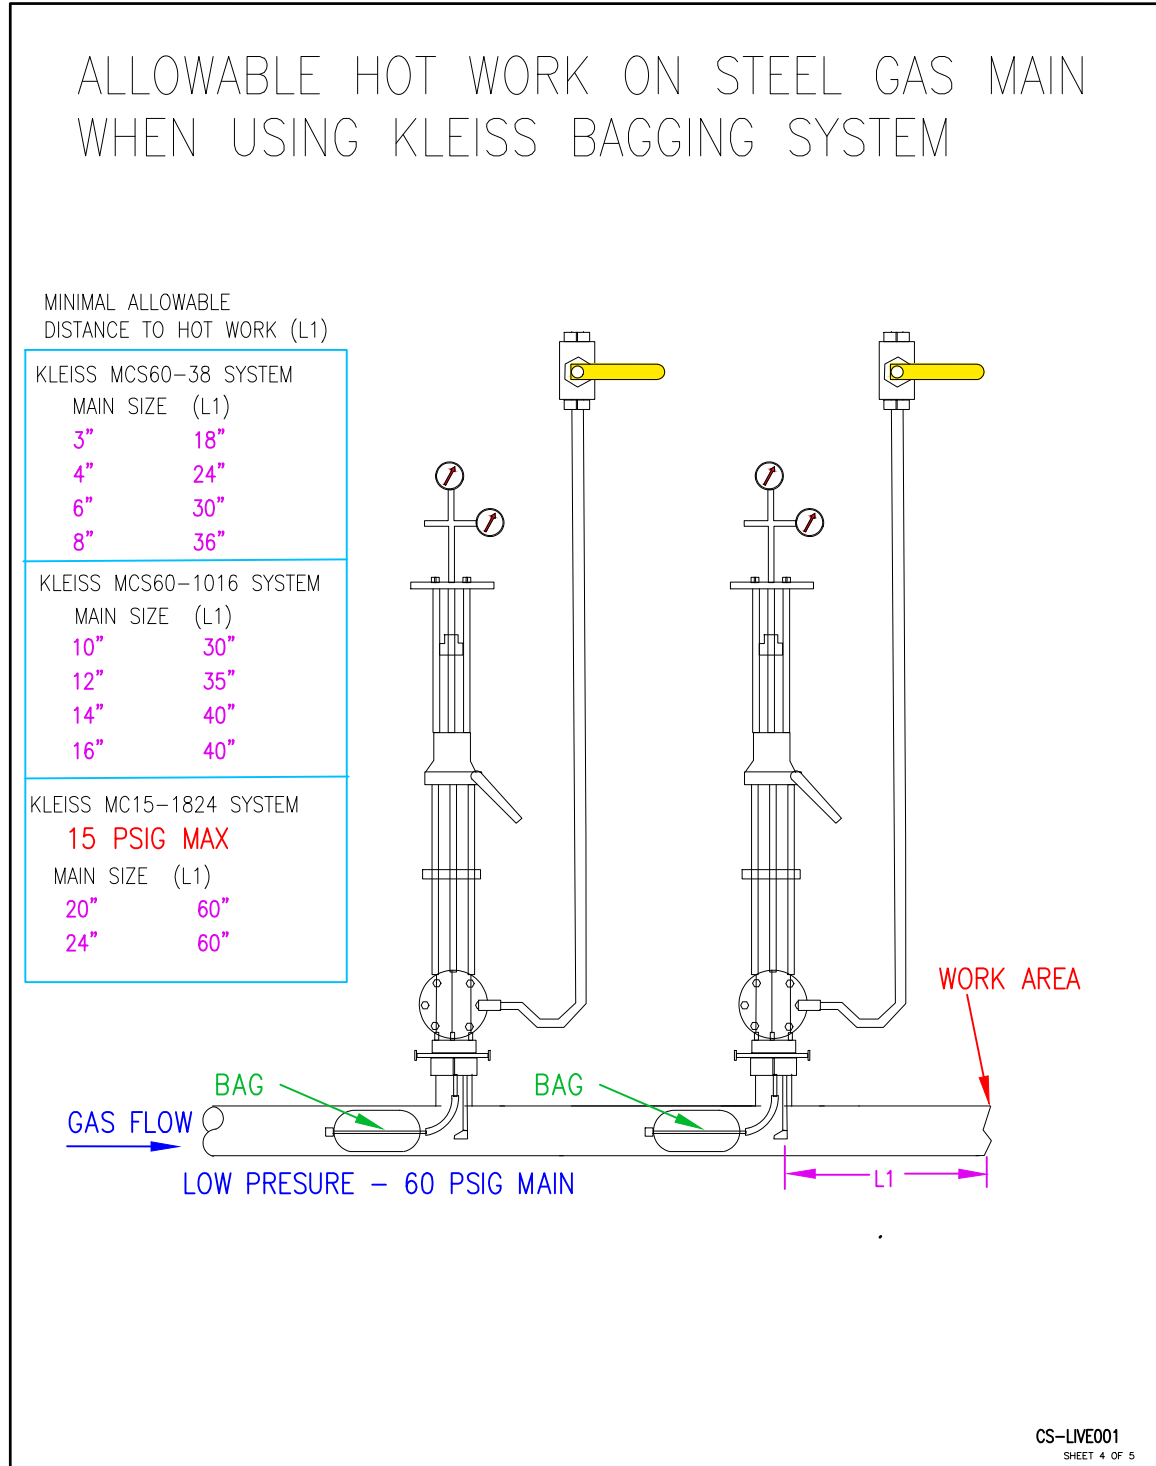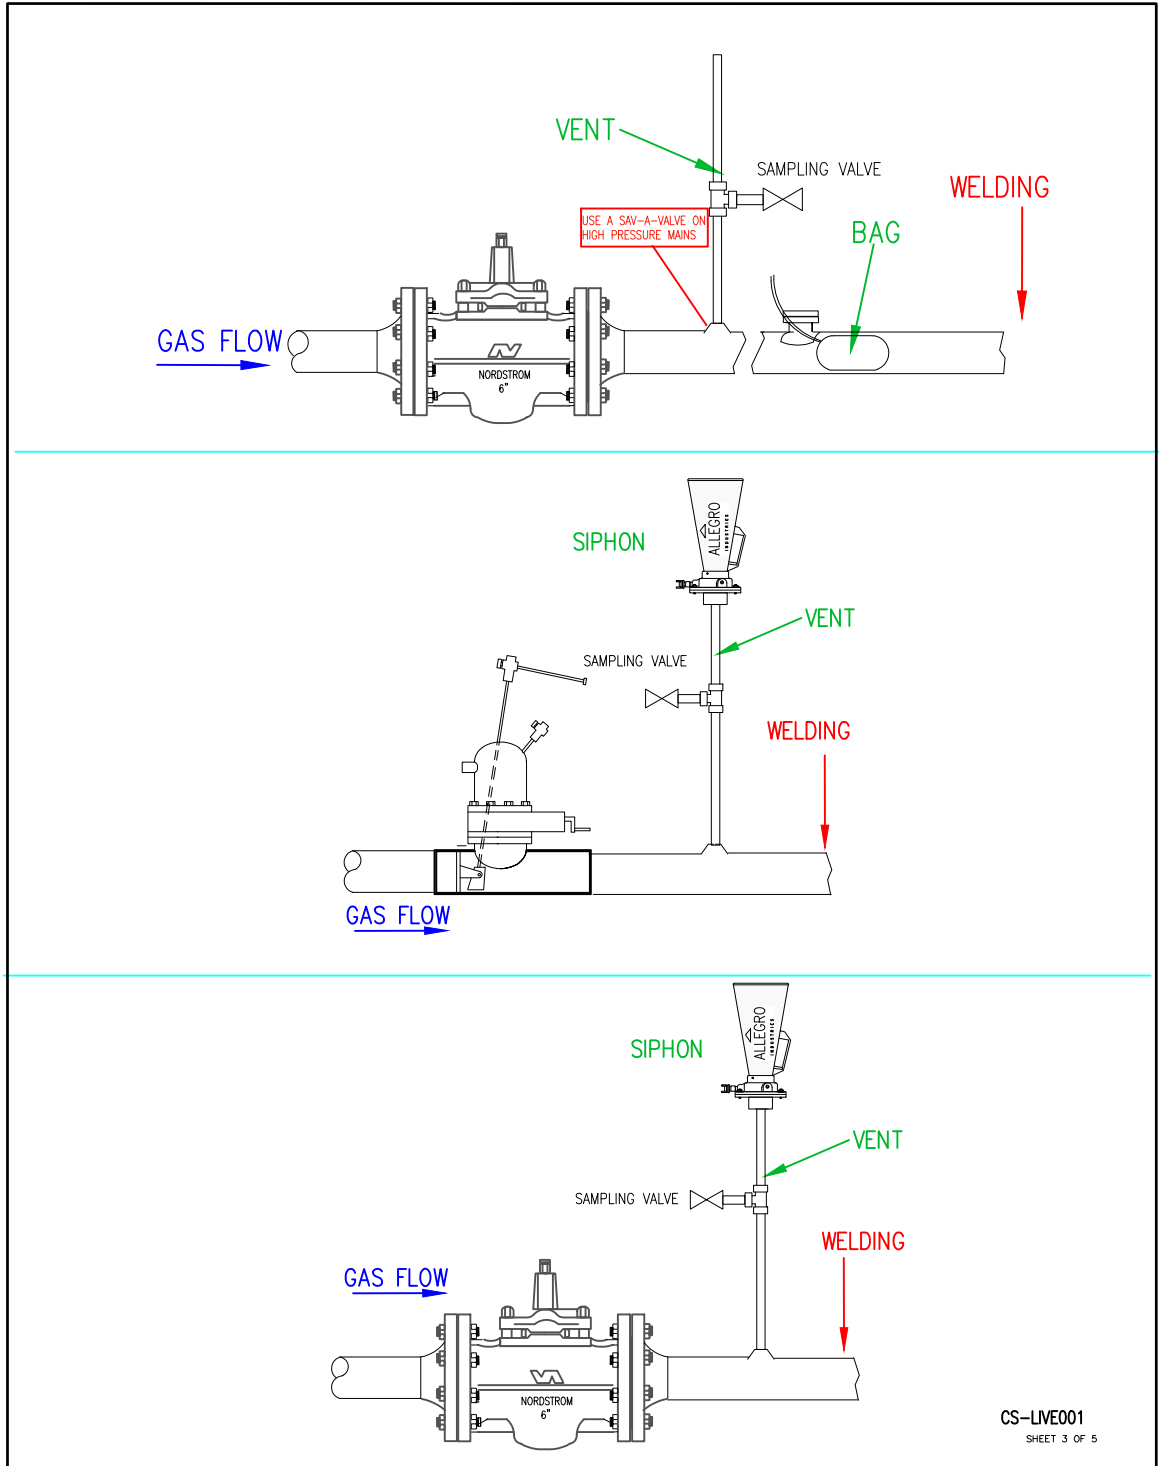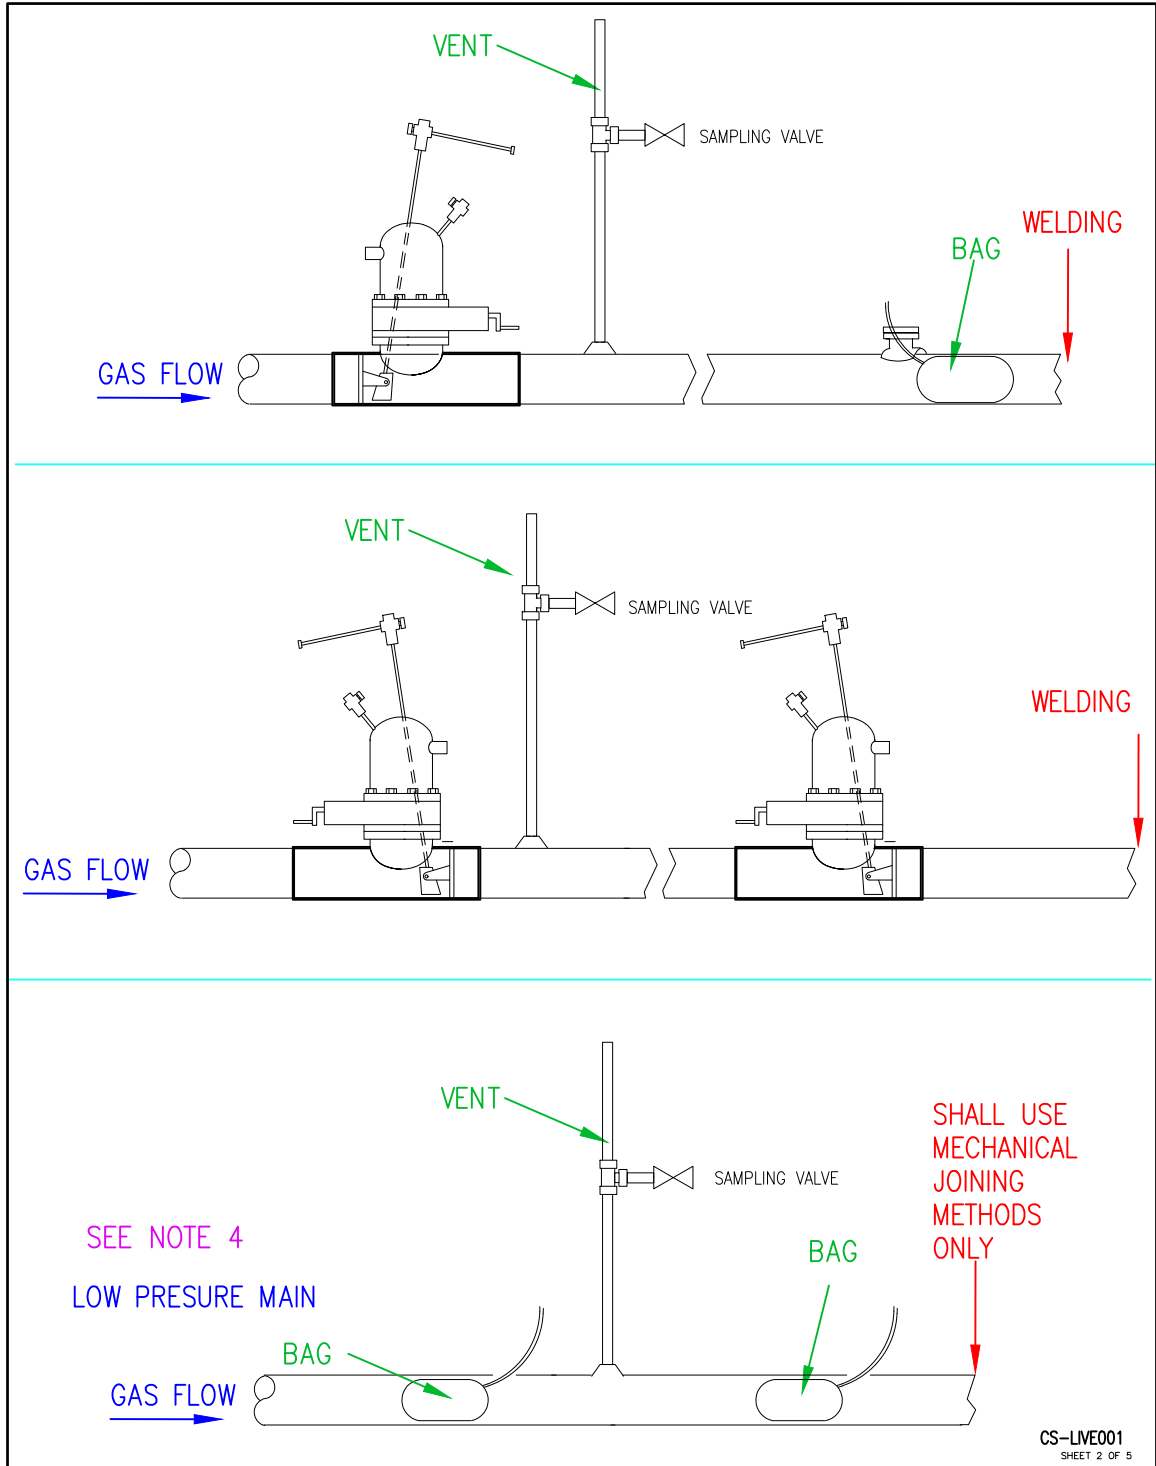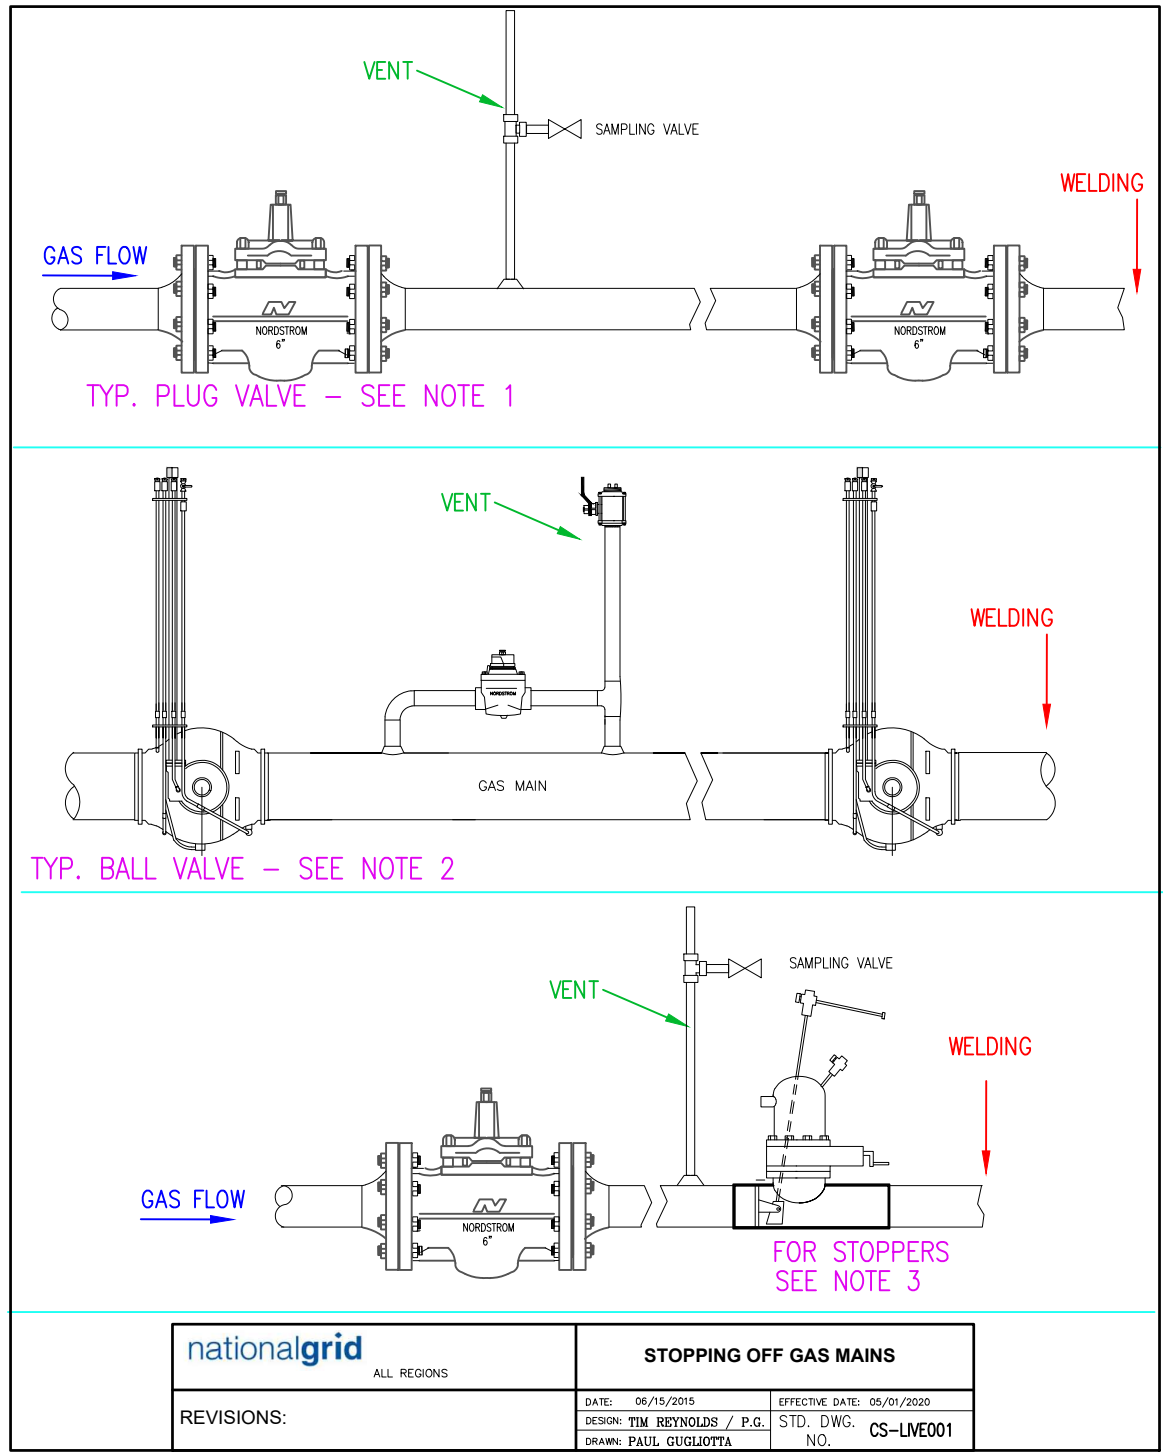


NOTES:

1. PLUG VALVES SHOULD BE GREASED PRIOR TO SHUTTING OFF TO INSURE TIGHT SHUTOFF.
2. USE THE BALL VALVE'S BLOCK AND BLEED AND / OR PURGE ASSEMBLY IF AVAILABLE TO VENT GAS BETWEEN THE TWO CLOSED VALVES.
3. REFER TO MANUFACTURER'S LITERATURE FOR PRESSURE LIMITS OF STOPPERS AND DRILLING EQUIPMENT.
4. WELDING SHALL NOT BE PERFORMED AGAINST A BAG WHERE THE BAG IS USED AS THE PRIMARY MEANS OF STOPPING THE GAS FLOW. SEE STOP-OFF OPERATIONS ON LOW PRESSURE MAINS [CNST-03002].

PAGE 5 OF 5

CS-LIVE001

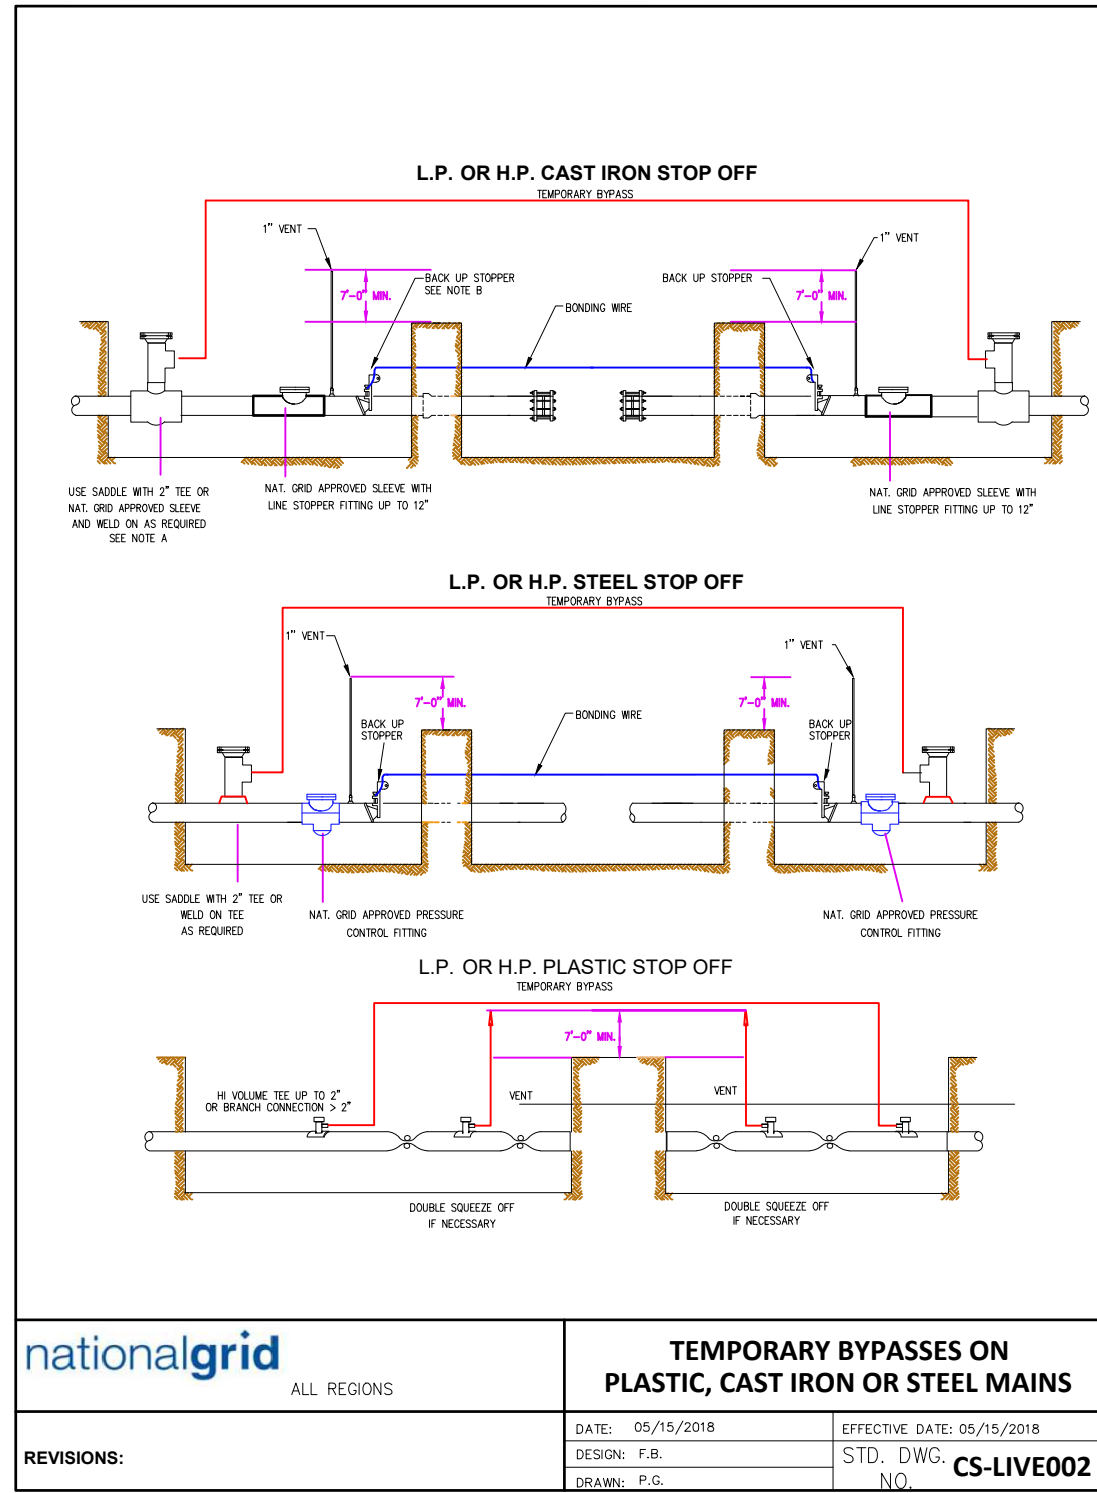



NOTES:

A. FOR BYPASSES ON THE LP SYSTEM ONLY SCREW TEES AND BAGHOLES MAY BE TAPPED DIRECTLY INTO THE MAIN.

B. BACK UP STOPPERS WILL BE REQUIRED IF INSUFFICIENT STOP OFF CAN BE ACHIEVED OR IF WELDING BETWEEN THE STOPPERS WILL BE REQUIRED.

C. STOP OFF CAN BE PERFORMED USING MUELLER, T.D. WILLIAMSON, KLEISS, BAGS, OR OTHER APPROVED STOP OFF SYSTEMS.

CS-LIVE002

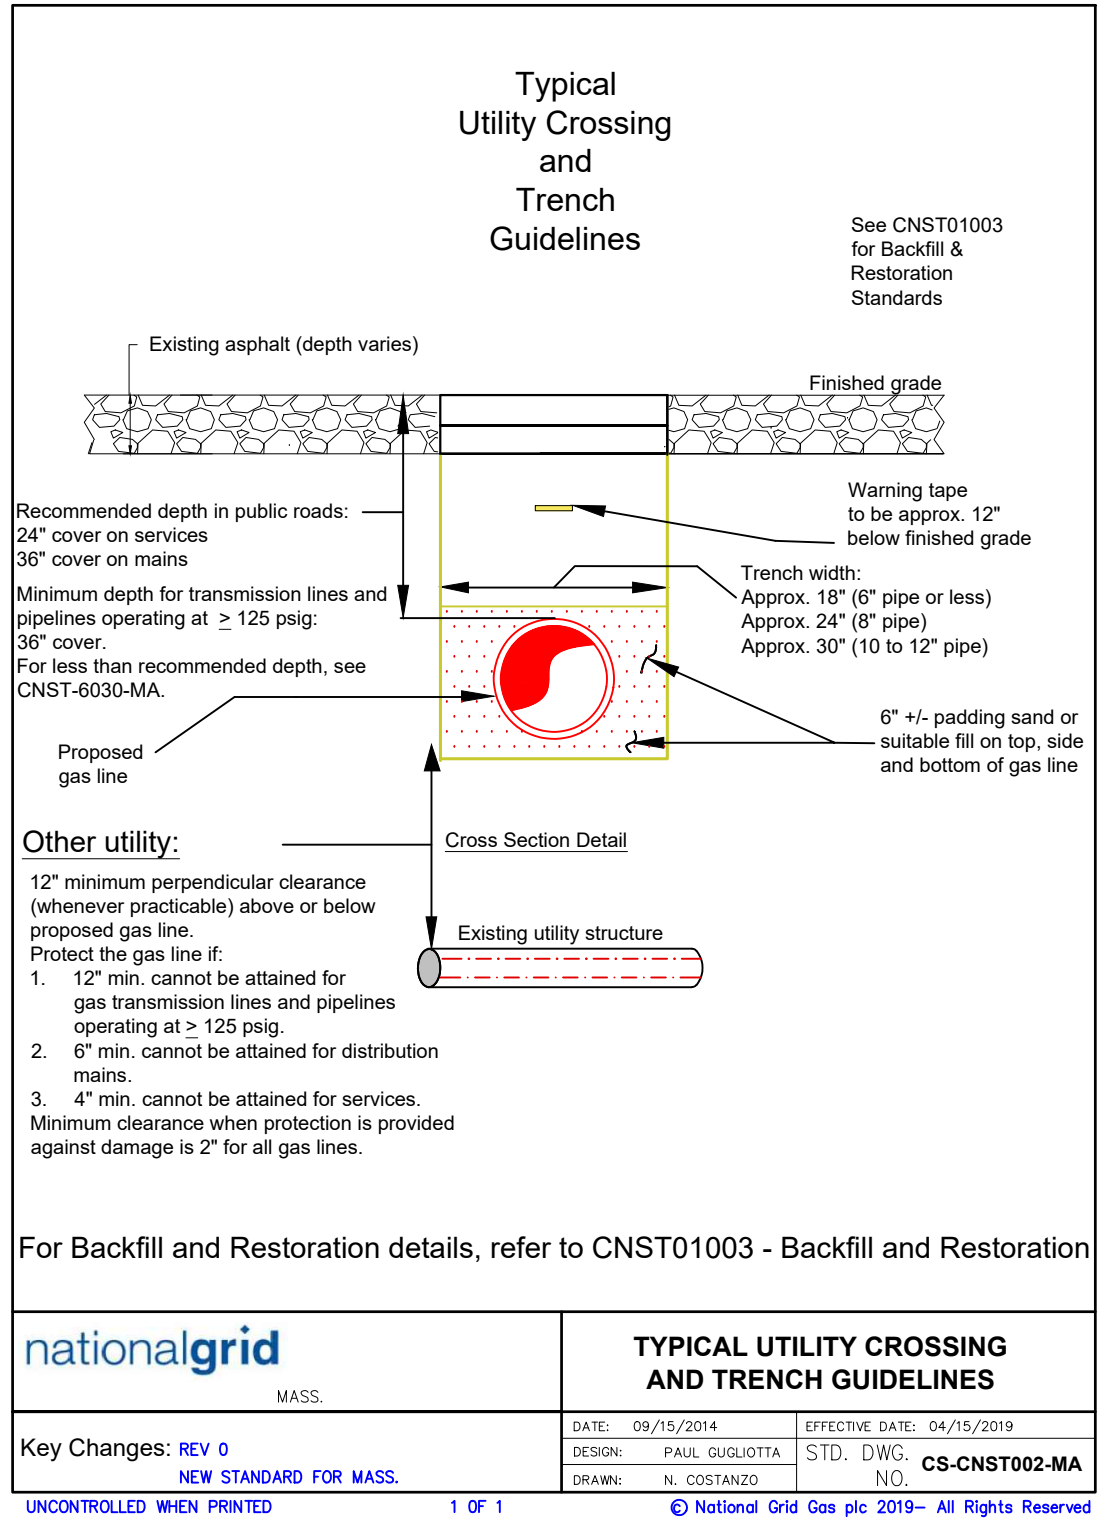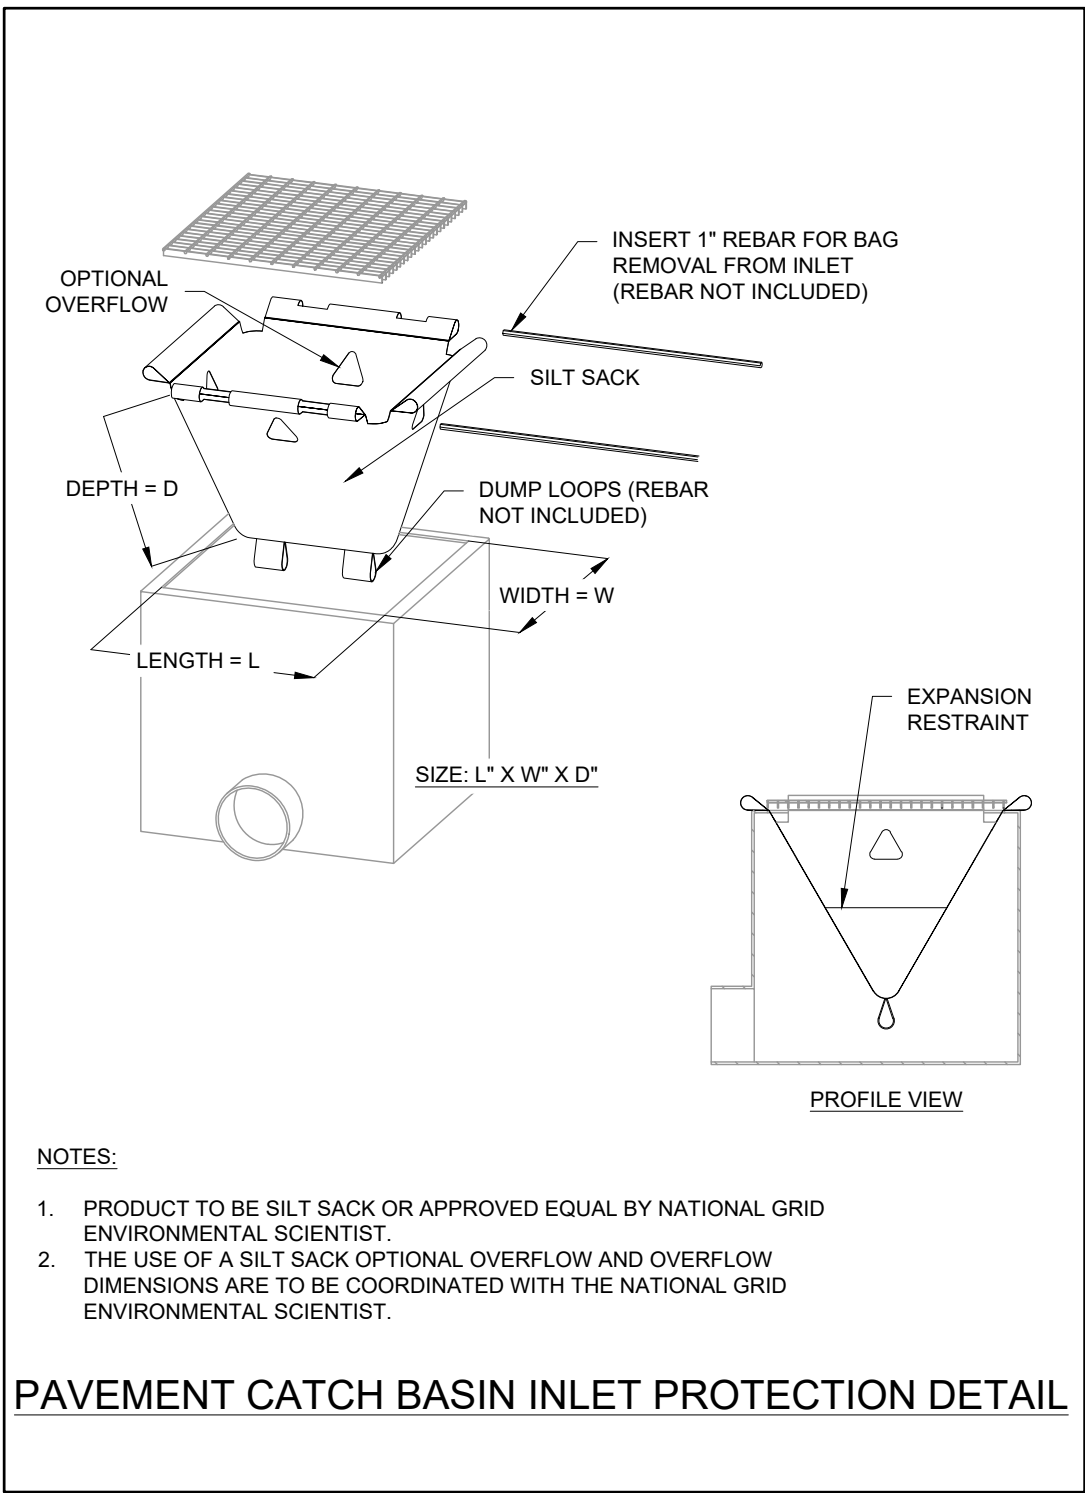

NO.	ISSUED FOR CONSTRUCTION	DATE	DR.BY	CK.BY	APP.BY
0	ISSUED FOR CONSTRUCTION	4/3/25	C.C.	P.M.	J.F.
NO.	DESCRIPTION	DATE	DR.BY	CK.BY	APP.BY

BOSTON GAS COMPANY
d/b/a
nationalgrid
170 DATA DRIVE
WALTHAM, MA 02451

IFC

PROPOSED GAS MAIN REPLACEMENT 4" & 8" PL (LP) BOYD ST, ARUNDEL TER, & BIGELOW TER WATERTOWN, MA STANDARD DETAILS III			
DWG SIZE	DESIGNER	ENGINEER	W.O. NO.
22"X34"	NATIONAL GRID	C. CHESTNUT	11832842

SHEET 9 OF 10	
DRAWING NO.	
C-303	

CITY COUNCIL ROLL CALL VOTE
MEETING DATE: AUGUST 12, 2025

	YES	NO	PRESENT
JOHN M. AIRASIAN	<u> X </u>	<u> </u>	<u> </u>
CAROLINE BAYS	<u> X(Via Zoom) </u>	<u> </u>	<u> </u>
LISA J. FELTNER	<u> X </u>	<u> </u>	<u> </u>
JOHN G. GANNON	<u> X </u>	<u> </u>	<u> </u>
NICOLE GARDNER	<u> X </u>	<u> </u>	<u> </u>
EMILY IZZO	<u> X </u>	<u> </u>	<u> </u>
ANTHONY PALOMBA	<u> X </u>	<u> </u>	<u> </u>
VINCENT J. PICCIRILLI JR.	<u> X </u>	<u> </u>	<u> </u>
MARK S. SIDERIS, COUNCIL PRESIDENT	<u> X </u>	<u> </u>	<u> </u>

Motion to accept gifts of funds from the Hawaiian Tournament and Megan & Christopher Petzy



Watertown City Council

Administration Building
149 Main Street
Watertown, MA 02472
Phone: 617-972-6470

RESOLUTION # 81

2025 – R – 81

A RESOLUTION TO ACCEPT AND APPROPRIATE DONATIONS TO THE RECREATION DEPARTMENT

WHEREAS, the City of Watertown Recreation Department has received two generous donations in support of its summer programming; and

WHEREAS, the Hawaiian Tournament has offered a contribution in the amount of \$1,200 to support the Pequossette Summer Program facilitated by the Recreation Department; and

WHEREAS, Megan and Christopher Petzy have offered a donation in the amount of \$300 to cover referee costs for the Mid-Summer Interleague Classic, hosted by Watertown Recreation at Saltonstall Basketball Court on July 2, 2025; and

WHEREAS, in accordance with Massachusetts General Laws Chapter 44, Section 53A, the acceptance and expenditure of such gifts require the approval of the City Manager and the City Council;

NOW THEREFORE BE IT RESOLVED, that the City Council of the City of Watertown hereby approves and accepts the donations from the Hawaiian Tournament and Megan and Christopher Petzy, and authorizes the expenditure of said funds by the Recreation Department for the purposes stated.


BE IT FURTHER RESOLVED, that the City Council expresses its sincere appreciation to the donors


Council Member

I hereby certify that at a regular meeting of the City Council for which a quorum was present, the above resolution was adopted by a vote of 9 for, 0 against, and 0 present on August 12, 2025.



Brendan T. McCarthy, Council Clerk

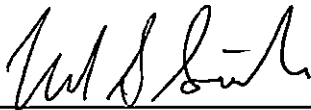

Mark S. Sideris, Council President

ELECTED OFFICIALS

Mark S. Sideris,
Council President

Caroline Bays,
Councilor At Large
Nicole Gardner,
District A Councilor

Vincent J. Piccirilli, Jr.,
Vice President &
District C Councilor
John G. Gannon,
Councilor At Large
Lisa J. Feltner
District B Councilor

John M. Airasian,
Councilor At Large

Anthony Palomba,
Councilor At Large
Emily Izzo,
District D Councilor



George J. Proakis
City Manager

CITY OF
WATERTOWN
Office of the City Manager

Administration Building
149 Main Street
Watertown, MA 02472
Phone: 617-972-6465
www.watertown-ma.gov
citymgr@watertown-ma.gov

To: Honorable City Council

From: George J. Proakis, City Manager

Date: August 6, 2025

RE: Agenda Item – Approval and Acceptance of Gifts of Funds and Expenditures

I am pleased to inform you that the Recreation Department has received two generous contributions in support of our summer programming:

The Hawaiian Tournament has pledged a donation of \$1,200 to support the Pequossette Summer Program, which is facilitated by the Recreation Department.

Megan and Christopher Petzy have offered a donation of \$300 to cover referee expenses for the Mid-Summer Interleague Classic, hosted by Watertown Recreation at Saltonstall Basketball Court on July 2, 2025.

In accordance with Massachusetts General Laws Chapter 44, Section 53A, the expenditure of these gifts requires formal approval and acceptance by the City Manager and City Council.

I respectfully request that the attached resolution authorizing the acceptance and expenditure of these donations be placed on the August 12, 2025 City Council agenda for consideration and action.

Thank you for your attention to this matter.

CITY COUNCIL RESOLUTION NO. 2025-

A RESOLUTION TO ACCEPT AND APPROPRIATE DONATIONS TO THE RECREATION DEPARTMENT

WHEREAS, the City of Watertown Recreation Department has received two generous donations in support of its summer programming; and

WHEREAS, the Hawaiian Tournament has offered a contribution in the amount of \$1,200 to support the Pequossette Summer Program facilitated by the Recreation Department; and

WHEREAS, Megan and Christopher Petzy have offered a donation in the amount of \$300 to cover referee costs for the Mid-Summer Interleague Classic, hosted by Watertown Recreation at Saltonstall Basketball Court on July 2, 2025; and

WHEREAS, in accordance with Massachusetts General Laws Chapter 44, Section 53A, the acceptance and expenditure of such gifts require the approval of the City Manager and the City Council;

NOW, THEREFORE, BE IT RESOLVED, that the City Council of the City of Watertown hereby approves and accepts the donations from the Hawaiian Tournament and Megan and Christopher Petzy, and authorizes the expenditure of said funds by the Recreation Department for the purposes stated.

BE IT FURTHER RESOLVED, that the City Council expresses its sincere appreciation to the donors

Council Member

I hereby certify that at a regular meeting of the City Council for which a quorum was present, the above resolution was adopted by a vote of ____ for, ____ against and ____ present on August 12 2025.

Brendan McCarthy, Council Clerk

Mark S. Sideris, Council President



Ernest Thebado
Director of Recreation

CITY OF WATERTOWN
Recreation Department

Administration Building
149 Main Street
Watertown, MA 02472
Phone: 617-972-6494
Fax: 617-926-6129
www.recreation.watertown-ma.gov
recreation@watertown-ma.gov

31JUL25

TO: Watertown City Council

FROM: Ernest Thebado, Director of Recreation, Watertown, MA

Please accept two generous donations to our Recreation Department:

- 1) A \$1200.00 donation from The Hawaiian Tournament. This is a registered 501©(3) non-profit dedicated to providing financial support to children and their families. The board consists of Debbie Kelly, a lifelong Watertown resident/retired WMS teacher and her sister, Susan Griffin, a former Watertown resident.
- 2) A \$300.00 donation from Megan and Christopher Petzy to pay for referee costs for the Mid-Summer Interleague Classic, hosted by Watertown Recreation at Saltonstall Basketball Court on July 2, 2025.

Please accept both donations to benefit the Watertown Recreation Department and Pequossette Summer Programming.

Thank you.

CITY COUNCIL ROLL CALL VOTE
MEETING DATE: AUGUST 12, 2025

	YES	NO	PRESENT
JOHN M. AIRASIAN	<u> X </u>	<u> </u>	<u> </u>
CAROLINE BAYS	<u> X(Via Zoom) </u>	<u> </u>	<u> </u>
LISA J. FELTNER	<u> X </u>	<u> </u>	<u> </u>
JOHN G. GANNON	<u> X </u>	<u> </u>	<u> </u>
NICOLE GARDNER	<u> X </u>	<u> </u>	<u> </u>
EMILY IZZO	<u> X </u>	<u> </u>	<u> </u>
ANTHONY PALOMBA	<u> X </u>	<u> </u>	<u> </u>
VINCENT J. PICCIRILLI JR.	<u> X </u>	<u> </u>	<u> </u>
MARK S. SIDERIS, COUNCIL PRESIDENT	<u> X </u>	<u> </u>	<u> </u>

Motion to authorize a petition for Special Legislation – Minimum Residential Factor
Adjustment – with noted clerical corrections



Watertown City Council

Administration Building

149 Main Street

Watertown, MA 02472

Phone: 617-972-6470

RESOLUTION # 82

2025 - R - 82

RESOLUTION AUTHORIZING A PETITION FOR SPECIAL LEGISLATION RELATIVE TO PROPERTY TAX CLASSIFICATION ALLOWING FOR NEW MINIMUM RESIDENTIAL FACTOR FOR FISCAL YEAR 2027 AND SUBSEQUENT FISCAL YEARS

WHEREAS, the City Council of the City of Watertown, in response to substantial growth in large-scale commercial and industrial development, authorized the filing of a petition with the General Court for special legislation to allow for the adoption of a new minimum residential factor for fiscal year 2023, fiscal year 2024, and fiscal year 2025; and

WHEREAS, prior to enactment of the proposed special legislation fiscal year 2023 had passed and the City Council authorized an amendment removing reference to fiscal year 2023 and adding the word 2026 in the proposed special legislation; and

WHEREAS, the proposed special legislation was enacted by the Senate and House of Representatives in General Court and signed into law as Chapter 58 of the Acts of 2023; and

WHEREAS, the benefits of Chapter 58 of the Acts of 2023 have been felt by residential taxpayers in the City; and

WHEREAS, there was a period of substantial growth in large-scale commercial and industrial development within the City; and

WHEREAS, the City Council, in response to this development and to ensure continued benefit to residential taxpayers, has determined that additional special legislation is needed to allow for a perpetual implementation of the new minimum residential factor for fiscal year 2027 and subsequent fiscal years.


NOW THEREFORE BE IT RESOLVED that the City Council of the City of Watertown hereby authorizes the filing of a petition with the General Court for special legislation to allow for implementation of the new minimum residential factor for fiscal year 2027 and subsequent fiscal years as follows:

An Act Relative to Property Tax Classifications in the City of Watertown
for Fiscal Year 2027 and Subsequent Fiscal Years

SECTION 1. Notwithstanding section 1A of chapter 58 of the General Laws or any other general or special law, rule or regulation to the contrary, the commissioner of revenue shall further adjust the minimum residential factor of the city of Watertown determined under said section 1A of said chapter 58 for fiscal year 2027 and subsequent fiscal years if adoption of such factor for any such year would otherwise have been determined through application of the percentage limitation under clause (b) of the third sentence of the second paragraph of said section 1A of said chapter 58. The new minimum residential factor for fiscal year 2027 and subsequent fiscal years shall be 50 per cent, subject to such adjustment upward as may be required to provide that the percentage of the total tax levy imposed on any class of real or personal property shall not exceed 175 per cent of the full and fair cash valuation of the taxable real and personal property in the city of Watertown, unless otherwise amended by general or special law, rule or regulation.


SECTION 2. This act shall take effect upon its passage.

AND BE IT FURTHER RESOLVED, that the General Court may make clerical or editorial changes of form only to the proposed special act, unless the City Council approves such changes as are consistent with the public purposes of this petition prior to enactment by the General Court.

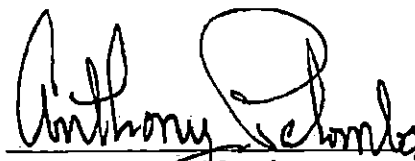
Council Member

I hereby certify that at a regular meeting of the City Council for which a quorum was present, the above Resolution was adopted by a vote of 9 for, 0 against, and 0 present on August 12, 2025.


Brendan T. McCarthy, Council Clerk

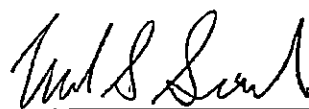
Mark S. Sideris, Council President

ELECTED OFFICIALS

Mark S. Sideris,
Council President

Caroline Bays,
Councilor At Large
Nicole Gardner,
District A Councilor

Vincent J. Piccirilli, Jr.,
Vice President &
District C Councilor
John G. Gannon,
Councilor At Large
Lisa J. Feltner
District B Councilor

John M. Airasian,
Councilor At Large

Anthony Palomba,
Councilor At Large
Emily Izzo,
District D Councilor



George J. Proakis
City Manager

CITY OF
WATERTOWN
Office of the City Manager

Administration Building
149 Main Street
Watertown, MA 02472
Phone: 617-972-6465
www.watertown-ma.gov
citymgr@watertown-ma.gov

To: Honorable City Council

From: George J. Proakis, City Manager

Date: August 7, 2025

RE: Agenda Item – Authorization to Petition for Special Legislation – Minimum Residential Factor Adjustment

I respectfully request that the City Council authorize the filing of a petition with the General Court for special legislation titled “An Act Relative to Property Tax Classifications in the City of Watertown for Fiscal Year 2027 and Subsequent Fiscal Years.” This legislation would extend the adjusted minimum residential factor established under Chapter 58 of the Acts of 2023, which has provided meaningful relief to residential taxpayers amid ongoing commercial and industrial growth. The proposed act sets the factor at 50 percent starting in Fiscal Year 2027, with upward adjustment as needed to meet statutory levy limits, and allows clerical edits unless substantive changes are approved by the Council.

Approval of this resolution will help ensure continued equitable tax distribution and sustained benefit to Watertown’s residential taxpayers. I urge the Council to support this petition and advance the City’s commitment to balanced and fair taxation.

Thank you for your consideration in this matter.

**RESOLUTION AUTHORIZING
A PETITION FOR SPECIAL LEGISLATION
RELATIVE TO PROPERTY TAX CLASSIFICATION ALLOWING FOR NEW MINIMUM
RESIDENTIAL FACTOR FOR FISCAL YEAR 2027 AND SUBSEQUENT FISCAL YEARS**

RESOLUTION #

R-

WHEREAS, the City Council of the City of Watertown, in response to substantial growth in large-scale commercial and industrial development, authorized the filing of a petition with the General Court for special legislation to allow for the adoption of a new minimum residential factor for fiscal year 2023, fiscal year 2024, and fiscal year 2025; and

WHEREAS, prior to enactment of the proposed special legislation fiscal year 2023 had passed and the City Council authorized an amendment removing reference to fiscal year 2023 in the proposed special legislation; and

WHEREAS, the proposed special legislation was enacted by the Senate and House of Representatives in General Court and signed into law as Chapter 58 of the Acts of 2023; and

WHEREAS, the benefits of Chapter 58 of the Acts of 2023 have been felt by residential taxpayers in the City; and

WHEREAS, there continues to be substantial growth in large-scale commercial and industrial development within the City; and

WHEREAS, the City Council, in response to this ongoing development and to ensure continued benefit to residential taxpayers, has determined that additional special legislation is needed to allow for a perpetual implementation of the new minimum residential factor for fiscal year 2027 and subsequent fiscal years.

NOW THEREFORE BE IT RESOLVED that the City Council of the City of Watertown hereby authorizes the filing of a petition with the General Court for special legislation to allow for implementation of the new minimum residential factor for fiscal year 2027 2027 and subsequent fiscal years as follows:

An Act Relative to Property Tax Classifications in the City of Watertown
for Fiscal Year 2027 and Subsequent Fiscal Years

SECTION 1. Notwithstanding section 1A of chapter 58 of the General Laws or any other general or special law, rule or regulation to the contrary, the commissioner of revenue shall further adjust the minimum residential factor of the city of Watertown determined under said section 1A of said chapter 58 for fiscal year 2027 and subsequent fiscal years if adoption of such factor for any such year would otherwise have been determined through application of the percentage limitation under clause (b) of the third sentence of the second paragraph of said section 1A of said chapter 58. The new minimum

residential factor for fiscal year 2027 and subsequent fiscal years shall be 50 per cent, subject to such adjustment upward as may be required to provide that the percentage of the total tax levy imposed on any class of real or personal property shall not exceed 175 per cent of the full and fair cash valuation of the taxable real and personal property in the city of Watertown, unless otherwise amended by general or special law, rule or regulation.

SECTION 2. This act shall take effect upon its passage.

AND BE IT FURTHER RESOLVED that the General Court may make clerical or editorial changes of form only to the proposed special act, unless the City Council approves such changes as are consistent with the public purposes of this petition prior to enactment by the General Court.

Council Member

I hereby certify that at a regular meeting of the City Council for which a quorum was present, the above Resolution was adopted by a vote of ___ for and ___ against on _____, 2025.

Brendan McCarthy, Council Clerk

Mark S. Sideris, Council President



George J. Proakis
City Manager

CITY OF
WATERTOWN
Office of the City Manager

Administration Building
149 Main Street
Watertown, MA 02472
Phone: 617-972-6465
www.watertown-ma.gov
citymgr@watertown-ma.gov

To: Honorable City Council

From: George J. Proakis, City Manager 

Date: August 6, 2025

RE: Agenda Item – Proposed Loan Order - Highway and Sidewalk Reconstruction

Attached is correspondence from Thomas D. Brady, Director of the Department of Public Works, requesting authorization for the Treasurer to fund \$2,750,000 for highway and sidewalk reconstruction projects, as outlined in the Fiscal Year 2025–2029 Capital Improvement Program and approved by the City Council on November 26, 2024, in accordance with the Committee on Public Works report.

I respectfully request the attached proposed Loan Order be placed on the August 12, 2025 City Council Agenda as a First Reading.

Thank you for your attention to this matter.



28 State Street
Boston, MA 02109-1775
p: 617-345-9000 f: 617-345-9020
hinckleyallen.com

Chelsea A. Tryder
(617) 378-4209
ctryder@hinckleyallen.com

August 6, 2025

George J. Proakis
City Manager
Administration Building
149 Main Street
Watertown, Massachusetts 02472

RE: Draft Loan Order – Highway and Sidewalk Reconstruction Bonds

Dear George:

As requested, I suggest the following form of loan order in connection with the highway and sidewalk reconstruction project:

ORDERED: That the sum of \$2,750,000 is appropriated to pay costs of designing, constructing and overseeing highway and sidewalk reconstruction projects at Poplar Street, Partridge Street, Pequotette Street, North and South Irving Park, Royal Street and Green Street, as more fully described in the City's Fiscal Year 2025 through 2029 Capital Improvement Plan, and the payment of all costs incidental and related thereto; and that to meet this appropriation, the Treasurer, with the approval of the City Manager, is authorized to borrow said amount under and pursuant to M.G.L. c.44, §7(1), or pursuant to any other enabling authority, and to issue bonds or notes of the City therefor.

The order must be published at least five days prior to the holding of a public hearing with respect to the order and its final passage and requires the affirmative vote of at least two-thirds of all members of the City Council, as in the case of any other loan order for bonds.

Please call me if there are any questions about the suggested proceedings.

Sincerely,

/s/ Chelsea A. Tryder

Chelsea A. Tryder



CITY OF WATERTOWN
DEPARTMENT OF PUBLIC WORKS
124 ORCHARD STREET

Thomas D. Brady
Director of Public Works

(P) 617-972-6420
(F) 617-972-6402

TO: Mr. George Proakis, City Manager

FROM: Mr. Thomas D. Brady, Director of Public Works
Mr. Michael Albano, Director of Admin. & Finance
Mr. Tyler R Glode, PE City Engineer

DATE: July 30, 2025

RE: Public Works Dept. – Road Construction Funding Request

Dear Mr. Proakis,

The Department of Public Works ("DPW") respectfully requests that the necessary actions be taken to authorize the Treasurer to borrow \$2,750,000 for the design, construction, and oversight of highway and sidewalk reconstruction projects at Poplar Street (700'), Partridge Street (1,000'), Pequosette Street (900'), North and South Irving Park (1,200'), Royal Street (700'), and Green Street (1,100'). This request corresponds with Lines 322 and 328 of the Fiscal Year 2025-2029 Capital Improvement Program (CIP).

The City Council reviewed and approved the abovementioned streets on November 26, 2024, pursuant to the Public Works Committee's recommendation. DPW selected each street by evaluating its pavement condition index, history of utility replacement, traffic impact, and need for safety improvements. Reconstructing each street is necessary to ensure the safe and efficient flow of vehicle and pedestrian traffic.

All goods and services related to these projects will be procured consistently with Massachusetts law.

Thank you in advance for your consideration of this request.

Respectfully,

Thomas D. Brady



George J. Proakis
City Manager

CITY OF
WATERTOWN
Office of the City Manager

Administration Building
149 Main Street
Watertown, MA 02472
Phone: 617-972-6465
www.watertown-ma.gov
citymgr@watertown-ma.gov

To: Honorable City Council

From: George J. Proakis, City Manager 

Date: August 6, 2025

RE: Agenda Item – Proposed Loan Order – Sewer Improvements

Attached is correspondence from Thomas D. Brady, Director of the Department of Public Works, requesting authorization for the Treasurer to borrow \$418,000 through the Massachusetts Water Resources Authority's (MWRA) Infiltration/Inflow Local Financial Assistance Program. This request corresponds with Line 50 of the FY 2026 Water and Sewer Enterprise Fund Capital Improvement Program (CIP) and reflects increased funding under Phase 16 of the MWRA grant and loan distribution process. The \$418,000 interest-free loan will be accompanied by a \$1,254,000 grant; both aligned with the referenced CIP line item.

I respectfully request the attached proposed Loan Order be placed on the August 12, 2025 City Council Agenda as a First Reading.

Thank you for your attention to this matter.



28 State Street
Boston, MA 02109-1775
p: 617-345-9000 f: 617-345-9020
hinckleyallen.com

Chelsea A. Tryder
(617) 378-4209
ctryder@hinckleyallen.com

August 6, 2025

George J. Proakis
City Manager
Administration Building
149 Main Street
Watertown, Massachusetts 02472

RE: Draft Loan Order – MWRA Sewer Bonds

Dear George:

As requested, I suggest the following form of loan order to approve the borrowing of funds from the Massachusetts Water Resources Authority to pay costs of performing infiltration and inflow reduction and sewer rehabilitation:

ORDERED: That the sum of \$418,000 is appropriated to pay costs of performing infiltration and inflow reduction and sewer rehabilitation, including the payment of all costs incidental and related thereto; that to meet this appropriation, the Treasurer, with the approval of the City Manager, is authorized to borrow said amount under and pursuant to M.G.L. c.44, §7(1), M.G.L. c.44, §8(14) and/or pursuant to any other enabling authority, and to issue bonds or notes of the City therefor; that the Treasurer, with the approval of the City Manager, is authorized to borrow all or a portion of such amount from the Massachusetts Water Resources Authority (the "Authority") pursuant to the Authority's Infiltration/Inflow Local Financial Assistance Program and in connection therewith to enter into a loan agreement and/or financial assistance agreement with the Authority and otherwise to contract with the Authority with respect to such loan and for any grants or aid available for the project or for the financing thereof; and that the City Manager is authorized to accept and expend any grants or aid available for the project or for the financing thereof, provided that the amount of the authorized borrowing for the project shall be reduced by the amount of any such grants or aid received.

The order must be published at least five days prior to the holding of a public hearing with respect to the order and its final passage and requires the affirmative vote of at least two-thirds of all members of the City Council, as in the case of any other loan order for bonds.

Please call me if there are any questions about the suggested proceedings.

Sincerely,

/s/ Chelsea A. Tryder

Chelsea A. Tryder



CITY OF WATERTOWN
DEPARTMENT OF PUBLIC WORKS
124 ORCHARD STREET

Thomas D. Brady
Director of Public Works

(P) 617-972-6420
(F) 617-972-6402

TO: Mr. George Proakis, City Manager

FROM: Mr. Thomas D. Brady, Director of Public Works
Mr. Michael Albano, Director of Admin. & Finance
Mr. Tyler R Glode, PE City Engineer

DATE: July 30, 2025

RE: Public Works Dept. – Sewer Improvements Funding Request

Dear Mr. Proakis,

The Department of Public Works ("DPW") respectfully requests that the necessary actions be taken to authorize the Treasurer to borrow \$418,000 through the Massachusetts Water Resources Authority's ("MWRA") Infiltration/Inflow Local Financial Assistance Program. This request corresponds with Line 50 of the Fiscal Year 2026 Water and Sewer Enterprise Fund Capital Improvement Program Budget ("CIP"). Please note the discrepancy in planned funding as the allotted loan assistance increased for Phase 16 of the grant and loan distribution process.

Until Fiscal Year 2030, MWRA is providing MWRA sewer communities funds to perform infiltration and inflow reduction and sewer rehabilitation. MWRA distributes these funds as 75% grants and 25% interest-free loans with loan repayment over 10 years. Accordingly, this \$418,000 loan request will be accompanied by a \$1,254,000 grant, which corresponds with Line 50 of the CIP. Please note the discrepancy in planned funding as the allotted grant assistance increased by \$264,000 for Phase 16 of the grant and loan distribution process.

Infiltration and inflow increase the amount of extraneous water that enters the sanitary sewer system, thereby reducing the sewer's capacity for wastewater. This reduction in capacity risks sanitary sewer overflows and increases the volume of water that the City pays MWRA to treat. Thus, infiltration and inflow reduction is necessary to ensure the consistent and economical provision of sanitary sewer services.

All goods and services related to these projects will be procured consistently with Massachusetts law. Thank you in advance for your consideration.

Respectfully,

Thomas D. Brady



CITY OF WATERTOWN
DEPARTMENT OF PUBLIC WORKS
124 ORCHARD STREET
WATERTOWN MA 02472

Thomas D. Brady
Director of Public Works

(P) 617-972-6420
(F) 617-972-6402

July 30, 2025

City Council
149 Main Street
Watertown, MA 02472

Request for Borrowing Authorization – MWRA I/I Local Financial Assistance Program

Dear Honorable Members of the City Council,

On behalf of the Department of Public Works, I respectfully submit this request for your approval to authorize borrowing in connection with the Massachusetts Water Resources Authority's (MWRA) Infiltration/Inflow (I/I) Local Financial Assistance Program.

The MWRA's I/I Program provides critical financial support to member sewer communities for the planning, design, and construction of projects that reduce infiltration and inflow in local sewer systems. Under the current Phase 16 of the program, our community is eligible to receive funding in the form of a 75% grant and a 25% interest-free loan, with repayment over a 10-year period. These funds will support essential sewer rehabilitation efforts aimed at improving system efficiency, reducing extraneous flow, and protecting public health and the environment.

We are seeking borrowing authorization in the amount of \$1,672,000, which will enable us to access our allocated share of Phase 16 funds. This investment will allow us to proceed with our sanitary sewer Capital Improvement Plan (CIP) in the Project 3 and 4 areas.

The Department has prepared the MWRA's funding application, attached to this cover letter.

We respectfully request the Council's support in approving this borrowing authorization so that we may proceed with this vital infrastructure improvement project. Please do not hesitate to contact me should you require additional information or wish to discuss the project in further detail.

Thank you for your continued support and commitment to maintaining and improving our community's infrastructure.

Sincerely,

Thomas D. Brady
Director of Public works
124 Orchard Street
Watertown, MA 02472

**MWRA INFILTRATION/INFLOW LOCAL FINANCIAL ASSISTANCE
PROGRAM**

FINANCIAL ASSISTANCE APPLICATION

Updated July 2019

**MASSACHUSETTS WATER RESOURCES AUTHORITY
CHARLESTOWN NAVY YARD, 100 FIRST AVENUE, BOSTON, MA 02129**

**MWRA INFILTRATION/INFLOW LOCAL FINANCIAL ASSISTANCE PROGRAM
FINANCIAL ASSISTANCE APPLICATION
Updated July 2019**

FOR MWRA USE ONLY

PROJECT NO.: _____

APPLICANT: _____

NAME OF PROJECT: _____

DATE RECEIVED: _____

Section 1 - Financial Assistance Requested

Name of Applicant: City of Watertown, Massachusetts

Address of Applicant: 149 Main Street, Watertown, Massachusetts 02472

Name of Authorized Representative: George Proakis, City Manager

Telephone Number of Representative: (617) 972-6465

Name of Applicant's Consultant Firm and Representative (if applicable):

Weston & Sampson, Michael DiPalma, PE Telephone No.: (978) 573-4059

The following attached exhibits are hereby made part of this application for financial assistance under the MWRA's Infiltration/Inflow Local Financial Assistance Program. The undersigned representative of the Applicant certifies that the information presented in this application and its exhibits is true, correct and complete to the best of their knowledge:

(Date) (Signature of Authorized Representative) (Title)

Section 2 - Project Description

Describe the proposed project, including the following as applicable:

- a. **Type of Project:** Such as planning, design, construction, or a combination.
- b. **Objective of the Project:** Such as infiltration, inflow, or a combination of I/I reduction to be achieved through rehabilitation of manholes, pipeline sections, private inflow source removals, etc. For planning phase projects, the project objective may be the identification and/or quantification of I/I.
- c. **Location of the Project:** Such as a list of street names or a specific section of the community. If possible, please submit report maps and/or community sewer maps with the application. For initial planning phase projects, the project location may include the entire community.
- d. **Phased Program:** Is the project part of a phased program of I/I reduction and, if so, what are the other components of the overall program the community is pursuing?
- e. **Estimated Quantity of Infiltration and/or Inflow to be Reduced:** The applicant should estimate both the peak and annual average infiltration and/or inflow anticipated to be reduced following completion of the construction phase of the project. For initial planning phase projects, this item may not be applicable if the project objective is the identification and/or quantification of I/I (see Section 15 for detailed I/I reduction estimates).

- a. **Type of Project:**

The city is requesting money for I/I construction (CIP Project 3/4).

- b. **Objective of the Project:**

The objective of CIP Project 3/4 Construction is to construct rehabilitations identified during sanitary sewer evaluation surveys. The CIP 3/4 construction project is anticipated to have the following benefits:

- Eliminate infiltration to the sanitary sewer system
- Eliminate inflow to the sanitary sewer system
- Eliminate cross connections between the sanitary sewer and stormwater systems

- c. **Location of the Project:**

A sewer capital improvement plan map of the areas is included as Attachment 1. Draft trenchless plans of the CIP Project 3/4 Rehabilitations is included as Attachment 2. Sewer rehabilitations identified in the CIP Projects 2, 3, and 4 areas are included in the project.

- d. **Phased Program:**

The project is part of the city's sanitary sewer capital improvement plan. The construction project will be the fifth phase of construction.

- e. **Estimated Quantity of Infiltration and/or Inflow to be Reduced:**

CIP Project 3/4 Rehabilitations will remove a portion of the infiltration and inflow identified as part of investigation projects 2, 3, and 4. The three investigation projects

identified approximately 59,760 gallons per day of peak infiltration and an estimated 14,184 gallons per day of peak inflow from the sanitary sewer system.

Section 3 - Documentation of Project Need

Identify records that document the project's need, including, but not limited to:

- a. Facility Plans;
- b. I/I Reports;
- c. Sewer System Evaluation Surveys;
- d. Physical Surveys;
- e. Internal TV Inspection;
- f. DPW Maintenance Records;
- g. Flow Measurement Records; and,
- h. Pump Station Records.

Town of Watertown, Massachusetts Sewer Collection System Capital Improvement Plan (Weston & Sampson, December 2017)

City of Watertown, Massachusetts Capital Improvement Plan Project 2 Inspection and Assessment (Weston & Sampson, 2022)

City of Watertown, Massachusetts Capital Improvement Plan Projects 3 and 4 Inspection and Assessment (Weston & Sampson, 2022)

Section 4 - Project Schedule

Provide a realistic schedule outlining important milestones in the planning, design, and/or construction phase. If a schedule is attached to the financial assistance application separate from this section, please note the attachment here. The estimated project start date must be included.

The CIP Project 3/4 Rehabilitations is scheduled to be bid Fall 2025.

Section 5 - Map of Project

Attach a project map denoting the collection system and/or general plan of the proposed project site. If no map or plan is submitted with the application, an explanation must be provided.

See Attachment 1 for Watertown's Capital Improvement Plan mapping.

See Attachment 2 for draft trenchless plans of the CIP Project 3 and 4 Rehabilitations.

Section 6 - Project Funding

The applicant must list all sources of funding proposed for the project.

For funding through the MWRA I/I Local Financial Assistance Program, the applicant must provide documentation of the authorization to execute the Financial Assistance Agreement and repay the loan portion of financial assistance. **Documentation of authorization may be in the form of a Town Meeting Action, City Council Vote, or other binding action. If available, documentation should be attached to the application.**

If funding through the MWRA I/I Local Financial Assistance Program will not cover 100 percent of the project costs, the applicant must demonstrate that sufficient funds are available to cover the additional project costs from other resources. Documentation of the availability of other resources may be in the form of a Town Meeting Action, City Council Vote, or other binding action. If available, documentation should be attached to the application.

<u>Source</u>	<u>Amount</u>	<u>Date Available</u>
1. MWRA I/I Financial Assistance		
Phase 14 Grant (75% of \$984,892)	\$ 738,669	February 2024
Phase 14 Loan (25% of \$984,892)	\$ 246,223	February 2024
2. MWRA I/I Financial Assistance		
Phase 16 Grant (75% of \$1,672,000)	\$1,254,000	August 2025
Phase 16 Loan (25% of \$1,672,000)	\$ 418,000	August 2025
3. City Funds	\$1,253,108	
TOTAL		\$3,910,000

The order authorizing the borrowing of funds to pay cost for sewer projects is included as Attachment #3.

Section 7 - Summary of Costs

Provide a detailed tabulation of the estimated cost of each project phase (i.e. Planning, Design, Construction, Construction Services, etc.) and major tasks under each project phase. Major tasks to be detailed may include those listed as eligible project costs in Section 2.7 of the MWRA I/I Local Financial Assistance Program Guidelines or other project tasks that may or may not be eligible for MWRA financial assistance funding.

Note: If construction paving costs represent more than ten percent (10%) of the project cost, they should be identified as a separate project phase or subtask in the list below.

For each engineering task, a breakdown of the cost into staff labor category, staff hours, hourly rates, direct labor costs, indirect labor costs, other direct costs and/or expenses, etc. should be included on an attached summary table.

The **total project cost** and **estimated total eligible project cost** should be provided at the bottom of the table.

<u>Project Phases and Subtask</u>	<u>Estimated Total Project Cost</u>	<u>Estimated Eligible Project Cost</u>
CIP Project 3/4 Rehabilitations	\$3,400,000	\$3,400,000
CIP Project 3/4 Construction Services	\$ 510,000	\$ 510,000
TOTAL COST:	\$3,910,000	\$3,910,000

Date of Cost Estimate: July 2025 ENR Index: N/A

Source of Cost Estimate: Weston & Sampson

Section 8 - Interdependent Projects

Explain whether financing has been received or is being requested for this project, or a separate phase of the project, from a non-MWRA grant, the Clean Water State Revolving Fund (CWSRF) program, or another grant/loan program.

Specify related and/or interdependent projects or portions of projects. For example, if the applicant is performing the design phase of a project under community funding or CWSRF funding, and MWRA financial assistance is being requested for the construction phase under this application, then the construction phase is dependent on completion of the design phase.

A portion of the financing distributed through MWRA Phase 14 I/I Financial Assistance Program is planned for funding of the CIP ¾ Rehabilitations. Additional financing is being requested through the MWRA Phase 16 I/I Financial Assistance Program as part of this application and detailed above to supplement the CIP ¾ Rehabilitations.

Section 9 - Intermunicipal Projects

If the project will serve two or more municipalities, or one community's project extends into another community, the applicant must explain the circumstances. State whether the municipalities have, or propose to have an intermunicipal agreement or other legally binding documents covering financing, construction, and/or operation of the proposed improvements. If not, detail historic cooperative service relationships between the parties.

The project does not serve two (2) or more municipalities.

Section 10 - Project Permits and Certificates

Review the list below and note the permits or certificates which: (1) have been obtained, (2) will be obtained, or (3) may be required prior to initiation of the project.

	<u>Has been Obtained</u>	<u>Will be Obtained</u>	<u>May be Required</u>
U. S. ARMY CORPS OF ENGINEERS	_____	_____	_____
MA DIVISION OF WATERWAYS Chapter 91 License	_____	_____	_____
LOCAL CONSERVATION COMMISSION	_____	_____	_____
DEP - DIVISION OF AIR QUALITY	_____	_____	_____
DPW HIGHWAY PERMIT	_____	_____	<u>X</u>
LOCAL SEWER PERMIT	_____	_____	<u>X</u>
DCR CONSTRUCTION PERMIT	_____	_____	_____
MBTA/CONRAIL LICENSE	_____	_____	_____
DWPC (401) WATER QUALITY CERT.	_____	_____	_____
CZM CONSISTENCY CERTIFICATE	_____	_____	_____
MEPA - Environment Notification Form (ENF) and/or Environmental Impact Report (EIR)	_____	_____	_____
FLOOD INSURANCE PARTICIPATION	_____	_____	_____
HISTORIC - Mass. Historical Commission	_____	_____	_____
LEGISLATION - Legislation from the Mass. General Court could be required prior to: construction in dedicated conservation land, construction by one community within the municipal boundaries of another, and easements in state owned land.	_____	_____	_____
OTHER: <u>MWRA One Time CIPP Discharge Permit</u>	_____	<u>X</u>	_____

Section 11 - Construction Plans, Specifications, and Bidding Documents

For proposed construction projects and equipment/materials purchases, the applicant should outline the status of the plan, specification, and bidding document preparation and the time schedule for completion. If these documents are not required for the project, an explanation must be included in this section.

If available, a copy of the final engineering plans, specifications, and bidding documents for each contract or equipment/material purchase should be submitted with the application.

Draft CIP Project 3/4 trenchless plans are included as Attachment 2. Final plans and specifications will be forwarded to the MWRA upon completion.

Section 12 - Engineering Agreement

For proposed planning, design, and/or construction projects, the applicant should outline the status of an engineering agreement and time schedule for its completion (if a Consulting Engineer will be used for any portion of the project). If no engineering agreement is required for the project, an explanation must be included in this section.

If available, a copy of the proposed or executed engineering agreement for each contract should be submitted with the application.

Copies of the engineering agreement for the CIP Project 3/4 construction services will be sent to the MWRA upon execution.

Section 13 - Force Account Work

If the applicant proposes to perform funding eligible portions of the project (planning, design, construction services or construction activities) using its own staff (force account work), a description of the force account activities must be provided. List the type of force account task, staff titles, affiliated department, estimated hours to perform task, and direct labor rates (or range) for each title. **Please note that charges for overhead, overtime, and/or the use of vehicles or equipment owned by the applicant, and staff time to obtain permits or licenses are ineligible.**

There is no force account work anticipated for this project.

Section 14 - Other Project Information

The applicant is encouraged to provide any other additional information that may enable the Authority to determine that the project is a viable I/I reduction project and assess eligible project costs.

Elimination of infiltration and inflow will reduce flows to Watertown's sewer system, reduce the potential for SSOs and basement back-ups, and reduce potential sanitary sewer contamination of the drainage system.

Section 15 - Estimated I/I Reduction and Potential Cost Benefit of I/I Removal

The applicant should provide as complete information as possible on the estimated infiltration and/or inflow reduction that is anticipated to be achieved when the construction phase of the project is concluded. For projects that will reduce groundwater infiltration, the peak month (usually within the Spring season) infiltration reduction and average annual infiltration reduction should be estimated. For projects that will reduce stormwater inflow, the design storm peak hour inflow rate reduction, design storm inflow volume reduction, and average annual inflow reduction should be estimated. The "design storm" is defined (by DEP) as a storm with a one year return period, a one hour peak rainfall intensity of about 0.87 inches, and a six hour cumulative rainfall of about 1.72 inches (see DEP's Guidelines for Performing I/I Analyses and Sewer System Evaluation Surveys).

Using these I/I reduction estimates, Authority staff will run the MWRA wholesale rate model for the preceding fiscal year to estimate the dollar value of the rate reduction that would have been realized by the applicant if the estimated flow reduction had taken place in the previous year. MWRA staff will provide the results of the rate model analysis to the community. This information may be helpful in analyzing the project's potential cost benefit. As a standard, the analysis will be performed holding all other MWRA service area community flows constant. However, if requested by the applicant, rate model runs can be made to simulate the net affect other community potential flow reductions may have on the applicant's wholesale sewer rate.

The applicant may submit the I/I reduction information with the financial assistance application. However, at the applicant's discretion, the I/I reduction information form may be submitted to the MWRA prior to the submittal of the full application. This would allow the community to review the results of the Authority's wholesale rate analysis and use the information as a decision making tool when evaluating one or more I/I projects. For more information on this process, the applicant is encouraged to contact MWRA Community Support Program staff.

Estimated Project Infiltration Reduction:

- (1) Peak month reduction: N/A mgd; (2) Annual average reduction: N/A mgd.


Estimated Project Inflow Reduction:

- (1) Design storm peak hour inflow rate reduction: N/A mgd;
(2) Design storm inflow volume reduction: N/A mg;
(3) Average annual inflow reduction: N/A mgd.

Comments: CIP Project 3/4 Rehabilitations will remove a portion of the infiltration and inflow identified as part of investigation projects 2, 3, and 4. The three investigation projects identified approximately 59,760 gallons per day of peak infiltration and an estimated 14,184 gallons per day of peak inflow from the sanitary sewer system.

ATTACHMENT 1

CAPITAL IMPROVEMENT PLAN MAP

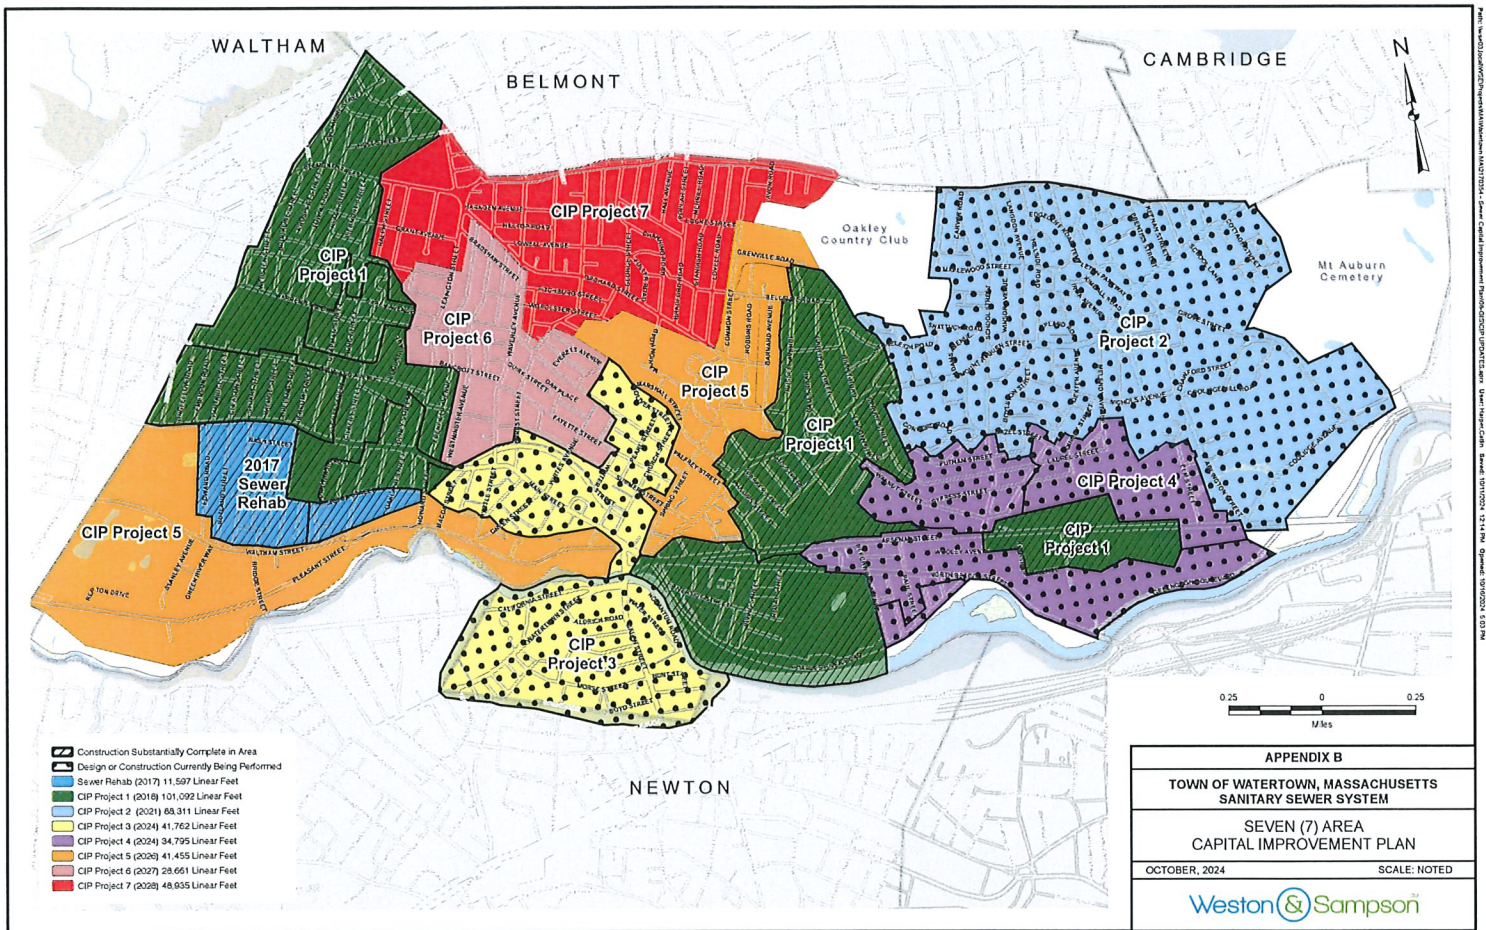

ATTACHMENT 2

CIP 3 AND 4 REHABILITATIONS

DRAFT TRENCHLESS PLANS

SUBAREA	MH	TO SUBAREA	TO MH	STREET / LOCATION	PIPE DIA (IN)	MATERIAL	APPROXIMATE MH TO MH LENGTH (FT)
13	384	13	6999	WHITES AVENUE	6	VC	181
13	6997	13	44	CHURCH STREET	6	VC ¹	128

NOTES:
1. PIPE MATERIAL ASSUMED TO BE VC.



CURED-IN-PLACE STRUCTURAL MANHOLE TO MANHOLE LINER

[illegible]

NOTES:

1. PIPE CONTAINS SECTION(S) OF DUCTILE IRON OR CAST IRON PIPE. CONTRACTOR SHALL REMOVE TUBERCULATION PRIOR TO INSTALLATION OF CURED-IN-PLACE MANHOLE TO MANHOLE UNION. REMOVAL OF TUBERCULATION SHALL BE CONSIDERED INCIDENTAL TO THE WORK AND SHALL NOT BE MEASURED SEPARATELY FOR PAYMENT.



MANHOLE CEMENTITIOUS LINING

LYRIKIAN NAME	STREET LOCATION	MATERIAL	APPROXIMATE MAX (DEPTH)
139	42	CHURCH STREET	8.7
139	241	CHURCH STREET	8.7
139	242	CHURCH STREET	8.7
139	243	CHURCH STREET	8.7
139	244	FRENCH STREET	6.1
139	245	FRENCH STREET	6.1
139	246	FRENCH STREET	6.1
139	247	FOREST STREET	8.7
139	248	MAIN STREET	8.7
139	249	CHURCH STREET	8.7
139	250	CHURCH STREET	8.7
139	251	CHURCH STREET	8.7
139	252	MAIN STREET	8.7
139	253	MIDDLE STREET	8.7
139	254	CHURCH HILL STREET	8.7
139	255	CHURCH STREET	8.7
139	256	CHURCH STREET	8.7
139	343	CHURCH STREET	

BUILD MANHOLE BENCH AND INVERT

SUBAREA	RWH	STREET / LOCATION	MATERIAL
13	44	CHURCH STREET	BRICK
13	546	CUBA STREET	BRICK
13	1906	CHESTNUT STREET	BLOCK

INSTALL MANHOLE FRAME AND COVER

SUBAREA	MH	STREET / LOCATION	MATERIAL
13	320	FRENCH STREET	BRICK
13	315	FOREST STREET	BRICK
13	1837	SUMMER STREET	BRICK
16	1372	GREEN STREET	BRICK

MANHOLE MATERIAL ASSUMED TO BE BRICK

CUT PROTECTING SERVICE CONNECTION

SUBAREA MPH	TO SUBAREA TO MPH	STREET / LOCATION	POP DATA	MATERIAL	APPROXIMATE MPH TO MPH LENGTH(S)	APPROXIMATE RAIL STATION
13	325	13 1265	ACADEMY STREET	8	VC 175	0-51
13	344	13 1010	FOSTER STREET	10	VC 151	16-26
13	356	13 550	POWELL STREET	15	VC 125	14-18
13	564	13 1433	PALFREY STREET	8	VC 218	0-10
13	564	13 1834	PALFREY STREET	8	VC 218	0-10
13	1415	13 1816	NAPVILLE STREET	6	VC 228	16-20
13	1740	13 1154	PALFREY STREET	6	VC 230	0-42
13	1811	13 1811	PALFREY STREET	8	VC 202	0-18
13	1811	13 564	PALFREY STREET	8	VC 202	0-12
13	1816	13 1564	PALFREY STREET	6	VC 227	2-28
13	1816	13 1816	PALFREY STREET	6	VC 214	0-14
13	1818	13 1843	PALFREY STREET	6	VC 282	2-22

CITY OF WATERTOWN, MA

 PROJECT 3 & 4 REHABILITATIONS
 DEPARTMENT OF PUBLIC WORKS
 124 ORCHARD STREET
 WATERTOWN, MA 02472


 Weston & Sampson Engineers Inc.
 55 Wallers Brook Drive, Suite 100
 Framingham, MA 01707
 508.332.1340 FAX 508.344.0194
www.westonsampson.com

[illegible][illegible]

DRAFT	
OCTOBER 2024	
Date	AS NOTED
Crew	JULY 2023
Crew By	ZSO
Permitted By	N.O.
Approved By	DNE
ALL PROJECTS	ENGINEERING
DATE/TIME	SEE PCH

LOCATE, RAISE TO GRADE AND REPLACE MANHOLE FRAME AND COVER		
SUBAREA	BM	STREET/LOCATION
3	432	LAUREL STREET
5	479	COOLIDGE HILL ROAD
5	429 A	COOLIDGE HILL ROAD
5	705-4	ARLINGTON STREET

SUBAREA NO.	STREET / LOCATION	MATERIAL
5	618 BERTLEY STREET	BRICK


MAJOR EDUCATIONAL LEARNING			
SURNAME	NAME	EDUCATION	APPROXIMATE AGE (YEARS)
3	311	WILLIAM MURIEL	EDUC
4	312	LAURET ELMER	PRECOL
5	313	ADRIANA JAMES	EDUC
6	314	ADRIANA JAMES	EDUC
7	315	ADRIANA JAMES	EDUC
8	316	CONCEIT FORT	EDUC
9	317	CONCEIT FORT	EDUC
10	318	CONCEIT FORT	EDUC
11	319	TERENCE J. ELMER	EDUC
12	320	TERENCE J. ELMER	EDUC
13	321	ELMER ELMER	EDUC
14	322	ELMER ELMER	EDUC
15	323	ELMER ELMER	EDUC
16	324	ADRIANA JAMES	EDUC
17	325	ADRIANA JAMES	EDUC
18	326	ADRIANA JAMES	EDUC
19	327	CONCEIT FORT	EDUC
20	328	ELMER ELMER	EDUC
21	329	CONCEIT FORT	EDUC
22	330	CONCEIT FORT	EDUC
23	331	CONCEIT FORT	EDUC
24	332	CONCEIT FORT	EDUC
25	333	TERENCE J. ELMER	EDUC
26	334	TERENCE J. ELMER	EDUC
27	335	TERENCE J. ELMER	EDUC
28	336	TERENCE J. ELMER	EDUC
29	337	TERENCE J. ELMER	EDUC
30	338	ADRIANA JAMES	EDUC
31	339	ADRIANA JAMES	EDUC
32	340	ELMER ELMER	EDUC
33	341	ELMER ELMER	EDUC
34	342	ELMER ELMER	EDUC
79	387	ELMER ELMER	EDUC

[illegible]

NOTES:

1. DIAMETER CHANGE IN SEWER, TAPERED LINER REQUIRED.
2. PIPE MATERIAL ASSUMED TO BE DUCTILE.
3. PIPE CONTAINS SECTION(S) OF CAST IRON OR CAST IRON PIPE. CONTRACTOR SHALL REMOVE TUBERCULATIONS PRIOR TO INSTALLATION OF CURED-IN-PLACE MANHOLE TO MANHOLE LINER. REMOVAL OF TUBERCULATIONS SHALL BE CONSIDERED INCIDENTAL TO THE WORK AND SHALL NOT BE MEASURED SEPARATELY FOR PAYMENT.

[illegible]

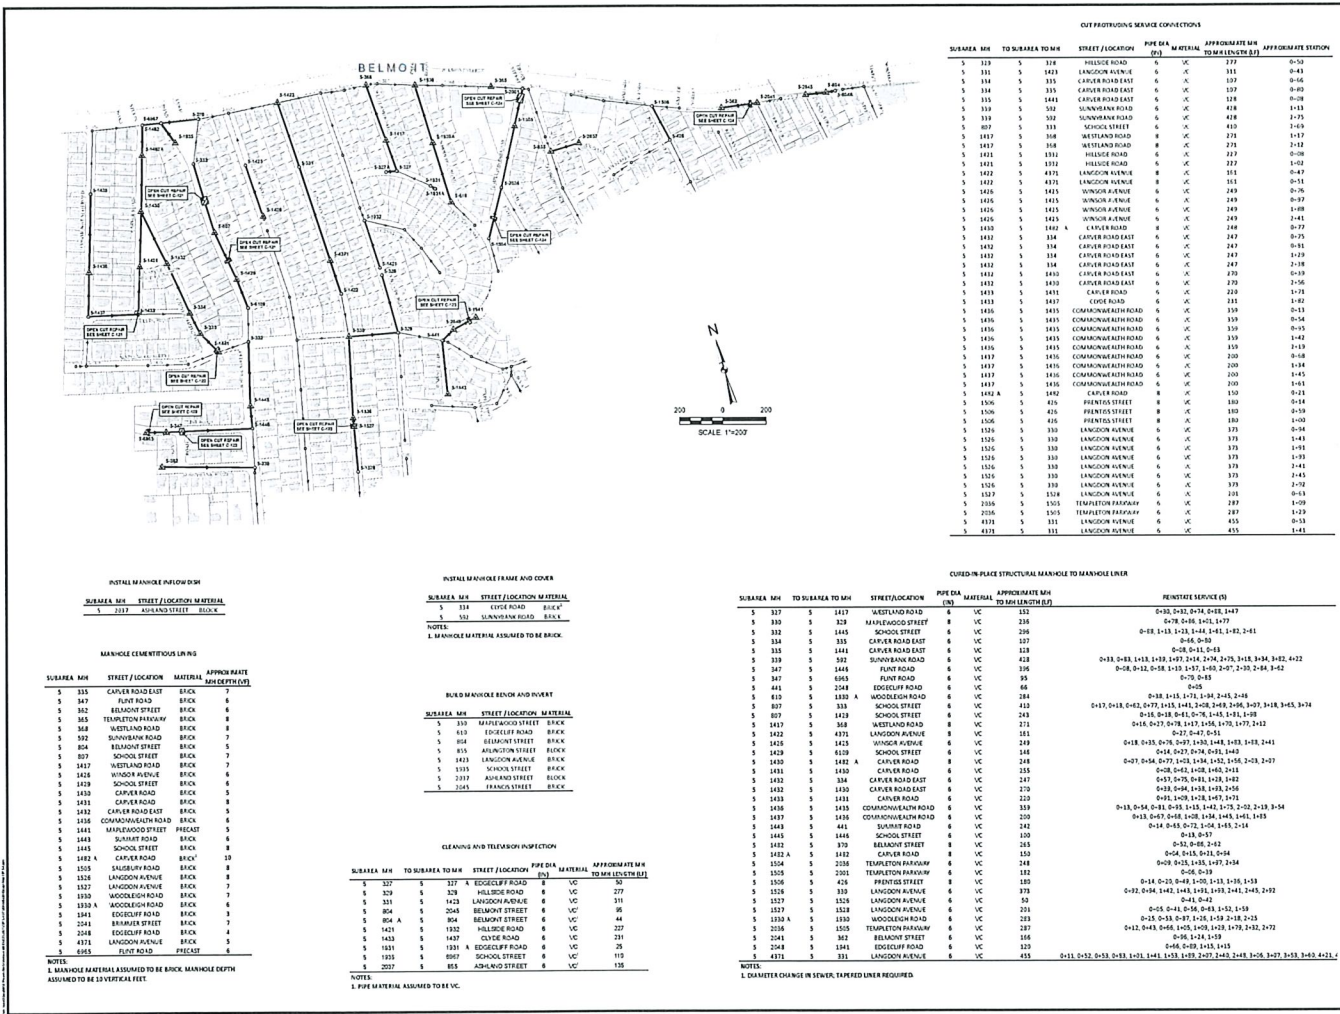



CITY OF WATERTOWN MA
OFF PROJECT & A REPRESENTATION
DEPARTMENT OF PUBLIC WORKS
125 ORCHARD STREET
WATERTOWN, MA 02472

Weston Sampson
Professional Engineer
1500 Main Street, Suite 100
Watertown, MA 02472
www.westonsampson.com

Project No. 2023-001
Date: 10/20/2023
Description: C105

Drawn By: [Name]
Checked By: [Name]
Reviewed By: [Name]
Approved By: [Name]

Scale: AS NOTED

Drawn To: PLANS AND TABLES

Sheet No. C105

ATTACHMENT 3

CITY COUNCIL VOTE

CITY COUNCIL ROLL CALL VOTE
MEETING DATE: AUGUST 12, 2025

	YES	NO	PRESENT
JOHN M. AIRASIAN	<u> X </u>	<u> </u>	<u> </u>
CAROLINE BAYS	<u> X(Via Zoom) </u>	<u> </u>	<u> </u>
LISA J. FELTNER	<u> X </u>	<u> </u>	<u> </u>
JOHN G. GANNON	<u> X </u>	<u> </u>	<u> </u>
NICOLE GARDNER	<u> X </u>	<u> </u>	<u> </u>
EMILY IZZO	<u> X </u>	<u> </u>	<u> </u>
ANTHONY PALOMBA	<u> X </u>	<u> </u>	<u> </u>
VINCENT J. PICCIRILLI JR.	<u> X </u>	<u> </u>	<u> </u>
MARK S. SIDERIS, COUNCIL PRESIDENT	<u> X </u>	<u> </u>	<u> </u>

Motion to authorize the recission of unexpended appropriations



Watertown City Council

Administration Building
149 Main Street
Watertown, MA 02472
Phone: 617-972-6470

ORDER # 83

2025 - O - 83


ORDER AUTHORIZING THE RECISSION OF UNEXPENDED APPROPRIATIONS

ORDERED: That the borrowing authorization for the portion of any amount authorized to be borrowed by an order described below that has not yet been borrowed through the issuance of bonds or notes of the City as of the date of this order is hereby rescinded and shall no longer be in effect:

Project	Authorization	Authorization Date
Sewer	20	4/29/1997
Water	13	2/23/1999
Departmental Equipment & Remodeling Bonds	0-2007-33	6/26/2007
New Police Facility	0-2008-56	6/10/2008
Outdoor Turf Field	0-2011-13	3/22/2011
Main St. Park Outdoor Recreational Facilities	0-2014-9	3/11/2014
Road, Sidewalk and Wheelchair Ramp	0-2014-50	6/24/2014
Water Main Replacement	0-2015-17	4/28/2015
Middle School Window/Door Replacement Schematic Design Study	0-2015-69	11/24/2015
Sewer (I&I)	0-2016-13	4/29/2016
Streets & Sidewalks	0-2016-18	5/24/2016
Additional Middle School Window/Door Replacements - MSBA	0-2016-26	6/7/2016
Free Public Library Carpet	0-2017-1	1/10/2017
Streets & Sidewalks Construction & Reconstruction	0-2017-5	3/16/2017
Fire Department Vehicles	0-2017-49	6/27/2017
Lowell School Rugs Replacement	0-2017-49	6/27/2017
DPW Vehicles and Equipment	0-2017-49	6/27/2017
Water - Backhoe	0-2017-49	6/27/2017
Sewer - Vehicles and Equipment	0-2017-49	6/27/2017
Street and Sidewalk Improvements	0-2017-72	9/26/2017
Street and Sidewalk Work and Duct or Conduit Improvements	0-2019-65	9/10/2019
Filipello Park Lighting & Scoreboard	-	4/28/2020
Street and Sidewalk	-	2/23/2021
Sewer System Improvements	0-2021-26	5/11/2021
Streets & Sidewalks	0-2022-20	3/22/2022
Water Mains	2022-0-39	5/24/2022
Sewer	2022-0-41	5/24/2022
Street & Sidewalk Improvements	2022-0-108	9/27/2022


Moxley Field/Court Renovation	2022-0-108	3/16/2023
Ambulance	2024-0-97	8/13/2024
DPW Water Heater	2024-0-105	9/10/2024
Electric Vehicle Charging Units	2025-0-1	1/14/2025

BE IT FURTHER ORDERED: That a copy of said Order be forwarded to the City Auditor and City Treasurer/Collector

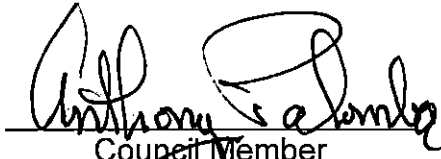
Council Member

I hereby certify that at a Meeting of the City Council for which a quorum was present, the above Order was adopted by a vote of 9 for, 0 against, and 0 present on August 12, 2025


Brendan T. McCarthy, Council Clerk

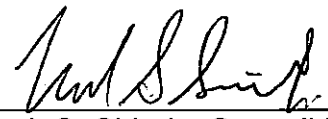
Mark S. Sideris, Council President

ELECTED OFFICIALS

Mark S. Sideris,
Council President

Vincent J. Piccirilli, Jr.,
Vice President &
District C Councilor

John M. Airasian,
Councilor At Large

Caroline Bays,
Councilor At Large

John G. Gannon,
Councilor At Large

Anthony Palomba,
Councilor At Large

Nicole Gardner,
District A Councilor

Lisa J. Feltner,
District B Councilor

Emily Izzo,
District D Councilor



George J. Proakis
City Manager

CITY OF
WATERTOWN
Office of the City Manager

Administration Building
149 Main Street
Watertown, MA 02472
Phone: 617-972-6465
www.watertown-ma.gov
citymgr@watertown-ma.gov

To: Honorable City Council

From: George J. Proakis, City Manager 

Date: August 6, 2025

RE: Agenda Item – Rescission of Unexpended Appropriations

Attached is correspondence from City Auditor Megan Langan regarding the proposed rescission of unexpended appropriations from Loan Orders. As you are aware, such rescissions require majority approval by the Honorable City Council.

The document outlines several Loan Orders authorized since 1997. In many instances, the City did not borrow the full amount authorized, due to grant awards and Council-approved fund transfers. These adjustments resulted in excess borrowing capacity beyond the actual needs of the projects.

Thank you for your attention to this matter.



CITY OF WATERTOWN

Auditor

Administration Building
149 Main Street
Watertown, MA 02472-4410

Megan Langan
City Auditor

Telephone: (617) 972-6460
Facsimile: (617) 972-6563

TO: GEORGE PROAKIS, CITY MANAGER

FROM: MEGAN LANGAN, CITY AUDITOR *W*

DATE: August 4, 2025


RE: AGENDA ITEM – LOAN ORDER RESCISSION OF UNEXPENDED APPROPRIATIONS

Per your request, please find attached a draft Loan Order – Rescission of Unexpended Appropriations. As you are aware, loan order rescissions must be approved by a majority vote of the Honorable City Council.

As you can see in the attached document, there are several Loan Orders that have been authorized by the Honorable City Council dating back to 1997. However, as you know, the City does not always borrow the total amount authorized for a given project.

Due to grant awards and transfers of funds approved by the Honorable City Council the total borrowing amount related to each project listed below was able to be reduced leaving additional authorization for borrowing totaling \$11,709,620 above and beyond the City's needs. A breakdown of each project has been provided below for your reference:

Project	Authorization	Authorization Date	Original Authorization Amount	Amount Bonded	Authorized Unissued
Sewer	20	04/29/1997	\$952,600	\$241,924	\$710,676
Water	13	02/23/1999	\$451,478	\$338,608	\$112,870
Dept. Equipment	0-2007-33	06/26/2007	\$1,494,100	\$711,000	\$100
New Police Facility	0/2008/56	06/10/2008	\$14,221,257	\$14,221,000	\$257
Outdoor Turf Field	0-2011-13	03/22/2011	\$3,000,000	\$2,750,000	\$250,000
Main St. Park Rec. Fac.	0-2014-9	03/11/2014	\$300,000	\$0.00	\$300,000
Road, Sidewalk & Ramp	0-2014-50	06/24/2014	\$2,500,000	\$1,875,000	\$625,000
Water Main Replacement	0-2015-17	04/28/2015	\$900,000	\$500,000	\$400,000
Mid. School Window/Door Design	0-2015-69	11/24/2015	\$224,400	\$78,330	\$146,000
Sewer I&I	0-2016-13	04/29/2016	\$550,000	\$302,500	\$247,500
Street & Sidewalks	0-2016-18	05/24/2016	\$2,500,000	\$1,297,500	\$1,202,500
Mid. School Window/Door Replace	0-2016-26	06/7/2016	\$3,088,891	\$2,121,524	\$967,367
Library Carpet	0-2017-1	01/10/2017	\$259,400	\$195,850	\$63,550
St. & Sidewalk	0-2017-5	03/16/17	\$2,800,000	\$2,114,000	\$686,000
Fire Dept. Vehicles	0-2017-49	06/27/2017	\$866,000	\$725,982	\$140,018
Lowell School Rug Replacement	0-2017-49	06/27/2017	\$122,850	\$92,752	\$30,098
DPW Vehicles & Equipment	0-2017-49	06/27/2017	\$2,389,000	\$2,018,716	\$370,284
St. & Sidewalk Improvements	0-2017-72	09/26/2017	\$975,000	\$833,650	\$141,350
St. & Sidewalk Improvements	0-2019-65	09/10/2019	\$2,500,000	\$1,360,400	\$1,139,600
Fillipello Lighting & Scoreboard		04/28/2020	\$1,301,825	\$1,175,375	\$126,450
Street & Sidewalk		02/23/2021	\$2,500,000	\$1,200,000	\$1,300,000
Sewer System Improvements	0-2021-26	05/11/2021	\$1,050,000	\$262,500	\$787,500
Street & Sidewalk	0-2022-20	03/22/2022	\$2,500,000	\$835,000	\$500,000

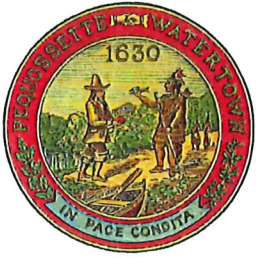

CITY OF WATERTOWN

Auditor

Administration Building
149 Main Street
Watertown, MA 02472-4410

Megan Langan
City Auditor

Telephone: (617) 972-6460
Facsimile: (617) 972-6563

Water Mains	2022-0-39	05/24/2022	\$500,000	\$183,000	\$317,000
Sewer	2022-0-41	05/24/2022	\$750,000	\$440,000	\$200,000
Street & Sidewalk	2022-0-108	09/27/2022	\$2,000,000	\$1,700,000	\$300,000
Moxley Field/Court Reno	2023-0-12	03/16/2023	\$1,380,000	\$1,180,000	\$200,000
Ambulance	2024-0-97	08/13/2024	\$500,000	\$300,000	\$200,000
DPW Water Heater	2024-0-105	09/10/2024	\$65,500	\$0.00	\$65,500
EV Charging Stations	2025-0-1	01/14/2025	\$180,000	\$0.00	\$180,000

Therefore, I respectfully request the attached loan order – rescission of unexpended appropriations be placed on the August 12, 2025, City Council Agenda.

Thank you for your consideration in this matter.



28 State Street
Boston, MA 02109-1775
p: 617-345-9000 f: 617-345-9020
hinckleyallen.com

Chelsea A. Tryder
(617) 378-4209
ctryder@hinckleyallen.com

July 23, 2025

George J. Proakis
City Manager
Administration Building
149 Main Street
Watertown, Massachusetts 02472

RE: Draft Loan Order – Rescission of Unexpended Appropriations

Dear George:

As requested, I suggest the following form of order to rescind excess borrowing authorization:

ORDERED: That the borrowing authorization for the portion of any amount authorized to be borrowed by an order described below that has not yet been borrowed through the issuance of bonds or notes of the City as of the date of this order is hereby rescinded and shall no longer be in effect:

<u>Project</u>	<u>Authorization</u>	<u>Authorization Date</u>
Sewer	20	4/29/1997
Water	13	2/23/1999
Departmental Equipment & Remodeling Bonds	O-2007-33	6/26/2007
New Police Facility	O-2008-56	6/10/2008
Outdoor Turf Field	O-2011-13	3/22/2011
Main St. Park Outdoor Recreational Facilities	O-2014-9	3/11/2014
Road, Sidewalk and Wheelchair Ramp	O-2014-50	6/24/2014
Water Main Replacement	O-2015-17	4/28/2015
Middle School Window/Door Replacement Schematic Design Study	O-2015-69	11/24/2015
Sewer (I&I)	O-2016-13	4/29/2016
Streets & Sidewalks	O-2016-18	5/24/2016
Additional Middle School Window/Door Replacements - MSBA	O-2016-26	6/7/2016
Free Public Library Carpet	O-2017-1	1/10/2017
Streets & Sidewalks Construction & Reconstruction	O-2017-5	3/16/2017
Fire Department Vehicles	O-2017-49	6/27/2017
Lowell School Rugs Replacement	O-2017-49	6/27/2017
DPW Vehicles and Equipment	O-2017-49	6/27/2017
Water - Backhoe	O-2017-49	6/27/2017
Sewer - Vehicles and Equipment	O-2017-49	6/27/2017
Street and Sidewalk Improvements	O-2017-72	9/26/2017

George J. Proakis, City Manager
July 23, 2025
Page 2

Street and Sidewalk Work and Duct or Conduit Improvements	O-2019-65	9/10/2019
Filipello Park Lighting & Scoreboard	-	4/28/2020
Street and Sidewalk	-	2/23/2021
Sewer System Improvements	O-2021-26	5/11/2021
Streets & Sidewalks	O-2022-20	3/22/2022
Water Mains	2022-O-39	5/24/2022
Sewer	2022-O-41	5/24/2022
Street & Sidewalk Improvements	2022-O-108	9/27/2022
Moxley Field/Court Renovation	2023-O-12	3/16/2023
Ambulance	2024-O-97	8/13/2024
DPW Water Heater	2024-O-105	9/10/2024
Electric Vehicle Charging Units	2025-O-1	1/14/2025

Please call me if there are any questions about the suggested proceedings.

Sincerely,

/s/ Chelsea A. Tryder

Chelsea A. Tryder

CITY COUNCIL ROLL CALL VOTE
MEETING DATE: AUGUST 12, 2025

	YES	NO	PRESENT
JOHN M. AIRASIAN	<u> X </u>	<u> </u>	<u> </u>
CAROLINE BAYS	<u> X(Via Zoom) </u>	<u> </u>	<u> </u>
LISA J. FELTNER	<u> X </u>	<u> </u>	<u> </u>
JOHN G. GANNON	<u> X </u>	<u> </u>	<u> </u>
NICOLE GARDNER	<u> X </u>	<u> </u>	<u> </u>
EMILY IZZO	<u> X </u>	<u> </u>	<u> </u>
ANTHONY PALOMBA	<u> X </u>	<u> </u>	<u> </u>
VINCENT J. PICCIRILLI JR.	<u> X </u>	<u> </u>	<u> </u>
MARK S. SIDERIS, COUNCIL PRESIDENT	<u> X </u>	<u> </u>	<u> </u>

Motion to accept the Committee on Parks and Recreation Report from March 27, 2025

CITY COUNCIL ROLL CALL VOTE
MEETING DATE: AUGUST 12, 2025

	YES	NO	PRESENT
JOHN M. AIRASIAN	<u> X </u>	<u> </u>	<u> </u>
CAROLINE BAYS	<u> X(Via Zoom) </u>	<u> </u>	<u> </u>
LISA J. FELTNER	<u> X </u>	<u> </u>	<u> </u>
JOHN G. GANNON	<u> X </u>	<u> </u>	<u> </u>
NICOLE GARDNER	<u> X </u>	<u> </u>	<u> </u>
EMILY IZZO	<u> X </u>	<u> </u>	<u> </u>
ANTHONY PALOMBA	<u> X </u>	<u> </u>	<u> </u>
VINCENT J. PICCIRILLI JR.	<u> X </u>	<u> </u>	<u> </u>
MARK S. SIDERIS, COUNCIL PRESIDENT	<u> X </u>	<u> </u>	<u> </u>

Motion to approve the action item from the Committee on Parks and Recreation Report
from March 27, 2025



Watertown City Council Committee on Parks and Recreation

Councilor Palomba, Chair, Councilor Feltner, Vice Chair, Councilor Bays, Secretary

Committee Report for March 27, 2025

Presented at City Council Meeting on August 12, 2025

Attendees: Anthony Palomba, Chair, Lisa J. Feltner, Vice Chair and Caroline Bays, Secretary, Ernie Thebado, Director of the Recreation Department, Jon Kazanian, Assistant Director of the Recreation Department, and Councilor Piccirilli. David Stokes, Elodia Thomas, and Dan Grossman attended via zoom.

Councilor Palomba called the meeting to order at 5:04 pm

Councilor Palomba stated that the purpose of the meeting was to review information the recreation dept had put together about the lighting policy and uses in the fields. This was a continuation of a meeting called in response to residents' complaints about the use of bright lights late at night at Victory Field, particularly when nobody was on the field.

Mr. Thebado presented departmental policies, guidelines, and recommendations. He explained the purpose of the policy was to have effective lighting while balancing community needs, public access, and energy conservation.

All lights are currently controlled by Musco. The lights are turned on at dusk and can be turned off by three different methods

1. Scheduled times (which includes permitted times) when the lights turn on and off automatically,
2. A staff member can call Musco and have them turn the lights off on demand.
3. A staff member can turn the lights on and off with a phone app.

There are a few parks with push button controls which allow residents to turn on the lights. When a resident activates the push button it will stay on for one hour. The lights will turn off automatically after one hour, or when the park lights are scheduled to be turned off, whichever is earlier. A resident cannot turn on the lights after the lights are scheduled to turn off. If a court is permitted, the staff can override the schedule and ensure the lights are turned on for the players. Parks without lights are open dawn to dusk

Mr. Thebado reviewed when lights were used at the various parks with the committee (see attachment).

When Phase 2 of Victory Field is implemented the lights will be led lights. The lights directed at the field will only be on if permitted and will always be turned off by 9:00 pm. They will have no push button controls. The basketball and tennis courts will also have LED lights but will have pushbutton controls which will turn off at 10:00 pm. The new track will not have pushbutton controls but will have lower level lights which will be on until 10:00 pm, but will not be as bright and will look more like street lights. However, the lights on the oval field (inside the track) will only be on if permitted and they will always be turned off by 9:00 pm. When the oval field lights

are not on, there will be low level spillover lighting from the track until they turn off at 10:00 pm.

Councilor Feltner asked that the city put the hours we have access to BB&N's field on our website. The city employees have access to turning on and off the lights at the field. Most of the times the fields are used by our teams but when the fields are free, Watertown residents have access to the BB&N fields from 6:00 pm - 10:00 pm. There is more availability in the summer than the winter. Mr. Thebado said he will put the availability of the BB&N field on our website.

Councilor Palomba read through the responses to the committees questions (see attached) from the prior meeting. The cost of the lights at Victory Field \$34,470/year and the usage of watts are 160280.

There were several comments Councilor Palomba read out. Comments included concerns that the BB&N field was not an adequate substitute to Victory because it was not centrally located, questions about whether we should require reservation requests for free play.

Elodia Thomas lives next to the field and sees it all day long. She has concerns about the transparency of the booking of the field because often the website says the field is booked and no one is on the field at that time. She was glad we brought up BB&N and felt it was a good option since there is lots of parking and it has easy access to public transportation. She has concerns about lighting the oval and she wonders how long the automatic timer on the courts will stay on because half an hour is more than the normal use. During inclement weather, when it's snowing and raining, she felt the lights are not needed. Councilor Palomba said that during the winter months the turf field will be open when other fields are closed. In response to her concerns about Victory Field lights being turned on during rain and snow, Councilor Bays requested that the town have a policy when the field is not permitted and it's raining or snowing the lights will be turned off. Mr. Thebado agreed to that policy.

Dan Grossman seconded Elodia's comment on inclement weather and also questioned why they chose 8:00 as the cut off time. He proposed studying the use of the field so there was a quantitative reason for the time. Councilor Palomba said the 8:00 time was chosen based on past use but asked if we could have a park ranger identify how often it is used before 8:00. Mr. Thebado said there were no staff members at the park before 8:00. Ms. Thomas suggested residents near the park can call Mr. Thebado when there are no people in the parks and Mr. Thebado agreed.

Councilor Feltner made a motion:

The Committee on Parks and Recreation recommends that the City Council endorse the revised Policy and Procedures for operating field and court lighting at all current facilities of the Recreation Department.

Councilor Bays seconded the motion and it passed 3-0.

The meeting adjourned at approximately 6:30 PM. Minutes were prepared by Councilor Bays

**City of Watertown Recreation Department Recommended
Field and Court Lighting Policy
Effective Date: March 27th, 2025**

Purpose:

- This policy outlines the procedures for operating field and court lighting at all Watertown Recreation Department facilities.
- The goal is to ensure safe, efficient, and responsible use of lighting while balancing public access, community needs, and energy conservation.

General Lighting Guidelines

- Lights will turn on at sunset and turn off at designated closing times.
 - Designated closing times vary by facility, with most set to Location specific guidelines as detailed below.
 - Push-button controls are available at select facilities for convenience.
-

Lighting Control Process

The Watertown Recreation Department controls the facility lighting using the following methods:

- Phone call to the Musco Lighting Center
- Musco Lighting website via desktop computer
- Musco Lighting app for remote access

Scheduling and Immediate Control:

- Lights can be scheduled in advance for specific permits or open play hours.
- Watertown Recreation staff can turn the lights on or off immediately using any of the above methods to ensure optimal control of the lighting system.

Push-Button Controls:

- Some facilities also feature an “on-demand,” public push-button control for user convenience.
- These push-button controls will only activate the lights if the Recreation Department has scheduled them to be activated during allowable hours.

- Push-Button locations will be identifiable at each location as a post with a *Yellow Light* at the top of it.
 - Once activated, the same *Yellow Light* will come on to warn users that the lights have 10 Minutes amount of time left before they turn off.
-

Facility Specific Lighting Guidelines

Arsenal Park (Basketball Courts, Skatepark, and Tennis Courts)

- LED
- Lights off: 10:00 PM
- Push-Button Control Option available

Casey Park (Basketball Courts, Multipurpose Rink, and Tennis Courts)

- Not-LED
- Lights off: 10:00 PM

Casey Baseball Field

- If the field is permitted
- Lights off at completion of permit no later than 10:00 PM
- Not LED

Filippello Park (Basketball Courts, Futsal, and Pickleball Courts)

- Lights off: 10:00 PM
- LED Lighting

Filippello (Arlington & Grove) Multipurpose/Softball Field

- If the field is permitted
- Lights off at completion of permit no later than 10:15pm (to allow safe exit of participants)
- LED Lighting

Moxley Basketball Courts and Tennis Courts

- Lights off: 9:00 PM
- LED Lighting
- Push Button Control available

Saltonstall Basketball Court

- Lights off: 10:00 PM, 10:15 PM during Men's League
- LED Lighting
- Push Button Control available

Saltonstall Multipurpose Field

- If the field is permitted
- Lights off at completion of permit no later than 10:00 PM
- LED Lighting

Victory Field (Artificial Turf Field)

- Is used every day during the months of March through November
- Lights off: 10:00 PM March 1- November 30th no later than 10:15pm (to allow safe exit of participants when permitted)
- If the weather is conducive and the field is clear the turf field is open for use during the winter months (December 1- February 28th) as well as on a daily basis.
 - During Winter Months Lights off: 9:00pm
- LED Lighting

***See Attached Table*

Park Ranger Supervision

- Park Rangers may be scheduled to monitor field activity, particularly in the evening.
 - If no active use is observed after 9:30 PM, the Park Ranger will notify Director or Assistant Director to turn off the lights early to conserve energy.
-

Compliance & Enforcement

- All participants, teams, and spectators must vacate the facility promptly after the lights are turned off.
- Failure to comply with any lighting policies may result in the following actions:
 - Verbal or written warning
 - Revocation of permit privileges

For questions about lighting schedules, permits, or special requests, please contact:

Watertown Recreation Department

149 Main Street

recreation@watertown-ma.gov

617-972-6494

The Watertown Recreation Department Field and Court Lighting Policy includes detailed information about lighting controls, LED status, and public push-button activation for various parks and fields.

This policy ensures that Watertown's recreational facilities remain accessible, well-managed, and respectful of the surrounding community. We appreciate everyone's cooperation in maintaining safe and enjoyable recreation spaces.

The Watertown Recreation Department reserves the right to deviate from this policy when necessary to accommodate special circumstances or community needs.

Park	Facilities	LED	On	Off	Push Button
Arsenal	Basketball, Skatepark, Tennis	x	Sunset	10:00 p.m.	Yes
Casey	Basketball, Multipurpose, Tennis		Sunset	10:00 p.m.	
Casey	Baseball		Sunset	10:00 p.m.	
Filippello	Basketball, Futsal, Pickleball	x	Sunset	10:00 p.m.	
Filippello	Arlington/Grove-Multipurpose, Softball	x	Sunset	10:00 p.m.	
Moxley	Basketball, Tennis	x	Sunset	10:00 p.m.	Yes
Saltonstall	Basketball	x	Sunset	10:00 p.m.	Yes
Saltonstall	Multipurpose Field	x	Sunset	10:00 p.m.	
Victory	Artificial Turf		Sunset	10:00 p.m.	
Victory	Track and Grass Oval	x	Sunset	10:00 p.m.	

Questions for Consideration from the 2/14 meeting

- **Redirecting people to the BB&N Field from December 1 to April 1:**

Answer: The Watertown Recreation Department determined that opening the BB&N facility for free play during the winter months was not the ideal solution. Due to its location and limited accessibility for neighborhood families and children, it does not best serve the broader community. Victory Field, being more centrally located within Watertown, is better suited for this purpose.

- **Requiring people to request time for free play at the Victory Field stadium in advance:**

Answer: Watertown Recreation researched this in the industry and found that no other city or town offered such a reservation system and felt that was not a reasonable solution.

- **Turning lights on only one of the two zones in the Victory Field stadium at night**

Answer: There are two zones at Victory Stadium. The Baseball zone that all the light poles but two are on or multipurpose zone what we normally have on in the winter which is 4 light poles

- **Changing/reducing the hours of operation that the lights are on at the Victory Field stadium, particularly during low demand times such as from December 1st to April 1st:**

Answer: Please see the proposed light policy for your review.

Musco Control-Link Usage Report
By Facility and Field
Usage Type of Field and Light Usage
Sun 12/31/2023 - Thu 03/06/2025

Note: Hours and Minutes are shown in decimal format to allow totaling and calculations.

Summary by Facility with totals shown in decimal format:

Facility	Total Auto H	Total Hours Saved From Early Off
Victory Cor	3544.89	76.05
Total for To	3544.89	76.05

Summary by Facility and Field with totals shown in decimal format:

Facility	Field	Total Auto H	Total Hours Sa
Victory Cor	Baseball Tu	1122.09	14.43
Victory Cor	Basketball i	998.46	13.87
Victory Cor	Multipurpos	1424.34	47.75
Total for Town of Waterl		3544.89	76.05

Schedule Detail:

Facility	Field	Start Day	Start Date	Start Time	End Day	End Date	End Time	Early On	Early Off	Scheduler	UserCode	User Group	Description	Auto Hours	Hours Save	Usage Type
Victory Cor	Baseball Tu	Sun	12/31/2023	3:51p	Sun	12/31/2023	9:00p			Peter Centc	pcentola			5.15	0	Light
Victory Cor	Baseball Tu	Tue	1/2/2024	3:53p	Tue	1/2/2024	9:15p			Peter Centc	pcentola			5.37	0	Light
Victory Cor	Baseball Tu	Wed	1/3/2024	3:54p	Wed	1/3/2024	9:15p			Peter Centc	pcentola			5.35	0	Light
Victory Cor	Baseball Tu	Thu	1/4/2024	3:55p	Thu	1/4/2024	9:15p			Peter Centc	pcentola			5.33	0	Light
Victory Cor	Baseball Tu	Fri	1/5/2024	3:56p	Fri	1/5/2024	9:15p			Peter Centc	pcentola			5.32	0	Light
Victory Cor	Baseball Tu	Sat	1/6/2024	3:57p	Sat	1/6/2024	9:15p			Peter Centc	pcentola			5.3	0	Light
Victory Cor	Baseball Tu	Wed	1/10/2024	4:01p	Wed	1/10/2024	9:00p			Peter Centc	pcentola			4.98	0	Light
Victory Cor	Baseball Tu	Thu	1/11/2024	4:02p	Thu	1/11/2024	9:15p			Peter Centc	pcentola			5.22	0	Light
Victory Cor	Baseball Tu	Fri	1/12/2024	4:03p	Fri	1/12/2024	9:06p		EarlyOff 9:0	Peter Centc	pcentola			5.05	0.15	Light
Victory Cor	Baseball Tu	Sat	1/13/2024	4:04p	Sat	1/13/2024	9:15p			Peter Centc	pcentola			5.18	0	Light
Victory Cor	Baseball Tu	Sun	1/14/2024	4:05p	Sun	1/14/2024	7:00p			Peter Centc	pcentola			2.92	0	Light
Victory Cor	Baseball Tu	Mon	1/15/2024	4:06p	Mon	1/15/2024	9:15p			Peter Centc	pcentola			5.15	0	Light
Victory Cor	Baseball Tu	Thu	1/18/2024	4:10p	Thu	1/18/2024	4:15p		EarlyOff 4:1	Peter Centc	pcentola			0.08	5	Light
Victory Cor	Baseball Tu	Wed	1/24/2024	8:05a	Wed	1/24/2024	8:35a	EarlyOn 8:05a	Schedul	Peter Centc	pcentola			0.5	0	Light
Victory Cor	Baseball Tu	Thu	1/25/2024	4:18p	Thu	1/25/2024	9:00p			Peter Centc	pcentola			4.7	0	Light
Victory Cor	Baseball Tu	Fri	1/26/2024	4:20p	Fri	1/26/2024	9:00p			Peter Centc	pcentola			4.67	0	Light
Victory Cor	Baseball Tu	Sat	1/27/2024	4:21p	Sat	1/27/2024	9:00p			Peter Centc	pcentola			4.65	0	Light
Victory Cor	Baseball Tu	Mon	1/29/2024	4:23p	Mon	1/29/2024	9:00p			Peter Centc	pcentola			4.62	0	Light
Victory Cor	Baseball Tu	Tue	1/30/2024	4:25p	Tue	1/30/2024	9:00p			Peter Centc	pcentola			4.58	0	Light
Victory Cor	Baseball Tu	Wed	1/31/2024	4:26p	Wed	1/31/2024	9:00p			Peter Centc	pcentola			4.57	0	Light
Victory Cor	Baseball Tu	Thu	2/1/2024	4:27p	Thu	2/1/2024	9:00p			Peter Centc	pcentola			4.55	0	Light

Victory Cor Baseball Tu Fri	2/2/2024 4:29p	Fri	2/2/2024 7:00p	Peter Centc pcentola	2.52	0 Light
Victory Cor Baseball Tu Sat	2/3/2024 4:30p	Sat	2/3/2024 7:00p	Peter Centc pcentola	2.5	0 Light
Victory Cor Baseball Tu Sun	2/4/2024 4:31p	Sun	2/4/2024 7:00p	Peter Centc pcentola	2.48	0 Light
Victory Cor Baseball Tu Mon	2/5/2024 4:32p	Mon	2/5/2024 9:00p	Peter Centc pcentola	4.47	0 Light
Victory Cor Baseball Tu Tue	2/6/2024 4:34p	Tue	2/6/2024 9:00p	Peter Centc pcentola	4.43	0 Light
Victory Cor Baseball Tu Wed	2/7/2024 4:35p	Wed	2/7/2024 9:00p	Peter Centc pcentola	4.42	0 Light
Victory Cor Baseball Tu Thu	2/8/2024 4:36p	Thu	2/8/2024 9:00p	Peter Centc pcentola	4.4	0 Light
Victory Cor Baseball Tu Fri	2/9/2024 4:38p	Fri	2/9/2024 9:00p	Peter Centc pcentola	4.37	0 Light
Victory Cor Baseball Tu Sat	2/10/2024 4:39p	Sat	2/10/2024 8:47p	EarlyOff 8:47p Peter Centc pcentola	4.13	0.22 Light
Victory Cor Baseball Tu Sun	2/11/2024 4:40p	Sun	2/11/2024 9:00p	Peter Centc pcentola	4.33	0 Light
Victory Cor Baseball Tu Mon	2/12/2024 4:41p	Mon	2/12/2024 9:00p	Peter Centc pcentola	4.32	0 Light
Victory Cor Baseball Tu Wed	2/14/2024 4:44p	Wed	2/14/2024 9:00p	Peter Centc pcentola	4.27	0 Light
Victory Cor Baseball Tu Thu	2/15/2024 4:45p	Thu	2/15/2024 9:00p	Peter Centc pcentola	4.25	0 Light
Victory Cor Baseball Tu Fri	2/16/2024 4:47p	Fri	2/16/2024 9:00p	Peter Centc pcentola	4.22	0 Light
Victory Cor Baseball Tu Sat	2/17/2024 4:48p	Sat	2/17/2024 9:00p	Peter Centc pcentola	4.2	0 Light
Victory Cor Baseball Tu Sun	2/18/2024 4:49p	Sun	2/18/2024 9:00p	Peter Centc pcentola	4.18	0 Light
Victory Cor Baseball Tu Mon	2/19/2024 4:50p	Mon	2/19/2024 9:00p	Peter Centc pcentola	4.17	0 Light
Victory Cor Baseball Tu Tue	2/20/2024 4:52p	Tue	2/20/2024 9:00p	Peter Centc pcentola	4.13	0 Light
Victory Cor Baseball Tu Wed	2/21/2024 4:53p	Wed	2/21/2024 9:00p	Peter Centc pcentola	4.12	0 Light
Victory Cor Baseball Tu Thu	2/22/2024 4:54p	Thu	2/22/2024 9:00p	Peter Centc pcentola	4.1	0 Light
Victory Cor Baseball Tu Fri	2/23/2024 4:55p	Fri	2/23/2024 9:00p	Peter Centc pcentola	4.08	0 Light
Victory Cor Baseball Tu Sat	2/24/2024 4:57p	Sat	2/24/2024 9:00p	Peter Centc pcentola	4.05	0 Light
Victory Cor Baseball Tu Sun	2/25/2024 4:58p	Sun	2/25/2024 9:00p	Peter Centc pcentola	4.03	0 Light
Victory Cor Baseball Tu Mon	2/26/2024 4:59p	Mon	2/26/2024 9:00p	Peter Centc pcentola	4.02	0 Light
Victory Cor Baseball Tu Tue	2/27/2024 5:00p	Tue	2/27/2024 9:00p	Peter Centc pcentola	4	0 Light
Victory Cor Baseball Tu Wed	2/28/2024 5:01p	Wed	2/28/2024 9:00p	Peter Centc pcentola	3.98	0 Light
Victory Cor Baseball Tu Thu	2/29/2024 5:03p	Thu	2/29/2024 9:00p	Peter Centc pcentola	3.95	0 Light
Victory Cor Baseball Tu Fri	3/1/2024 5:04p	Fri	3/1/2024 9:00p	Peter Centc pcentola	3.93	0 Light
Victory Cor Baseball Tu Sat	3/2/2024 5:05p	Sat	3/2/2024 9:00p	Peter Centc pcentola	3.92	0 Light
Victory Cor Baseball Tu Sun	3/3/2024 5:06p	Sun	3/3/2024 9:00p	Peter Centc pcentola	3.9	0 Light
Victory Cor Baseball Tu Mon	3/4/2024 5:07p	Mon	3/4/2024 9:00p	Peter Centc pcentola	3.88	0 Light
Victory Cor Baseball Tu Tue	3/5/2024 5:09p	Tue	3/5/2024 9:00p	Peter Centc pcentola	3.85	0 Light
Victory Cor Baseball Tu Wed	3/6/2024 5:10p	Wed	3/6/2024 9:00p	Peter Centc pcentola	3.83	0 Light
Victory Cor Baseball Tu Thu	3/7/2024 5:11p	Thu	3/7/2024 9:00p	Peter Centc pcentola	3.82	0 Light
Victory Cor Baseball Tu Fri	3/8/2024 5:12p	Fri	3/8/2024 9:00p	Peter Centc pcentola	3.8	0 Light
Victory Cor Baseball Tu Sat	3/9/2024 5:13p	Sat	3/9/2024 9:00p	Peter Centc pcentola	3.78	0 Light
Victory Cor Baseball Tu Sun	3/10/2024 6:14p	Sun	3/10/2024 9:00p	Peter Centc pcentola	2.77	0 Light
Victory Cor Baseball Tu Mon	3/11/2024 6:16p	Mon	3/11/2024 9:00p	Peter Centc pcentola	2.73	0 Light
Victory Cor Baseball Tu Tue	3/12/2024 6:17p	Tue	3/12/2024 9:00p	Peter Centc pcentola	2.72	0 Light
Victory Cor Baseball Tu Wed	3/13/2024 6:18p	Wed	3/13/2024 9:00p	Peter Centc pcentola	2.7	0 Light
Victory Cor Baseball Tu Thu	3/14/2024 6:19p	Thu	3/14/2024 9:00p	Peter Centc pcentola	2.68	0 Light
Victory Cor Baseball Tu Fri	3/15/2024 4:35p	Fri	3/15/2024 9:00p	EarlyOn 4:35p Original Peter Centc pcentola	4.42	0 Light
Victory Cor Baseball Tu Sat	3/16/2024 6:21p	Sat	3/16/2024 9:00p	Peter Centc pcentola	2.65	0 Light
Victory Cor Baseball Tu Sun	3/17/2024 6:22p	Sun	3/17/2024 9:00p	Peter Centc pcentola	2.63	0 Light

Victory Cor Baseball Tu Mon	3/18/2024	6:24p	Mon	3/18/2024	9:00p	Peter Cento pcentola	2.6	0	Light
Victory Cor Baseball Tu Tue	3/19/2024	6:25p	Tue	3/19/2024	9:00p	Peter Cento pcentola	2.58	0	Light
Victory Cor Baseball Tu Wed	3/20/2024	6:26p	Wed	3/20/2024	9:00p	Peter Cento pcentola	2.57	0	Light
Victory Cor Baseball Tu Thu	3/21/2024	6:27p	Thu	3/21/2024	9:00p	Peter Cento pcentola	2.55	0	Light
Victory Cor Baseball Tu Fri	3/22/2024	6:28p	Fri	3/22/2024	9:00p	Peter Cento pcentola	2.53	0	Light
Victory Cor Baseball Tu Sat	3/23/2024	6:29p	Sat	3/23/2024	8:10p	Ernie Theba ethebado	1.68	0	Light
Victory Cor Baseball Tu Sun	3/24/2024	6:30p	Sun	3/24/2024	9:00p	Ernie Theba pcentola	2.5	0	Light
Victory Cor Baseball Tu Mon	3/25/2024	6:31p	Mon	3/25/2024	9:00p	Ernie Theba pcentola	2.48	0	Light
Victory Cor Baseball Tu Tue	3/26/2024	6:33p	Tue	3/26/2024	9:22p	EarlyOff 9:2 Ernie Theba ethebado	2.82	0.63	Light
Victory Cor Baseball Tu Tue	3/26/2024	6:33p	Tue	3/26/2024	9:22p	EarlyOff 9:2 Ernie Theba ethebado	2.82	0.63	Light
Victory Cor Baseball Tu Wed	3/27/2024	6:34p	Wed	3/27/2024	9:30p	EarlyOff 9:3 Ernie Theba ethebado	2.93	0.5	Light
Victory Cor Baseball Tu Thu	3/28/2024	6:35p	Thu	3/28/2024	9:19p	EarlyOff 9:1 Ernie Theba ethebado	2.73	0.68	Light
Victory Cor Baseball Tu Fri	3/29/2024	6:36p	Fri	3/29/2024	10:00p	Ernie Theba ethebado	3.4	0	Light
Victory Cor Baseball Tu Sat	3/30/2024	6:37p	Sat	3/30/2024	10:00p	Ernie Theba ethebado	3.38	0	Light
Victory Cor Baseball Tu Sun	3/31/2024	6:38p	Sun	3/31/2024	10:00p	Ernie Theba ethebado	3.37	0	Light
Victory Cor Baseball Tu Mon	4/1/2024	6:39p	Mon	4/1/2024	9:22p	EarlyOff 9:2 Ernie Theba ethebado	2.72	0.63	Light
Victory Cor Baseball Tu Tue	4/2/2024	6:40p	Tue	4/2/2024	9:22p	EarlyOff 9:2 Ernie Theba ethebado	2.7	0.63	Light
Victory Cor Baseball Tu Wed	4/3/2024	6:41p	Wed	4/3/2024	7:42p	EarlyOff 7:4 Ernie Theba ethebado	1.02	2.3	Light
Victory Cor Baseball Tu Sat	4/6/2024	6:45p	Sat	4/6/2024	10:00p	Ernie Theba ethebado	3.25	0	Light
Victory Cor Baseball Tu Sun	4/7/2024	6:46p	Sun	4/7/2024	10:00p	Ernie Theba ethebado	3.23	0	Light
Victory Cor Baseball Tu Mon	4/8/2024	6:47p	Mon	4/8/2024	10:00p	Ernie Theba ethebado	3.22	0	Light
Victory Cor Baseball Tu Tue	4/9/2024	6:48p	Tue	4/9/2024	10:00p	Ernie Theba ethebado	3.2	0	Light
Victory Cor Baseball Tu Wed	4/10/2024	6:49p	Wed	4/10/2024	10:00p	Ernie Theba ethebado	3.18	0	Light
Victory Cor Baseball Tu Thu	4/11/2024	2:29p	Thu	4/11/2024	3:56p	EarlyOn 2:2 EarlyOff 3:5 Ramsey Go ramseygoslin	1.45	0.57	Light
Victory Cor Baseball Tu Thu	4/11/2024	6:50p	Thu	4/11/2024	10:00p	Ernie Theba ethebado	3.17	0	Light
Victory Cor Baseball Tu Fri	4/12/2024	5:42p	Fri	4/12/2024	10:15p	EarlyOn 5:42p Original Ernie Theba ethebado	4.55	0	Light
Victory Cor Baseball Tu Sat	4/13/2024	6:53p	Sat	4/13/2024	10:00p	Ernie Theba ethebado	3.12	0	Light
Victory Cor Baseball Tu Sun	4/14/2024	6:54p	Sun	4/14/2024	10:00p	Ernie Theba ethebado	3.1	0	Light
Victory Cor Baseball Tu Mon	4/15/2024	6:55p	Mon	4/15/2024	10:00p	Ernie Theba ethebado	3.08	0	Light
Victory Cor Baseball Tu Tue	4/16/2024	6:56p	Tue	4/16/2024	10:00p	Ernie Theba ethebado	3.07	0	Light
Victory Cor Baseball Tu Wed	4/17/2024	6:57p	Wed	4/17/2024	10:00p	Ernie Theba ethebado	3.05	0	Light
Victory Cor Baseball Tu Thu	4/18/2024	6:58p	Thu	4/18/2024	10:00p	Ernie Theba ethebado	3.03	0	Light
Victory Cor Baseball Tu Fri	4/19/2024	6:59p	Fri	4/19/2024	10:00p	Ernie Theba ethebado	3.02	0	Light
Victory Cor Baseball Tu Sat	4/20/2024	7:00p	Sat	4/20/2024	10:00p	Ernie Theba ethebado	3	0	Light
Victory Cor Baseball Tu Sun	4/21/2024	7:01p	Sun	4/21/2024	10:00p	Ernie Theba ethebado	2.98	0	Light
Victory Cor Baseball Tu Mon	4/22/2024	7:03p	Mon	4/22/2024	10:00p	Ernie Theba ethebado	2.95	0	Light
Victory Cor Baseball Tu Tue	4/23/2024	7:04p	Tue	4/23/2024	10:00p	Ernie Theba ethebado	2.93	0	Light
Victory Cor Baseball Tu Wed	4/24/2024	7:05p	Wed	4/24/2024	10:00p	Ernie Theba ethebado	2.92	0	Light
Victory Cor Baseball Tu Thu	4/25/2024	7:06p	Thu	4/25/2024	10:00p	Ernie Theba ethebado	2.9	0	Light
Victory Cor Baseball Tu Fri	4/26/2024	7:07p	Fri	4/26/2024	10:00p	Ernie Theba ethebado	2.88	0	Light
Victory Cor Baseball Tu Sat	4/27/2024	7:08p	Sat	4/27/2024	9:45p	EarlyOff 9:4 Ernie Theba ethebado	2.62	0.25	Light
Victory Cor Baseball Tu Sun	4/28/2024	7:09p	Sun	4/28/2024	10:00p	Ernie Theba ethebado	2.85	0	Light
Victory Cor Baseball Tu Mon	4/29/2024	7:10p	Mon	4/29/2024	10:00p	Ernie Theba ethebado	2.83	0	Light
Victory Cor Baseball Tu Tue	4/30/2024	7:11p	Tue	4/30/2024	10:00p	Ernie Theba ethebado	2.82	0	Light

Victory Cor Baseball Tu Wed	5/1/2024 7:12p	Wed	5/1/2024 10:00p	Ernie Theba ethebado	2.8	0 Light
Victory Cor Baseball Tu Thu	5/2/2024 7:14p	Thu	5/2/2024 10:00p	Ernie Theba ethebado	2.77	0 Light
Victory Cor Baseball Tu Fri	5/3/2024 7:15p	Fri	5/3/2024 10:00p	Ernie Theba ethebado	2.75	0 Light
Victory Cor Baseball Tu Sat	5/4/2024 7:16p	Sat	5/4/2024 10:00p	Ernie Theba ethebado	2.73	0 Light
Victory Cor Baseball Tu Sun	5/5/2024 7:17p	Sun	5/5/2024 9:32p	EarlyOff 9:3 Ernie Theba ethebado	2.25	0.47 Light
Victory Cor Baseball Tu Mon	5/6/2024 7:18p	Mon	5/6/2024 10:00p	Ernie Theba ethebado	2.7	0 Light
Victory Cor Baseball Tu Tue	5/7/2024 7:19p	Tue	5/7/2024 10:00p	Ernie Theba ethebado	2.68	0 Light
Victory Cor Baseball Tu Wed	5/8/2024 7:20p	Wed	5/8/2024 10:00p	Ernie Theba ethebado	2.67	0 Light
Victory Cor Baseball Tu Thu	5/9/2024 7:10p	Thu	5/9/2024 10:00p	EarlyOn 7:10p Original Ernie Theba ethebado	2.83	0 Light
Victory Cor Baseball Tu Fri	5/10/2024 7:22p	Fri	5/10/2024 10:00p	Ernie Theba ethebado	2.63	0 Light
Victory Cor Baseball Tu Sat	5/11/2024 7:23p	Sat	5/11/2024 10:00p	Ernie Theba ethebado	2.62	0 Light
Victory Cor Baseball Tu Sun	5/12/2024 7:24p	Sun	5/12/2024 10:00p	Ernie Theba ethebado	2.6	0 Light
Victory Cor Baseball Tu Mon	5/13/2024 7:25p	Mon	5/13/2024 10:00p	Ernie Theba ethebado	2.58	0 Light
Victory Cor Baseball Tu Tue	5/14/2024 7:26p	Tue	5/14/2024 10:00p	Ernie Theba ethebado	2.57	0 Light
Victory Cor Baseball Tu Wed	5/15/2024 6:22p	Wed	5/15/2024 10:00p	EarlyOn 6:22p Original Ernie Theba ethebado	3.63	0 Light
Victory Cor Baseball Tu Thu	5/16/2024 7:28p	Thu	5/16/2024 10:00p	Ernie Theba ethebado	2.53	0 Light
Victory Cor Baseball Tu Fri	5/17/2024 7:29p	Fri	5/17/2024 10:00p	Ernie Theba ethebado	2.52	0 Light
Victory Cor Baseball Tu Sat	5/18/2024 6:50p	Sat	5/18/2024 10:00p	EarlyOn 6:50p Original Ernie Theba ethebado	3.17	0 Light
Victory Cor Baseball Tu Sun	5/19/2024 7:31p	Sun	5/19/2024 10:00p	Ernie Theba ethebado	2.48	0 Light
Victory Cor Baseball Tu Mon	5/20/2024 7:32p	Mon	5/20/2024 10:00p	Ernie Theba ethebado	2.47	0 Light
Victory Cor Baseball Tu Tue	5/21/2024 7:33p	Tue	5/21/2024 10:00p	Ernie Theba ethebado	2.45	0 Light
Victory Cor Baseball Tu Wed	5/22/2024 7:34p	Wed	5/22/2024 10:00p	Ernie Theba ethebado	2.43	0 Light
Victory Cor Baseball Tu Thu	5/23/2024 7:35p	Thu	5/23/2024 10:00p	Ernie Theba ethebado	2.42	0 Light
Victory Cor Baseball Tu Fri	5/24/2024 7:36p	Fri	5/24/2024 10:00p	Ernie Theba ethebado	2.4	0 Light
Victory Cor Baseball Tu Sat	5/25/2024 7:37p	Sat	5/25/2024 10:00p	Ernie Theba ethebado	2.38	0 Light
Victory Cor Baseball Tu Sun	5/26/2024 7:38p	Sun	5/26/2024 10:00p	Ernie Theba ethebado	2.37	0 Light
Victory Cor Baseball Tu Mon	5/27/2024 7:39p	Mon	5/27/2024 10:00p	Ernie Theba ethebado	2.35	0 Light
Victory Cor Baseball Tu Tue	5/28/2024 7:40p	Tue	5/28/2024 10:00p	Ernie Theba ethebado	2.33	0 Light
Victory Cor Baseball Tu Wed	5/29/2024 7:40p	Wed	5/29/2024 10:00p	Ernie Theba ethebado	2.33	0 Light
Victory Cor Baseball Tu Thu	5/30/2024 7:41p	Thu	5/30/2024 10:00p	Ernie Theba ethebado	2.32	0 Light
Victory Cor Baseball Tu Fri	5/31/2024 7:42p	Fri	5/31/2024 10:00p	Ernie Theba ethebado	2.3	0 Light
Victory Cor Baseball Tu Sat	6/1/2024 7:43p	Sat	6/1/2024 10:00p	Ernie Theba ethebado	2.28	0 Light
Victory Cor Baseball Tu Sun	6/2/2024 7:43p	Sun	6/2/2024 10:00p	Ernie Theba ethebado	2.28	0 Light
Victory Cor Baseball Tu Mon	6/3/2024 7:44p	Mon	6/3/2024 10:00p	Ernie Theba ethebado	2.27	0 Light
Victory Cor Baseball Tu Tue	6/4/2024 7:45p	Tue	6/4/2024 10:00p	Ernie Theba ethebado	2.25	0 Light
Victory Cor Baseball Tu Wed	6/5/2024 7:46p	Wed	6/5/2024 10:00p	Ernie Theba ethebado	2.23	0 Light
Victory Cor Baseball Tu Thu	6/6/2024 7:46p	Thu	6/6/2024 9:17p	EarlyOff 9:1 Ernie Theba ethebado	1.52	0.72 Light
Victory Cor Baseball Tu Fri	6/7/2024 7:47p	Fri	6/7/2024 10:00p	Ernie Theba ethebado	2.22	0 Light
Victory Cor Baseball Tu Sat	6/8/2024 7:47p	Sat	6/8/2024 10:00p	Ernie Theba ethebado	2.22	0 Light
Victory Cor Baseball Tu Sun	6/9/2024 7:48p	Sun	6/9/2024 10:00p	Ernie Theba ethebado	2.2	0 Light
Victory Cor Baseball Tu Mon	6/10/2024 7:49p	Mon	6/10/2024 10:00p	Ernie Theba ethebado	2.18	0 Light
Victory Cor Baseball Tu Tue	6/11/2024 7:49p	Tue	6/11/2024 10:00p	Ernie Theba ethebado	2.18	0 Light
Victory Cor Baseball Tu Wed	6/12/2024 7:50p	Wed	6/12/2024 10:00p	Ernie Theba ethebado	2.17	0 Light
Victory Cor Baseball Tu Thu	6/13/2024 7:50p	Thu	6/13/2024 10:00p	Ernie Theba ethebado	2.17	0 Light

Victory Cor Baseball Tu Fri	6/14/2024	7:50p	Fri	6/14/2024	10:00p	Ernie Theba ethebado	2.17	0 Light
Victory Cor Baseball Tu Sat	6/15/2024	7:51p	Sat	6/15/2024	10:00p	Ernie Theba ethebado	2.15	0 Light
Victory Cor Baseball Tu Sun	6/16/2024	7:51p	Sun	6/16/2024	10:00p	Ernie Theba ethebado	2.15	0 Light
Victory Cor Baseball Tu Mon	6/17/2024	7:52p	Mon	6/17/2024	10:00p	Ernie Theba ethebado	2.13	0 Light
Victory Cor Baseball Tu Tue	6/18/2024	7:52p	Tue	6/18/2024	10:00p	Ernie Theba ethebado	2.13	0 Light
Victory Cor Baseball Tu Wed	6/19/2024	7:00p	Wed	6/19/2024	10:00p	Ernie Theba ethebado	3	0 Light
Victory Cor Baseball Tu Thu	6/20/2024	7:52p	Thu	6/20/2024	10:00p	Ernie Theba ethebado	2.13	0 Light
Victory Cor Baseball Tu Fri	6/21/2024	7:53p	Fri	6/21/2024	10:00p	Ernie Theba ethebado	2.12	0 Light
Victory Cor Baseball Tu Sat	6/22/2024	7:53p	Sat	6/22/2024	10:00p	Ernie Theba ethebado	2.12	0 Light
Victory Cor Baseball Tu Sun	6/23/2024	7:53p	Sun	6/23/2024	10:00p	Ernie Theba ethebado	2.12	0 Light
Victory Cor Baseball Tu Mon	6/24/2024	7:53p	Mon	6/24/2024	10:00p	Ernie Theba ethebado	2.12	0 Light
Victory Cor Baseball Tu Tue	6/25/2024	7:53p	Tue	6/25/2024	10:00p	Ernie Theba ethebado	2.12	0 Light
Victory Cor Baseball Tu Wed	6/26/2024	7:53p	Wed	6/26/2024	10:00p	Ernie Theba ethebado	2.12	0 Light
Victory Cor Baseball Tu Thu	6/27/2024	7:53p	Thu	6/27/2024	10:00p	Ernie Theba ethebado	2.12	0 Light
Victory Cor Baseball Tu Fri	6/28/2024	7:53p	Fri	6/28/2024	10:00p	Ernie Theba ethebado	2.12	0 Light
Victory Cor Baseball Tu Sat	6/29/2024	7:53p	Sat	6/29/2024	10:00p	Ernie Theba ethebado	2.12	0 Light
Victory Cor Baseball Tu Sun	6/30/2024	7:53p	Sun	6/30/2024	10:00p	Ernie Theba ethebado	2.12	0 Light
Victory Cor Baseball Tu Mon	7/1/2024	7:53p	Mon	7/1/2024	10:00p	Ernie Theba ethebado	2.12	0 Light
Victory Cor Baseball Tu Tue	7/2/2024	7:53p	Tue	7/2/2024	10:00p	Ernie Theba ethebado	2.12	0 Light
Victory Cor Baseball Tu Wed	7/3/2024	7:53p	Wed	7/3/2024	10:00p	Ernie Theba ethebado	2.12	0 Light
Victory Cor Baseball Tu Thu	7/4/2024	7:52p	Thu	7/4/2024	10:00p	Ernie Theba ethebado	2.13	0 Light
Victory Cor Baseball Tu Fri	7/5/2024	7:52p	Fri	7/5/2024	10:00p	Ernie Theba ethebado	2.13	0 Light
Victory Cor Baseball Tu Sat	7/6/2024	7:52p	Sat	7/6/2024	10:00p	Ernie Theba ethebado	2.13	0 Light
Victory Cor Baseball Tu Sun	7/7/2024	7:51p	Sun	7/7/2024	10:00p	Ernie Theba ethebado	2.15	0 Light
Victory Cor Baseball Tu Mon	7/8/2024	7:51p	Mon	7/8/2024	10:00p	Ernie Theba ethebado	2.15	0 Light
Victory Cor Baseball Tu Tue	7/9/2024	7:51p	Tue	7/9/2024	10:00p	Ernie Theba ethebado	2.15	0 Light
Victory Cor Baseball Tu Wed	7/10/2024	7:35p	Wed	7/10/2024	10:00p	EarlyOn 7:35p Original Ernie Theba ethebado	2.42	0 Light
Victory Cor Baseball Tu Thu	7/11/2024	7:50p	Thu	7/11/2024	10:00p	Ernie Theba ethebado	2.17	0 Light
Victory Cor Baseball Tu Fri	7/12/2024	7:49p	Fri	7/12/2024	10:00p	Ernie Theba ethebado	2.18	0 Light
Victory Cor Baseball Tu Sat	7/13/2024	7:49p	Sat	7/13/2024	10:00p	Ernie Theba ethebado	2.18	0 Light
Victory Cor Baseball Tu Sun	7/14/2024	7:48p	Sun	7/14/2024	10:00p	Ernie Theba ethebado	2.2	0 Light
Victory Cor Baseball Tu Mon	7/15/2024	7:47p	Mon	7/15/2024	10:00p	Ernie Theba ethebado	2.22	0 Light
Victory Cor Baseball Tu Tue	7/16/2024	7:47p	Tue	7/16/2024	10:00p	Ernie Theba ethebado	2.22	0 Light
Victory Cor Baseball Tu Wed	7/17/2024	7:46p	Wed	7/17/2024	10:00p	Ernie Theba ethebado	2.23	0 Light
Victory Cor Baseball Tu Thu	7/18/2024	7:45p	Thu	7/18/2024	10:00p	Ernie Theba ethebado	2.25	0 Light
Victory Cor Baseball Tu Fri	7/19/2024	12:28p	Fri	7/19/2024	12:30p	EarlyOn 12: EarlyOff 12 Ernie Theba ethebado	0.03	1 Light
Victory Cor Baseball Tu Fri	7/19/2024	7:45p	Fri	7/19/2024	10:00p	Ernie Theba ethebado	2.25	0 Light
Victory Cor Baseball Tu Sat	7/20/2024	7:44p	Sat	7/20/2024	10:00p	Ernie Theba ethebado	2.27	0 Light
Victory Cor Baseball Tu Sun	7/21/2024	7:43p	Sun	7/21/2024	10:00p	Ernie Theba ethebado	2.28	0 Light
Victory Cor Baseball Tu Mon	7/22/2024	7:42p	Mon	7/22/2024	10:00p	Ernie Theba ethebado	2.3	0 Light
Victory Cor Baseball Tu Tue	7/23/2024	9:02a	Tue	7/23/2024	9:30a	EarlyOn 9:02a Scheduling Ernie Theba ethebado	0.47	0 Light
Victory Cor Baseball Tu Tue	7/23/2024	9:31a	Tue	7/23/2024	9:45a	EarlyOn 9:31a Scheduling Ernie Theba ethebado	0.23	0 Light
Victory Cor Baseball Tu Tue	7/23/2024	7:41p	Tue	7/23/2024	10:00p	Ernie Theba ethebado	2.32	0 Light
Victory Cor Baseball Tu Wed	7/24/2024	7:40p	Wed	7/24/2024	10:00p	Ernie Theba ethebado	2.33	0 Light

Victory Cor Baseball Tu Thu	7/25/2024	7:39p	Thu	7/25/2024	10:00p	Ernie Theba ethebado	2.35	0 Light
Victory Cor Baseball Tu Fri	7/26/2024	7:38p	Fri	7/26/2024	10:00p	Ernie Theba ethebado	2.37	0 Light
Victory Cor Baseball Tu Sat	7/27/2024	7:37p	Sat	7/27/2024	10:00p	Ernie Theba ethebado	2.38	0 Light
Victory Cor Baseball Tu Sun	7/28/2024	7:36p	Sun	7/28/2024	10:00p	Ernie Theba ethebado	2.4	0 Light
Victory Cor Baseball Tu Mon	7/29/2024	7:35p	Mon	7/29/2024	10:00p	Ernie Theba ethebado	2.42	0 Light
Victory Cor Baseball Tu Tue	7/30/2024	7:34p	Tue	7/30/2024	10:00p	Ernie Theba ethebado	2.43	0 Light
Victory Cor Baseball Tu Wed	7/31/2024	7:33p	Wed	7/31/2024	10:00p	Ernie Theba ethebado	2.45	0 Light
Victory Cor Baseball Tu Thu	8/1/2024	7:32p	Thu	8/1/2024	10:00p	Ernie Theba ethebado	2.47	0 Light
Victory Cor Baseball Tu Fri	8/2/2024	7:31p	Fri	8/2/2024	10:00p	Ernie Theba ethebado	2.48	0 Light
Victory Cor Baseball Tu Sat	8/3/2024	7:30p	Sat	8/3/2024	10:00p	Ernie Theba ethebado	2.5	0 Light
Victory Cor Baseball Tu Sun	8/4/2024	7:28p	Sun	8/4/2024	10:00p	Ernie Theba ethebado	2.53	0 Light
Victory Cor Baseball Tu Mon	8/5/2024	7:27p	Mon	8/5/2024	10:00p	Ernie Theba ethebado	2.55	0 Light
Victory Cor Baseball Tu Tue	8/6/2024	7:26p	Tue	8/6/2024	10:00p	Ernie Theba ethebado	2.57	0 Light
Victory Cor Baseball Tu Wed	8/7/2024	7:25p	Wed	8/7/2024	10:00p	Ernie Theba ethebado	2.58	0 Light
Victory Cor Baseball Tu Thu	8/8/2024	7:23p	Thu	8/8/2024	10:00p	Ernie Theba ethebado	2.62	0 Light
Victory Cor Baseball Tu Fri	8/9/2024	5:42p	Fri	8/9/2024	10:00p	EarlyOn 5:42p Originall Ernie Theba ethebado	4.3	0 Light
Victory Cor Baseball Tu Sat	8/10/2024	7:21p	Sat	8/10/2024	10:00p	Ernie Theba ethebado	2.65	0 Light
Victory Cor Baseball Tu Sun	8/11/2024	7:19p	Sun	8/11/2024	10:00p	Ernie Theba ethebado	2.68	0 Light
Victory Cor Baseball Tu Mon	8/12/2024	7:18p	Mon	8/12/2024	10:00p	Ernie Theba ethebado	2.7	0 Light
Victory Cor Baseball Tu Tue	8/13/2024	7:17p	Tue	8/13/2024	10:00p	Ernie Theba ethebado	2.72	0 Light
Victory Cor Baseball Tu Wed	8/14/2024	7:15p	Wed	8/14/2024	10:00p	Ernie Theba ethebado	2.75	0 Light
Victory Cor Baseball Tu Thu	8/15/2024	7:14p	Thu	8/15/2024	10:00p	Ernie Theba ethebado	2.77	0 Light
Victory Cor Baseball Tu Fri	8/16/2024	7:12p	Fri	8/16/2024	10:00p	Ernie Theba ethebado	2.8	0 Light
Victory Cor Baseball Tu Sat	8/17/2024	7:11p	Sat	8/17/2024	10:00p	Ernie Theba ethebado	2.82	0 Light
Victory Cor Baseball Tu Sun	8/18/2024	7:09p	Sun	8/18/2024	10:00p	Ernie Theba ethebado	2.85	0 Light
Victory Cor Baseball Tu Mon	8/19/2024	7:08p	Mon	8/19/2024	10:00p	Ernie Theba ethebado	2.87	0 Light
Victory Cor Baseball Tu Tue	8/20/2024	7:06p	Tue	8/20/2024	10:00p	Ernie Theba ethebado	2.9	0 Light
Victory Cor Baseball Tu Wed	8/21/2024	7:05p	Wed	8/21/2024	10:00p	Ernie Theba ethebado	2.92	0 Light
Victory Cor Baseball Tu Thu	8/22/2024	7:03p	Thu	8/22/2024	10:00p	Ernie Theba ethebado	2.95	0 Light
Victory Cor Baseball Tu Fri	8/23/2024	7:02p	Fri	8/23/2024	10:00p	Ernie Theba ethebado	2.97	0 Light
Victory Cor Baseball Tu Sat	8/24/2024	7:00p	Sat	8/24/2024	10:00p	Ernie Theba ethebado	3	0 Light
Victory Cor Baseball Tu Sun	8/25/2024	6:58p	Sun	8/25/2024	10:00p	Ernie Theba ethebado	3.03	0 Light
Victory Cor Baseball Tu Mon	8/26/2024	6:57p	Mon	8/26/2024	10:00p	Ernie Theba ethebado	3.05	0 Light
Victory Cor Baseball Tu Tue	8/27/2024	6:55p	Tue	8/27/2024	10:00p	Ernie Theba ethebado	3.08	0 Light
Victory Cor Baseball Tu Wed	8/28/2024	6:54p	Wed	8/28/2024	10:00p	Ernie Theba ethebado	3.1	0 Light
Victory Cor Baseball Tu Thu	8/29/2024	6:52p	Thu	8/29/2024	10:00p	Ernie Theba ethebado	3.13	0 Light
Victory Cor Baseball Tu Fri	8/30/2024	6:50p	Fri	8/30/2024	10:00p	Ernie Theba ethebado	3.17	0 Light
Victory Cor Baseball Tu Sat	8/31/2024	6:49p	Sat	8/31/2024	10:00p	Ernie Theba ethebado	3.18	0 Light
Victory Cor Baseball Tu Sun	9/1/2024	6:47p	Sun	9/1/2024	10:00p	Ernie Theba ethebado	3.22	0 Light
Victory Cor Baseball Tu Tue	9/3/2024	6:44p	Tue	9/3/2024	10:00p	Ernie Theba ethebado	3.27	0 Light
Victory Cor Baseball Tu Wed	9/4/2024	6:42p	Wed	9/4/2024	10:00p	Ernie Theba ethebado	3.3	0 Light
Victory Cor Baseball Tu Thu	9/5/2024	6:40p	Thu	9/5/2024	10:00p	Ernie Theba ethebado	3.33	0 Light
Victory Cor Baseball Tu Fri	9/6/2024	6:38p	Fri	9/6/2024	10:00p	Ernie Theba ethebado	3.37	0 Light
Victory Cor Baseball Tu Sat	9/7/2024	6:37p	Sat	9/7/2024	10:00p	Ernie Theba ethebado	3.38	0 Light

Victory Cor Baseball Tu Sun	9/8/2024	6:35p	Sun	9/8/2024	10:00p	Ernie Theba ethebado	3.42	0 Light
Victory Cor Baseball Tu Mon	9/9/2024	6:33p	Mon	9/9/2024	10:00p	Ernie Theba ethebado	3.45	0 Light
Victory Cor Baseball Tu Tue	9/10/2024	6:32p	Tue	9/10/2024	10:00p	Ernie Theba ethebado	3.47	0 Light
Victory Cor Baseball Tu Wed	9/11/2024	6:30p	Wed	9/11/2024	10:00p	Ernie Theba ethebado	3.5	0 Light
Victory Cor Baseball Tu Thu	9/12/2024	6:28p	Thu	9/12/2024	10:00p	Ernie Theba ethebado	3.53	0 Light
Victory Cor Baseball Tu Fri	9/13/2024	6:26p	Fri	9/13/2024	10:00p	Ernie Theba ethebado	3.57	0 Light
Victory Cor Baseball Tu Sat	9/14/2024	6:25p	Sat	9/14/2024	10:00p	Ernie Theba ethebado	3.58	0 Light
Victory Cor Baseball Tu Sun	9/15/2024	6:23p	Sun	9/15/2024	10:00p	Ernie Theba ethebado	3.62	0 Light
Victory Cor Baseball Tu Mon	9/16/2024	6:06p	Mon	9/16/2024	10:00p	EarlyOn 6:06p Originall Ernie Theba ethebado	3.9	0 Light
Victory Cor Baseball Tu Tue	9/17/2024	6:19p	Tue	9/17/2024	10:00p	Ernie Theba ethebado	3.68	0 Light
Victory Cor Baseball Tu Wed	9/18/2024	6:18p	Wed	9/18/2024	10:00p	Ernie Theba ethebado	3.7	0 Light
Victory Cor Baseball Tu Thu	9/19/2024	6:16p	Thu	9/19/2024	10:00p	Ernie Theba ethebado	3.73	0 Light
Victory Cor Baseball Tu Fri	9/20/2024	5:47p	Fri	9/20/2024	10:00p	EarlyOn 5:47p Originall Ernie Theba ethebado	4.22	0 Light
Victory Cor Baseball Tu Sat	9/21/2024	6:12p	Sat	9/21/2024	10:00p	Ernie Theba ethebado	3.8	0 Light
Victory Cor Baseball Tu Sun	9/22/2024	6:11p	Sun	9/22/2024	10:00p	Ernie Theba ethebado	3.82	0 Light
Victory Cor Baseball Tu Mon	9/23/2024	6:09p	Mon	9/23/2024	10:00p	Ernie Theba ethebado	3.85	0 Light
Victory Cor Baseball Tu Tue	9/24/2024	6:07p	Tue	9/24/2024	10:00p	Ernie Theba ethebado	3.88	0 Light
Victory Cor Baseball Tu Wed	9/25/2024	6:05p	Wed	9/25/2024	10:00p	Ernie Theba ethebado	3.92	0 Light
Victory Cor Baseball Tu Thu	9/26/2024	6:04p	Thu	9/26/2024	10:00p	Ernie Theba ethebado	3.93	0 Light
Victory Cor Baseball Tu Fri	9/27/2024	6:02p	Fri	9/27/2024	10:00p	Ernie Theba ethebado	3.97	0 Light
Victory Cor Baseball Tu Sat	9/28/2024	6:00p	Sat	9/28/2024	10:00p	Ernie Theba ethebado	4	0 Light
Victory Cor Baseball Tu Sun	9/29/2024	5:58p	Sun	9/29/2024	10:00p	Ernie Theba ethebado	4.03	0 Light
Victory Cor Baseball Tu Mon	9/30/2024	5:33p	Mon	9/30/2024	10:00p	EarlyOn 5:33p Originall Ernie Theba ethebado	4.45	0 Light
Victory Cor Baseball Tu Tue	10/1/2024	5:55p	Tue	10/1/2024	10:00p	Ernie Theba ethebado	4.08	0 Light
Victory Cor Baseball Tu Wed	10/2/2024	5:26p	Wed	10/2/2024	10:00p	EarlyOn 5:26p Originall Ernie Theba ethebado	4.57	0 Light
Victory Cor Baseball Tu Thu	10/3/2024	5:51p	Thu	10/3/2024	10:00p	Ernie Theba ethebado	4.15	0 Light
Victory Cor Baseball Tu Fri	10/4/2024	5:50p	Fri	10/4/2024	10:00p	Ernie Theba ethebado	4.17	0 Light
Victory Cor Baseball Tu Sat	10/5/2024	5:48p	Sat	10/5/2024	10:00p	Ernie Theba ethebado	4.2	0 Light
Victory Cor Baseball Tu Sun	10/6/2024	5:46p	Sun	10/6/2024	10:00p	Ernie Theba ethebado	4.23	0 Light
Victory Cor Baseball Tu Mon	10/7/2024	5:39p	Mon	10/7/2024	10:00p	EarlyOn 5:39p Originall Ernie Theba ethebado	4.35	0 Light
Victory Cor Baseball Tu Tue	10/8/2024	5:43p	Tue	10/8/2024	10:00p	Ernie Theba ethebado	4.28	0 Light
Victory Cor Baseball Tu Wed	10/9/2024	5:41p	Wed	10/9/2024	10:00p	Ernie Theba ethebado	4.32	0 Light
Victory Cor Baseball Tu Thu	10/10/2024	5:40p	Thu	10/10/2024	10:00p	Ernie Theba ethebado	4.33	0 Light
Victory Cor Baseball Tu Fri	10/11/2024	5:38p	Fri	10/11/2024	10:00p	Ernie Theba ethebado	4.37	0 Light
Victory Cor Baseball Tu Sat	10/12/2024	5:36p	Sat	10/12/2024	10:00p	Ernie Theba ethebado	4.4	0 Light
Victory Cor Baseball Tu Sun	10/13/2024	5:35p	Sun	10/13/2024	10:00p	Ernie Theba ethebado	4.42	0 Light
Victory Cor Baseball Tu Mon	10/14/2024	5:33p	Mon	10/14/2024	10:00p	Ernie Theba ethebado	4.45	0 Light
Victory Cor Baseball Tu Tue	10/15/2024	5:32p	Tue	10/15/2024	10:00p	Ernie Theba ethebado	4.47	0 Light
Victory Cor Baseball Tu Wed	10/16/2024	4:55p	Wed	10/16/2024	10:00p	EarlyOn 4:55p Originall Ernie Theba ethebado	5.08	0 Light
Victory Cor Baseball Tu Thu	10/17/2024	5:29p	Thu	10/17/2024	10:00p	Ernie Theba ethebado	4.52	0 Light
Victory Cor Baseball Tu Fri	10/18/2024	5:22p	Fri	10/18/2024	10:00p	EarlyOn 5:22p Originall Ernie Theba ethebado	4.63	0 Light
Victory Cor Baseball Tu Sat	10/19/2024	5:25p	Sat	10/19/2024	10:00p	Ernie Theba ethebado	4.58	0 Light
Victory Cor Baseball Tu Sun	10/20/2024	5:24p	Sun	10/20/2024	10:00p	Ernie Theba ethebado	4.6	0 Light
Victory Cor Baseball Tu Mon	10/21/2024	5:22p	Mon	10/21/2024	10:00p	Ernie Theba ethebado	4.63	0 Light

Victory Cor Baseball Tu Tue	10/22/2024	5:21p	Tue	10/22/2024	10:00p	Ernie Theba ethebado	4.65	0	Light
Victory Cor Baseball Tu Wed	10/23/2024	5:20p	Wed	10/23/2024	10:00p	Ernie Theba ethebado	4.67	0	Light
Victory Cor Baseball Tu Thu	10/24/2024	5:18p	Thu	10/24/2024	10:00p	Ernie Theba ethebado	4.7	0	Light
Victory Cor Baseball Tu Fri	10/25/2024	5:17p	Fri	10/25/2024	10:00p	Ernie Theba ethebado	4.72	0	Light
Victory Cor Baseball Tu Sat	10/26/2024	5:15p	Sat	10/26/2024	10:00p	Ernie Theba ethebado	4.75	0	Light
Victory Cor Baseball Tu Sun	10/27/2024	5:14p	Sun	10/27/2024	10:00p	Ernie Theba ethebado	4.77	0	Light
Victory Cor Baseball Tu Mon	10/28/2024	5:13p	Mon	10/28/2024	10:00p	Ernie Theba ethebado	4.78	0	Light
Victory Cor Baseball Tu Tue	10/29/2024	5:11p	Tue	10/29/2024	10:00p	Ernie Theba ethebado	4.82	0	Light
Victory Cor Baseball Tu Wed	10/30/2024	5:10p	Wed	10/30/2024	10:00p	Ernie Theba ethebado	4.83	0	Light
Victory Cor Baseball Tu Thu	10/31/2024	5:09p	Thu	10/31/2024	10:00p	Ernie Theba ethebado	4.85	0	Light
Victory Cor Baseball Tu Fri	11/1/2024	5:07p	Fri	11/1/2024	10:00p	Ernie Theba ethebado	4.88	0	Light
Victory Cor Baseball Tu Sat	11/2/2024	5:06p	Sat	11/2/2024	10:00p	Ernie Theba ethebado	4.9	0	Light
Victory Cor Baseball Tu Sun	11/3/2024	4:05p	Sun	11/3/2024	10:00p	Ernie Theba ethebado	5.92	0	Light
Victory Cor Baseball Tu Mon	11/4/2024	4:04p	Mon	11/4/2024	10:00p	Ernie Theba ethebado	5.93	0	Light
Victory Cor Baseball Tu Tue	11/5/2024	4:02p	Tue	11/5/2024	10:00p	Ernie Theba ethebado	5.97	0	Light
Victory Cor Baseball Tu Wed	11/6/2024	4:01p	Wed	11/6/2024	10:00p	Ernie Theba ethebado	5.98	0	Light
Victory Cor Baseball Tu Thu	11/7/2024	4:00p	Thu	11/7/2024	10:00p	Ernie Theba ethebado	6	0	Light
Victory Cor Baseball Tu Fri	11/8/2024	3:59p	Fri	11/8/2024	10:00p	Ernie Theba ethebado	6.02	0	Light
Victory Cor Baseball Tu Sat	11/9/2024	3:58p	Sat	11/9/2024	10:00p	Ernie Theba ethebado	6.03	0	Light
Victory Cor Baseball Tu Sun	11/10/2024	3:57p	Sun	11/10/2024	10:00p	Ernie Theba ethebado	6.05	0	Light
Victory Cor Baseball Tu Mon	11/11/2024	3:56p	Mon	11/11/2024	10:00p	Ernie Theba ethebado	6.07	0	Light
Victory Cor Baseball Tu Tue	11/12/2024	3:55p	Tue	11/12/2024	10:00p	Ernie Theba ethebado	6.08	0	Light
Victory Cor Baseball Tu Wed	11/13/2024	3:54p	Wed	11/13/2024	10:00p	Ernie Theba ethebado	6.1	0	Light
Victory Cor Baseball Tu Thu	11/14/2024	3:53p	Thu	11/14/2024	10:00p	Ernie Theba ethebado	6.12	0	Light
Victory Cor Baseball Tu Fri	11/15/2024	3:52p	Fri	11/15/2024	10:00p	Ernie Theba ethebado	6.13	0	Light
Victory Cor Baseball Tu Sat	11/16/2024	3:51p	Sat	11/16/2024	10:00p	Ernie Theba ethebado	6.15	0	Light
Victory Cor Baseball Tu Sun	11/17/2024	3:51p	Sun	11/17/2024	10:00p	Ernie Theba ethebado	6.15	0	Light
Victory Cor Baseball Tu Mon	11/18/2024	3:50p	Mon	11/18/2024	10:00p	Ernie Theba ethebado	6.17	0	Light
Victory Cor Baseball Tu Tue	11/19/2024	3:49p	Tue	11/19/2024	10:00p	Ernie Theba ethebado	6.18	0	Light
Victory Cor Baseball Tu Wed	11/20/2024	3:48p	Wed	11/20/2024	10:00p	Ernie Theba ethebado	6.2	0	Light
Victory Cor Baseball Tu Thu	11/21/2024	3:48p	Thu	11/21/2024	10:00p	Ernie Theba ethebado	6.2	0	Light
Victory Cor Baseball Tu Fri	11/22/2024	3:47p	Fri	11/22/2024	10:00p	Ernie Theba ethebado	6.22	0	Light
Victory Cor Baseball Tu Sat	11/23/2024	3:46p	Sat	11/23/2024	10:00p	Ernie Theba ethebado	6.23	0	Light
Victory Cor Baseball Tu Sun	11/24/2024	3:46p	Sun	11/24/2024	10:00p	Ernie Theba ethebado	6.23	0	Light
Victory Cor Baseball Tu Mon	11/25/2024	3:45p	Mon	11/25/2024	10:00p	Ernie Theba ethebado	6.25	0	Light
Victory Cor Baseball Tu Tue	11/26/2024	3:45p	Tue	11/26/2024	10:00p	Ernie Theba ethebado	6.25	0	Light
Victory Cor Baseball Tu Wed	11/27/2024	3:44p	Wed	11/27/2024	10:00p	Ernie Theba ethebado	6.27	0	Light
Victory Cor Baseball Tu Thu	11/28/2024	3:44p	Thu	11/28/2024	10:00p	Ernie Theba ethebado	6.27	0	Light
Victory Cor Baseball Tu Fri	11/29/2024	3:44p	Fri	11/29/2024	10:00p	Ernie Theba ethebado	6.27	0	Light
Victory Cor Baseball Tu Sat	11/30/2024	3:43p	Sat	11/30/2024	10:00p	Ernie Theba ethebado	6.28	0	Light
Victory Cor Baseball Tu Tue	12/10/2024	6:42p	Tue	12/10/2024	10:15p	EarlyOn 6:42p Scheduling Ernie Theba ethebado	3.55	0	Light
Victory Cor Baseball Tu Tue	2/18/2025	6:21p	Tue	2/18/2025	6:27p	EarlyOn 6:2 EarlyOff 6:2 Ernie Theba ethebado	0.1	0.05	Light
Victory Cor Basketball i Sun	12/31/2023	3:51p	Sun	12/31/2023	7:00p	Peter Centric pcentola	3.15	0	Light
Victory Cor Basketball i Mon	1/1/2024	3:52p	Mon	1/1/2024	7:00p	Peter Centric pcentola	3.13	0	Light

Victory Cor Basketball	Tue	1/2/2024	3:53p	Tue	1/2/2024	7:00p	Peter Cent	3.12	0	Light
Victory Cor Basketball	Wed	1/3/2024	3:54p	Wed	1/3/2024	7:00p	Peter Cent	3.1	0	Light
Victory Cor Basketball	Thu	1/4/2024	3:55p	Thu	1/4/2024	7:00p	Peter Cent	3.08	0	Light
Victory Cor Basketball	Fri	1/5/2024	3:56p	Fri	1/5/2024	7:00p	Peter Cent	3.07	0	Light
Victory Cor Basketball	Sat	1/6/2024	3:57p	Sat	1/6/2024	7:00p	Peter Cent	3.05	0	Light
Victory Cor Basketball	Wed	1/10/2024	4:01p	Wed	1/10/2024	7:00p	Peter Cent	2.98	0	Light
Victory Cor Basketball	Thu	1/11/2024	4:02p	Thu	1/11/2024	7:00p	Peter Cent	2.97	0	Light
Victory Cor Basketball	Fri	1/12/2024	4:03p	Fri	1/12/2024	7:00p	Peter Cent	2.95	0	Light
Victory Cor Basketball	Sat	1/13/2024	4:04p	Sat	1/13/2024	7:00p	Peter Cent	2.93	0	Light
Victory Cor Basketball	Sun	1/14/2024	4:05p	Sun	1/14/2024	4:57p	EarlyOff 4:5	0.87	2.05	Light
Victory Cor Basketball	Mon	1/15/2024	4:06p	Mon	1/15/2024	6:00p	Peter Cent	1.9	0	Light
Victory Cor Basketball	Thu	1/18/2024	4:10p	Thu	1/18/2024	4:15p	EarlyOff 4:1	0.08	2.75	Light
Victory Cor Basketball	Mon	1/29/2024	4:23p	Mon	1/29/2024	7:00p	Peter Cent	2.62	0	Light
Victory Cor Basketball	Tue	1/30/2024	4:25p	Tue	1/30/2024	7:00p	Peter Cent	2.58	0	Light
Victory Cor Basketball	Wed	1/31/2024	4:26p	Wed	1/31/2024	7:00p	Peter Cent	2.57	0	Light
Victory Cor Basketball	Mon	2/5/2024	6:00p	Mon	2/5/2024	7:00p	Peter Cent	1	0	Light
Victory Cor Basketball	Tue	2/6/2024	4:34p	Tue	2/6/2024	7:00p	Peter Cent	2.43	0	Light
Victory Cor Basketball	Wed	2/7/2024	4:35p	Wed	2/7/2024	7:00p	Peter Cent	2.42	0	Light
Victory Cor Basketball	Thu	2/8/2024	4:36p	Thu	2/8/2024	7:00p	Peter Cent	2.4	0	Light
Victory Cor Basketball	Fri	2/9/2024	4:38p	Fri	2/9/2024	7:00p	Peter Cent	2.37	0	Light
Victory Cor Basketball	Sat	2/10/2024	4:39p	Sat	2/10/2024	7:00p	Peter Cent	2.35	0	Light
Victory Cor Basketball	Sun	2/11/2024	4:40p	Sun	2/11/2024	7:00p	Peter Cent	2.33	0	Light
Victory Cor Basketball	Mon	2/12/2024	4:41p	Mon	2/12/2024	7:00p	Peter Cent	2.32	0	Light
Victory Cor Basketball	Wed	2/14/2024	4:44p	Wed	2/14/2024	7:00p	Peter Cent	2.27	0	Light
Victory Cor Basketball	Thu	2/15/2024	4:45p	Thu	2/15/2024	7:00p	Peter Cent	2.25	0	Light
Victory Cor Basketball	Fri	2/16/2024	4:47p	Fri	2/16/2024	7:00p	Peter Cent	2.22	0	Light
Victory Cor Basketball	Sat	2/17/2024	4:48p	Sat	2/17/2024	7:00p	Peter Cent	2.2	0	Light
Victory Cor Basketball	Sun	2/18/2024	4:49p	Sun	2/18/2024	7:00p	Peter Cent	2.18	0	Light
Victory Cor Basketball	Mon	2/19/2024	4:50p	Mon	2/19/2024	7:00p	Peter Cent	2.17	0	Light
Victory Cor Basketball	Tue	2/20/2024	4:52p	Tue	2/20/2024	7:00p	Peter Cent	2.13	0	Light
Victory Cor Basketball	Wed	2/21/2024	4:53p	Wed	2/21/2024	7:00p	Peter Cent	2.12	0	Light
Victory Cor Basketball	Thu	2/22/2024	4:54p	Thu	2/22/2024	7:00p	Peter Cent	2.1	0	Light
Victory Cor Basketball	Fri	2/23/2024	4:55p	Fri	2/23/2024	7:00p	Peter Cent	2.08	0	Light
Victory Cor Basketball	Sat	2/24/2024	4:57p	Sat	2/24/2024	7:00p	Peter Cent	2.05	0	Light
Victory Cor Basketball	Sun	2/25/2024	4:58p	Sun	2/25/2024	7:00p	Peter Cent	2.03	0	Light
Victory Cor Basketball	Mon	2/26/2024	4:59p	Mon	2/26/2024	7:00p	Peter Cent	2.02	0	Light
Victory Cor Basketball	Tue	2/27/2024	5:00p	Tue	2/27/2024	7:00p	Peter Cent	2	0	Light
Victory Cor Basketball	Wed	2/28/2024	5:01p	Wed	2/28/2024	7:00p	Peter Cent	1.98	0	Light
Victory Cor Basketball	Thu	2/29/2024	5:03p	Thu	2/29/2024	7:00p	Peter Cent	1.95	0	Light
Victory Cor Basketball	Sun	3/3/2024	5:06p	Sun	3/3/2024	7:30p	Peter Cent	2.4	0	Light
Victory Cor Basketball	Mon	3/4/2024	5:07p	Mon	3/4/2024	7:30p	Peter Cent	2.38	0	Light
Victory Cor Basketball	Tue	3/5/2024	5:09p	Tue	3/5/2024	5:23p	EarlyOff 5:2	0.23	2.12	Light
Victory Cor Basketball	Thu	3/7/2024	5:11p	Thu	3/7/2024	7:30p	Peter Cent	2.32	0	Light
Victory Cor Basketball	Fri	3/8/2024	5:12p	Fri	3/8/2024	7:30p	Peter Cent	2.3	0	Light

Victory Cor Basketball : Sat	3/9/2024	5:13p	Sat	3/9/2024	7:30p	Peter Centc pcentola	2.28	0	Light
Victory Cor Basketball : Sun	3/10/2024	6:14p	Sun	3/10/2024	7:30p	Peter Centc pcentola	1.27	0	Light
Victory Cor Basketball : Mon	3/11/2024	6:16p	Mon	3/11/2024	7:30p	Peter Centc pcentola	1.23	0	Light
Victory Cor Basketball : Tue	3/12/2024	6:17p	Tue	3/12/2024	7:30p	Peter Centc pcentola	1.22	0	Light
Victory Cor Basketball : Wed	3/13/2024	6:18p	Wed	3/13/2024	7:30p	Peter Centc pcentola	1.2	0	Light
Victory Cor Basketball : Thu	3/14/2024	6:19p	Thu	3/14/2024	7:30p	Peter Centc pcentola	1.18	0	Light
Victory Cor Basketball : Fri	3/15/2024	6:20p	Fri	3/15/2024	7:30p	Peter Centc pcentola	1.17	0	Light
Victory Cor Basketball : Sat	3/16/2024	6:21p	Sat	3/16/2024	7:30p	Peter Centc pcentola	1.15	0	Light
Victory Cor Basketball : Sun	3/17/2024	6:22p	Sun	3/17/2024	9:00p	Peter Centc pcentola	2.63	0	Light
Victory Cor Basketball : Mon	3/18/2024	6:24p	Mon	3/18/2024	7:30p	Peter Centc pcentola	1.1	0	Light
Victory Cor Basketball : Tue	3/19/2024	6:25p	Tue	3/19/2024	7:30p	Peter Centc pcentola	1.08	0	Light
Victory Cor Basketball : Wed	3/20/2024	6:26p	Wed	3/20/2024	7:30p	Peter Centc pcentola	1.07	0	Light
Victory Cor Basketball : Thu	3/21/2024	6:27p	Thu	3/21/2024	7:30p	Peter Centc pcentola	1.05	0	Light
Victory Cor Basketball : Fri	3/22/2024	6:28p	Fri	3/22/2024	7:30p	Peter Centc pcentola	1.03	0	Light
Victory Cor Basketball : Sat	3/23/2024	6:29p	Sat	3/23/2024	7:30p	Peter Centc pcentola	1.02	0	Light
Victory Cor Basketball : Sun	3/24/2024	6:30p	Sun	3/24/2024	7:30p	Peter Centc pcentola	1	0	Light
Victory Cor Basketball : Mon	3/25/2024	6:31p	Mon	3/25/2024	7:30p	Peter Centc pcentola	0.98	0	Light
Victory Cor Basketball : Tue	3/26/2024	6:33p	Tue	3/26/2024	7:30p	Peter Centc pcentola	0.95	0	Light
Victory Cor Basketball : Wed	3/27/2024	6:34p	Wed	3/27/2024	7:30p	Peter Centc pcentola	0.93	0	Light
Victory Cor Basketball : Thu	3/28/2024	6:35p	Thu	3/28/2024	7:30p	Peter Centc pcentola	0.92	0	Light
Victory Cor Basketball : Fri	3/29/2024	6:36p	Fri	3/29/2024	7:30p	Peter Centc pcentola	0.9	0	Light
Victory Cor Basketball : Sat	3/30/2024	6:37p	Sat	3/30/2024	7:30p	Peter Centc pcentola	0.88	0	Light
Victory Cor Basketball : Sun	3/31/2024	6:38p	Sun	3/31/2024	7:30p	Peter Centc pcentola	0.87	0	Light
Victory Cor Basketball : Mon	4/1/2024	6:39p	Mon	4/1/2024	9:22p	EarlyOff 9:2 Ernie Theba ethebado	2.72	0.13	Light
Victory Cor Basketball : Tue	4/2/2024	6:40p	Tue	4/2/2024	9:30p	Ernie Theba ethebado	2.83	0	Light
Victory Cor Basketball : Wed	4/3/2024	6:41p	Wed	4/3/2024	7:42p	EarlyOff 7:4 Ernie Theba ethebado	1.02	1.8	Light
Victory Cor Basketball : Thu	4/4/2024	6:43p	Thu	4/4/2024	7:59p	EarlyOff 7:5 Ernie Theba ethebado	1.27	1.52	Light
Victory Cor Basketball : Fri	4/5/2024	6:44p	Fri	4/5/2024	9:30p	Ernie Theba ethebado	2.77	0	Light
Victory Cor Basketball : Sat	4/6/2024	6:45p	Sat	4/6/2024	9:30p	Ernie Theba ethebado	2.75	0	Light
Victory Cor Basketball : Sun	4/7/2024	6:46p	Sun	4/7/2024	9:30p	Ernie Theba ethebado	2.73	0	Light
Victory Cor Basketball : Mon	4/8/2024	6:47p	Mon	4/8/2024	9:30p	Ernie Theba ethebado	2.72	0	Light
Victory Cor Basketball : Tue	4/9/2024	6:48p	Tue	4/9/2024	9:30p	Ernie Theba ethebado	2.7	0	Light
Victory Cor Basketball : Wed	4/10/2024	6:49p	Wed	4/10/2024	9:30p	Ernie Theba ethebado	2.68	0	Light
Victory Cor Basketball : Thu	4/11/2024	6:50p	Thu	4/11/2024	9:30p	Ernie Theba ethebado	2.67	0	Light
Victory Cor Basketball : Fri	4/12/2024	6:51p	Fri	4/12/2024	9:30p	Ernie Theba ethebado	2.65	0	Light
Victory Cor Basketball : Sat	4/13/2024	6:53p	Sat	4/13/2024	9:30p	Ernie Theba ethebado	2.62	0	Light
Victory Cor Basketball : Sun	4/14/2024	6:54p	Sun	4/14/2024	9:30p	Ernie Theba ethebado	2.6	0	Light
Victory Cor Basketball : Mon	4/15/2024	6:55p	Mon	4/15/2024	9:30p	Ernie Theba ethebado	2.58	0	Light
Victory Cor Basketball : Tue	4/16/2024	6:56p	Tue	4/16/2024	9:30p	Ernie Theba ethebado	2.57	0	Light
Victory Cor Basketball : Wed	4/17/2024	6:57p	Wed	4/17/2024	9:30p	Ernie Theba ethebado	2.55	0	Light
Victory Cor Basketball : Thu	4/18/2024	6:58p	Thu	4/18/2024	9:30p	Ernie Theba ethebado	2.53	0	Light
Victory Cor Basketball : Fri	4/19/2024	6:59p	Fri	4/19/2024	9:30p	Ernie Theba ethebado	2.52	0	Light
Victory Cor Basketball : Sat	4/20/2024	7:00p	Sat	4/20/2024	9:30p	Ernie Theba ethebado	2.5	0	Light
Victory Cor Basketball : Sun	4/21/2024	7:01p	Sun	4/21/2024	9:30p	Ernie Theba ethebado	2.48	0	Light

Victory Cor Basketball : Mon	4/22/2024	7:03p	Mon	4/22/2024	9:30p	Ernie Theba ethebado	2.45	0 Light
Victory Cor Basketball : Tue	4/23/2024	7:04p	Tue	4/23/2024	9:30p	Ernie Theba ethebado	2.43	0 Light
Victory Cor Basketball : Wed	4/24/2024	7:05p	Wed	4/24/2024	9:30p	Ernie Theba ethebado	2.42	0 Light
Victory Cor Basketball : Thu	4/25/2024	7:06p	Thu	4/25/2024	9:30p	Ernie Theba ethebado	2.4	0 Light
Victory Cor Basketball : Fri	4/26/2024	7:07p	Fri	4/26/2024	9:30p	Ernie Theba ethebado	2.38	0 Light
Victory Cor Basketball : Sat	4/27/2024	7:08p	Sat	4/27/2024	9:30p	Ernie Theba ethebado	2.37	0 Light
Victory Cor Basketball : Sun	4/28/2024	7:09p	Sun	4/28/2024	9:30p	Ernie Theba ethebado	2.35	0 Light
Victory Cor Basketball : Mon	4/29/2024	7:10p	Mon	4/29/2024	9:30p	Ernie Theba ethebado	2.33	0 Light
Victory Cor Basketball : Tue	4/30/2024	7:11p	Tue	4/30/2024	9:30p	Ernie Theba ethebado	2.32	0 Light
Victory Cor Basketball : Wed	5/1/2024	7:12p	Wed	5/1/2024	9:30p	Ernie Theba ethebado	2.3	0 Light
Victory Cor Basketball : Thu	5/2/2024	7:14p	Thu	5/2/2024	9:30p	Ernie Theba ethebado	2.27	0 Light
Victory Cor Basketball : Fri	5/3/2024	7:15p	Fri	5/3/2024	9:30p	Ernie Theba ethebado	2.25	0 Light
Victory Cor Basketball : Sat	5/4/2024	7:16p	Sat	5/4/2024	9:30p	Ernie Theba ethebado	2.23	0 Light
Victory Cor Basketball : Sun	5/5/2024	7:17p	Sun	5/5/2024	9:30p	Ernie Theba ethebado	2.22	0 Light
Victory Cor Basketball : Mon	5/6/2024	7:18p	Mon	5/6/2024	9:30p	Ernie Theba ethebado	2.2	0 Light
Victory Cor Basketball : Tue	5/7/2024	7:19p	Tue	5/7/2024	9:30p	Ernie Theba ethebado	2.18	0 Light
Victory Cor Basketball : Wed	5/8/2024	7:20p	Wed	5/8/2024	9:30p	Ernie Theba ethebado	2.17	0 Light
Victory Cor Basketball : Thu	5/9/2024	7:21p	Thu	5/9/2024	9:30p	Ernie Theba ethebado	2.15	0 Light
Victory Cor Basketball : Fri	5/10/2024	7:22p	Fri	5/10/2024	9:30p	Ernie Theba ethebado	2.13	0 Light
Victory Cor Basketball : Sat	5/11/2024	7:23p	Sat	5/11/2024	9:30p	Ernie Theba ethebado	2.12	0 Light
Victory Cor Basketball : Sun	5/12/2024	7:24p	Sun	5/12/2024	9:30p	Ernie Theba ethebado	2.1	0 Light
Victory Cor Basketball : Mon	5/13/2024	7:25p	Mon	5/13/2024	9:30p	Ernie Theba ethebado	2.08	0 Light
Victory Cor Basketball : Tue	5/14/2024	7:26p	Tue	5/14/2024	9:30p	Ernie Theba ethebado	2.07	0 Light
Victory Cor Basketball : Wed	5/15/2024	7:27p	Wed	5/15/2024	9:30p	Ernie Theba ethebado	2.05	0 Light
Victory Cor Basketball : Thu	5/16/2024	7:28p	Thu	5/16/2024	9:30p	Ernie Theba ethebado	2.03	0 Light
Victory Cor Basketball : Fri	5/17/2024	7:29p	Fri	5/17/2024	9:30p	Ernie Theba ethebado	2.02	0 Light
Victory Cor Basketball : Sat	5/18/2024	7:30p	Sat	5/18/2024	9:30p	Ernie Theba ethebado	2	0 Light
Victory Cor Basketball : Sun	5/19/2024	7:31p	Sun	5/19/2024	9:30p	Ernie Theba ethebado	1.98	0 Light
Victory Cor Basketball : Mon	5/20/2024	7:32p	Mon	5/20/2024	9:30p	Ernie Theba ethebado	1.97	0 Light
Victory Cor Basketball : Tue	5/21/2024	7:33p	Tue	5/21/2024	9:30p	Ernie Theba ethebado	1.95	0 Light
Victory Cor Basketball : Wed	5/22/2024	7:34p	Wed	5/22/2024	9:30p	Ernie Theba ethebado	1.93	0 Light
Victory Cor Basketball : Thu	5/23/2024	7:35p	Thu	5/23/2024	9:30p	Ernie Theba ethebado	1.92	0 Light
Victory Cor Basketball : Fri	5/24/2024	7:36p	Fri	5/24/2024	9:30p	Ernie Theba ethebado	1.9	0 Light
Victory Cor Basketball : Sat	5/25/2024	7:37p	Sat	5/25/2024	9:30p	Ernie Theba ethebado	1.88	0 Light
Victory Cor Basketball : Sun	5/26/2024	7:38p	Sun	5/26/2024	9:30p	Ernie Theba ethebado	1.87	0 Light
Victory Cor Basketball : Mon	5/27/2024	7:39p	Mon	5/27/2024	9:30p	Ernie Theba ethebado	1.85	0 Light
Victory Cor Basketball : Tue	5/28/2024	7:40p	Tue	5/28/2024	9:30p	Ernie Theba ethebado	1.83	0 Light
Victory Cor Basketball : Wed	5/29/2024	7:40p	Wed	5/29/2024	9:30p	Ernie Theba ethebado	1.83	0 Light
Victory Cor Basketball : Thu	5/30/2024	7:41p	Thu	5/30/2024	9:30p	Ernie Theba ethebado	1.82	0 Light
Victory Cor Basketball : Fri	5/31/2024	7:42p	Fri	5/31/2024	9:30p	Ernie Theba ethebado	1.8	0 Light
Victory Cor Basketball : Sat	6/1/2024	7:43p	Sat	6/1/2024	9:30p	Ernie Theba ethebado	1.78	0 Light
Victory Cor Basketball : Sun	6/2/2024	7:43p	Sun	6/2/2024	9:30p	Ernie Theba ethebado	1.78	0 Light
Victory Cor Basketball : Mon	6/3/2024	7:44p	Mon	6/3/2024	9:30p	Ernie Theba ethebado	1.77	0 Light
Victory Cor Basketball : Tue	6/4/2024	7:45p	Tue	6/4/2024	10:00p	Ernie Theba ethebado	2.25	0 Light

Victory Cor Basketball : Wed	6/5/2024 7:46p	Wed	6/5/2024 10:00p	Ernie Theba ethebado	2.23	0 Light
Victory Cor Basketball : Thu	6/6/2024 7:46p	Thu	6/6/2024 10:00p	Ernie Theba ethebado	2.23	0 Light
Victory Cor Basketball : Fri	6/7/2024 7:47p	Fri	6/7/2024 10:00p	Ernie Theba ethebado	2.22	0 Light
Victory Cor Basketball : Sat	6/8/2024 7:47p	Sat	6/8/2024 10:00p	Ernie Theba ethebado	2.22	0 Light
Victory Cor Basketball : Sun	6/9/2024 7:48p	Sun	6/9/2024 10:00p	Ernie Theba ethebado	2.2	0 Light
Victory Cor Basketball : Mon	6/10/2024 7:49p	Mon	6/10/2024 10:00p	Ernie Theba ethebado	2.18	0 Light
Victory Cor Basketball : Tue	6/11/2024 7:49p	Tue	6/11/2024 10:00p	Ernie Theba ethebado	2.18	0 Light
Victory Cor Basketball : Wed	6/12/2024 7:50p	Wed	6/12/2024 10:00p	Ernie Theba ethebado	2.17	0 Light
Victory Cor Basketball : Thu	6/13/2024 7:50p	Thu	6/13/2024 10:00p	Ernie Theba ethebado	2.17	0 Light
Victory Cor Basketball : Fri	6/14/2024 7:50p	Fri	6/14/2024 10:00p	Ernie Theba ethebado	2.17	0 Light
Victory Cor Basketball : Sat	6/15/2024 7:51p	Sat	6/15/2024 10:00p	Ernie Theba ethebado	2.15	0 Light
Victory Cor Basketball : Sun	6/16/2024 7:51p	Sun	6/16/2024 10:00p	Ernie Theba ethebado	2.15	0 Light
Victory Cor Basketball : Mon	6/17/2024 7:52p	Mon	6/17/2024 10:00p	Ernie Theba ethebado	2.13	0 Light
Victory Cor Basketball : Tue	6/18/2024 7:52p	Tue	6/18/2024 10:00p	Ernie Theba ethebado	2.13	0 Light
Victory Cor Basketball : Wed	6/19/2024 7:52p	Wed	6/19/2024 10:00p	Ernie Theba ethebado	2.13	0 Light
Victory Cor Basketball : Thu	6/20/2024 7:52p	Thu	6/20/2024 10:00p	Ernie Theba ethebado	2.13	0 Light
Victory Cor Basketball : Fri	6/21/2024 7:53p	Fri	6/21/2024 10:00p	Ernie Theba ethebado	2.12	0 Light
Victory Cor Basketball : Sat	6/22/2024 7:53p	Sat	6/22/2024 10:00p	Ernie Theba ethebado	2.12	0 Light
Victory Cor Basketball : Sun	6/23/2024 7:53p	Sun	6/23/2024 10:00p	Ernie Theba ethebado	2.12	0 Light
Victory Cor Basketball : Mon	6/24/2024 7:53p	Mon	6/24/2024 10:00p	Ernie Theba ethebado	2.12	0 Light
Victory Cor Basketball : Tue	6/25/2024 7:53p	Tue	6/25/2024 10:00p	Ernie Theba ethebado	2.12	0 Light
Victory Cor Basketball : Wed	6/26/2024 7:53p	Wed	6/26/2024 10:00p	Ernie Theba ethebado	2.12	0 Light
Victory Cor Basketball : Thu	6/27/2024 7:53p	Thu	6/27/2024 10:00p	Ernie Theba ethebado	2.12	0 Light
Victory Cor Basketball : Fri	6/28/2024 7:53p	Fri	6/28/2024 10:00p	Ernie Theba ethebado	2.12	0 Light
Victory Cor Basketball : Sat	6/29/2024 7:53p	Sat	6/29/2024 10:00p	Ernie Theba ethebado	2.12	0 Light
Victory Cor Basketball : Sun	6/30/2024 7:53p	Sun	6/30/2024 10:00p	Ernie Theba ethebado	2.12	0 Light
Victory Cor Basketball : Mon	7/1/2024 7:53p	Mon	7/1/2024 10:00p	Ernie Theba ethebado	2.12	0 Light
Victory Cor Basketball : Tue	7/2/2024 7:53p	Tue	7/2/2024 10:00p	Ernie Theba ethebado	2.12	0 Light
Victory Cor Basketball : Wed	7/3/2024 7:53p	Wed	7/3/2024 10:00p	Ernie Theba ethebado	2.12	0 Light
Victory Cor Basketball : Thu	7/4/2024 7:52p	Thu	7/4/2024 10:00p	Ernie Theba ethebado	2.13	0 Light
Victory Cor Basketball : Fri	7/5/2024 7:52p	Fri	7/5/2024 10:00p	Ernie Theba ethebado	2.13	0 Light
Victory Cor Basketball : Sat	7/6/2024 7:52p	Sat	7/6/2024 10:00p	Ernie Theba ethebado	2.13	0 Light
Victory Cor Basketball : Sun	7/7/2024 7:51p	Sun	7/7/2024 10:00p	Ernie Theba ethebado	2.15	0 Light
Victory Cor Basketball : Mon	7/8/2024 7:51p	Mon	7/8/2024 10:00p	Ernie Theba ethebado	2.15	0 Light
Victory Cor Basketball : Tue	7/9/2024 7:51p	Tue	7/9/2024 10:00p	Ernie Theba ethebado	2.15	0 Light
Victory Cor Basketball : Wed	7/10/2024 7:50p	Wed	7/10/2024 10:00p	Ernie Theba ethebado	2.17	0 Light
Victory Cor Basketball : Thu	7/11/2024 7:50p	Thu	7/11/2024 10:00p	Ernie Theba ethebado	2.17	0 Light
Victory Cor Basketball : Fri	7/12/2024 7:49p	Fri	7/12/2024 10:00p	Ernie Theba ethebado	2.18	0 Light
Victory Cor Basketball : Sat	7/13/2024 7:49p	Sat	7/13/2024 10:00p	Ernie Theba ethebado	2.18	0 Light
Victory Cor Basketball : Sun	7/14/2024 7:48p	Sun	7/14/2024 10:00p	Ernie Theba ethebado	2.2	0 Light
Victory Cor Basketball : Mon	7/15/2024 7:47p	Mon	7/15/2024 10:00p	Ernie Theba ethebado	2.22	0 Light
Victory Cor Basketball : Tue	7/16/2024 7:47p	Tue	7/16/2024 10:00p	Ernie Theba ethebado	2.22	0 Light
Victory Cor Basketball : Wed	7/17/2024 7:46p	Wed	7/17/2024 10:00p	Ernie Theba ethebado	2.23	0 Light
Victory Cor Basketball : Thu	7/18/2024 7:45p	Thu	7/18/2024 10:00p	Ernie Theba ethebado	2.25	0 Light

Victory Cor Basketball : Fri	7/19/2024	7:45p	Fri	7/19/2024	10:00p	Ernie Theba ethebado	2.25	0 Light
Victory Cor Basketball : Sat	7/20/2024	7:44p	Sat	7/20/2024	10:00p	Ernie Theba ethebado	2.27	0 Light
Victory Cor Basketball : Sun	7/21/2024	7:43p	Sun	7/21/2024	10:00p	Ernie Theba ethebado	2.28	0 Light
Victory Cor Basketball : Mon	7/22/2024	7:42p	Mon	7/22/2024	10:00p	Ernie Theba ethebado	2.3	0 Light
Victory Cor Basketball : Tue	7/23/2024	7:41p	Tue	7/23/2024	10:00p	Ernie Theba ethebado	2.32	0 Light
Victory Cor Basketball : Wed	7/24/2024	7:40p	Wed	7/24/2024	10:00p	Ernie Theba ethebado	2.33	0 Light
Victory Cor Basketball : Thu	7/25/2024	7:39p	Thu	7/25/2024	10:00p	Ernie Theba ethebado	2.35	0 Light
Victory Cor Basketball : Fri	7/26/2024	7:38p	Fri	7/26/2024	10:00p	Ernie Theba ethebado	2.37	0 Light
Victory Cor Basketball : Sat	7/27/2024	7:37p	Sat	7/27/2024	10:00p	Ernie Theba ethebado	2.38	0 Light
Victory Cor Basketball : Sun	7/28/2024	7:36p	Sun	7/28/2024	10:00p	Ernie Theba ethebado	2.4	0 Light
Victory Cor Basketball : Mon	7/29/2024	7:35p	Mon	7/29/2024	10:00p	Ernie Theba ethebado	2.42	0 Light
Victory Cor Basketball : Tue	7/30/2024	7:34p	Tue	7/30/2024	10:00p	Ernie Theba ethebado	2.43	0 Light
Victory Cor Basketball : Wed	7/31/2024	7:33p	Wed	7/31/2024	10:00p	Ernie Theba ethebado	2.45	0 Light
Victory Cor Basketball : Thu	8/1/2024	7:32p	Thu	8/1/2024	10:00p	Ernie Theba ethebado	2.47	0 Light
Victory Cor Basketball : Fri	8/2/2024	7:31p	Fri	8/2/2024	10:00p	Ernie Theba ethebado	2.48	0 Light
Victory Cor Basketball : Sat	8/3/2024	7:30p	Sat	8/3/2024	10:00p	Ernie Theba ethebado	2.5	0 Light
Victory Cor Basketball : Sun	8/4/2024	7:28p	Sun	8/4/2024	10:00p	Ernie Theba ethebado	2.53	0 Light
Victory Cor Basketball : Mon	8/5/2024	7:27p	Mon	8/5/2024	10:00p	Ernie Theba ethebado	2.55	0 Light
Victory Cor Basketball : Tue	8/6/2024	7:26p	Tue	8/6/2024	10:00p	Ernie Theba ethebado	2.57	0 Light
Victory Cor Basketball : Wed	8/7/2024	7:25p	Wed	8/7/2024	10:00p	Ernie Theba ethebado	2.58	0 Light
Victory Cor Basketball : Thu	8/8/2024	7:23p	Thu	8/8/2024	10:00p	Ernie Theba ethebado	2.62	0 Light
Victory Cor Basketball : Fri	8/9/2024	7:22p	Fri	8/9/2024	10:00p	Ernie Theba ethebado	2.63	0 Light
Victory Cor Basketball : Sat	8/10/2024	7:21p	Sat	8/10/2024	10:00p	Ernie Theba ethebado	2.65	0 Light
Victory Cor Basketball : Sun	8/11/2024	7:19p	Sun	8/11/2024	10:00p	Ernie Theba ethebado	2.68	0 Light
Victory Cor Basketball : Mon	8/12/2024	7:18p	Mon	8/12/2024	10:00p	Ernie Theba ethebado	2.7	0 Light
Victory Cor Basketball : Tue	8/13/2024	7:17p	Tue	8/13/2024	10:00p	Ernie Theba ethebado	2.72	0 Light
Victory Cor Basketball : Wed	8/14/2024	7:15p	Wed	8/14/2024	10:00p	Ernie Theba ethebado	2.75	0 Light
Victory Cor Basketball : Thu	8/15/2024	7:14p	Thu	8/15/2024	10:00p	Ernie Theba ethebado	2.77	0 Light
Victory Cor Basketball : Fri	8/16/2024	7:12p	Fri	8/16/2024	10:00p	Ernie Theba ethebado	2.8	0 Light
Victory Cor Basketball : Sat	8/17/2024	7:11p	Sat	8/17/2024	10:00p	Ernie Theba ethebado	2.82	0 Light
Victory Cor Basketball : Sun	8/18/2024	7:09p	Sun	8/18/2024	10:00p	Ernie Theba ethebado	2.85	0 Light
Victory Cor Basketball : Mon	8/19/2024	7:08p	Mon	8/19/2024	10:00p	Ernie Theba ethebado	2.87	0 Light
Victory Cor Basketball : Tue	8/20/2024	7:06p	Tue	8/20/2024	10:00p	Ernie Theba ethebado	2.9	0 Light
Victory Cor Basketball : Wed	8/21/2024	7:05p	Wed	8/21/2024	10:00p	Ernie Theba ethebado	2.92	0 Light
Victory Cor Basketball : Thu	8/22/2024	7:03p	Thu	8/22/2024	10:00p	Ernie Theba ethebado	2.95	0 Light
Victory Cor Basketball : Fri	8/23/2024	7:02p	Fri	8/23/2024	10:00p	Ernie Theba ethebado	2.97	0 Light
Victory Cor Basketball : Sat	8/24/2024	7:00p	Sat	8/24/2024	10:00p	Ernie Theba ethebado	3	0 Light
Victory Cor Basketball : Sun	8/25/2024	6:58p	Sun	8/25/2024	10:00p	Ernie Theba ethebado	3.03	0 Light
Victory Cor Basketball : Mon	8/26/2024	6:57p	Mon	8/26/2024	10:00p	Ernie Theba ethebado	3.05	0 Light
Victory Cor Basketball : Tue	8/27/2024	6:55p	Tue	8/27/2024	10:00p	Ernie Theba ethebado	3.08	0 Light
Victory Cor Basketball : Wed	8/28/2024	6:54p	Wed	8/28/2024	10:00p	Ernie Theba ethebado	3.1	0 Light
Victory Cor Basketball : Thu	8/29/2024	6:52p	Thu	8/29/2024	10:00p	Ernie Theba ethebado	3.13	0 Light
Victory Cor Basketball : Fri	8/30/2024	6:50p	Fri	8/30/2024	10:00p	Ernie Theba ethebado	3.17	0 Light
Victory Cor Basketball : Sat	8/31/2024	6:49p	Sat	8/31/2024	10:00p	Ernie Theba ethebado	3.18	0 Light

Victory Cor Basketball : Sun	9/1/2024 6:47p	Sun	9/1/2024 10:00p	Ernie Theba ethebado	3.22	0 Light
Victory Cor Basketball : Tue	9/3/2024 6:44p	Tue	9/3/2024 10:00p	Ernie Theba ethebado	3.27	0 Light
Victory Cor Basketball : Wed	9/4/2024 6:42p	Wed	9/4/2024 10:00p	Ernie Theba ethebado	3.3	0 Light
Victory Cor Basketball : Thu	9/5/2024 6:40p	Thu	9/5/2024 10:00p	Ernie Theba ethebado	3.33	0 Light
Victory Cor Basketball : Fri	9/6/2024 6:38p	Fri	9/6/2024 10:00p	Ernie Theba ethebado	3.37	0 Light
Victory Cor Basketball : Sat	9/7/2024 6:37p	Sat	9/7/2024 10:00p	Ernie Theba ethebado	3.38	0 Light
Victory Cor Basketball : Sun	9/8/2024 6:35p	Sun	9/8/2024 10:00p	Ernie Theba ethebado	3.42	0 Light
Victory Cor Basketball : Mon	9/9/2024 6:33p	Mon	9/9/2024 10:00p	Ernie Theba ethebado	3.45	0 Light
Victory Cor Basketball : Tue	9/10/2024 6:32p	Tue	9/10/2024 10:00p	Ernie Theba ethebado	3.47	0 Light
Victory Cor Basketball : Wed	9/11/2024 6:30p	Wed	9/11/2024 10:00p	Ernie Theba ethebado	3.5	0 Light
Victory Cor Basketball : Thu	9/12/2024 6:28p	Thu	9/12/2024 10:00p	Ernie Theba ethebado	3.53	0 Light
Victory Cor Basketball : Fri	9/13/2024 6:26p	Fri	9/13/2024 10:00p	Ernie Theba ethebado	3.57	0 Light
Victory Cor Basketball : Sat	9/14/2024 6:25p	Sat	9/14/2024 10:00p	Ernie Theba ethebado	3.58	0 Light
Victory Cor Basketball : Sun	9/15/2024 6:23p	Sun	9/15/2024 10:00p	Ernie Theba ethebado	3.62	0 Light
Victory Cor Basketball : Mon	9/16/2024 6:21p	Mon	9/16/2024 10:00p	Ernie Theba ethebado	3.65	0 Light
Victory Cor Basketball : Tue	9/17/2024 6:19p	Tue	9/17/2024 10:00p	Ernie Theba ethebado	3.68	0 Light
Victory Cor Basketball : Wed	9/18/2024 6:18p	Wed	9/18/2024 10:00p	Ernie Theba ethebado	3.7	0 Light
Victory Cor Basketball : Thu	9/19/2024 6:16p	Thu	9/19/2024 10:00p	Ernie Theba ethebado	3.73	0 Light
Victory Cor Basketball : Fri	9/20/2024 6:14p	Fri	9/20/2024 10:00p	Ernie Theba ethebado	3.77	0 Light
Victory Cor Basketball : Sat	9/21/2024 6:12p	Sat	9/21/2024 10:00p	Ernie Theba ethebado	3.8	0 Light
Victory Cor Basketball : Sun	9/22/2024 6:11p	Sun	9/22/2024 10:00p	Ernie Theba ethebado	3.82	0 Light
Victory Cor Basketball : Mon	9/23/2024 6:09p	Mon	9/23/2024 10:00p	Ernie Theba ethebado	3.85	0 Light
Victory Cor Basketball : Tue	9/24/2024 6:07p	Tue	9/24/2024 10:00p	Ernie Theba ethebado	3.88	0 Light
Victory Cor Basketball : Wed	9/25/2024 6:05p	Wed	9/25/2024 10:00p	Ernie Theba ethebado	3.92	0 Light
Victory Cor Basketball : Thu	9/26/2024 6:04p	Thu	9/26/2024 10:00p	Ernie Theba ethebado	3.93	0 Light
Victory Cor Basketball : Fri	9/27/2024 6:02p	Fri	9/27/2024 10:00p	Ernie Theba ethebado	3.97	0 Light
Victory Cor Basketball : Sat	9/28/2024 6:00p	Sat	9/28/2024 10:00p	Ernie Theba ethebado	4	0 Light
Victory Cor Basketball : Sun	9/29/2024 5:58p	Sun	9/29/2024 10:00p	Ernie Theba ethebado	4.03	0 Light
Victory Cor Basketball : Mon	9/30/2024 5:57p	Mon	9/30/2024 10:00p	Ernie Theba ethebado	4.05	0 Light
Victory Cor Basketball : Tue	10/1/2024 5:55p	Tue	10/1/2024 10:00p	Ernie Theba ethebado	4.08	0 Light
Victory Cor Basketball : Wed	10/2/2024 5:53p	Wed	10/2/2024 10:00p	Ernie Theba ethebado	4.12	0 Light
Victory Cor Basketball : Thu	10/3/2024 5:51p	Thu	10/3/2024 10:00p	Ernie Theba ethebado	4.15	0 Light
Victory Cor Basketball : Fri	10/4/2024 5:50p	Fri	10/4/2024 10:00p	Ernie Theba ethebado	4.17	0 Light
Victory Cor Basketball : Sat	10/5/2024 5:48p	Sat	10/5/2024 10:00p	Ernie Theba ethebado	4.2	0 Light
Victory Cor Basketball : Sun	10/6/2024 5:46p	Sun	10/6/2024 10:00p	Ernie Theba ethebado	4.23	0 Light
Victory Cor Basketball : Mon	10/7/2024 5:45p	Mon	10/7/2024 10:00p	Ernie Theba ethebado	4.25	0 Light
Victory Cor Basketball : Tue	10/8/2024 5:43p	Tue	10/8/2024 10:00p	Ernie Theba ethebado	4.28	0 Light
Victory Cor Basketball : Wed	10/9/2024 5:41p	Wed	10/9/2024 10:00p	Ernie Theba ethebado	4.32	0 Light
Victory Cor Basketball : Thu	10/10/2024 5:40p	Thu	10/10/2024 10:00p	Ernie Theba ethebado	4.33	0 Light
Victory Cor Basketball : Fri	10/11/2024 5:38p	Fri	10/11/2024 10:00p	Ernie Theba ethebado	4.37	0 Light
Victory Cor Basketball : Sat	10/12/2024 5:36p	Sat	10/12/2024 10:00p	Ernie Theba ethebado	4.4	0 Light
Victory Cor Basketball : Sun	10/13/2024 5:35p	Sun	10/13/2024 10:00p	Ernie Theba ethebado	4.42	0 Light
Victory Cor Basketball : Mon	10/14/2024 5:33p	Mon	10/14/2024 10:00p	Ernie Theba ethebado	4.45	0 Light
Victory Cor Basketball : Tue	10/15/2024 5:32p	Tue	10/15/2024 10:00p	Ernie Theba ethebado	4.47	0 Light

Victory Cor Basketball	Wed	10/16/2024	5:30p	Wed	10/16/2024	10:00p	Ernie Theba ethebado	4.5	0 Light
Victory Cor Basketball	Thu	10/17/2024	5:29p	Thu	10/17/2024	10:00p	Ernie Theba ethebado	4.52	0 Light
Victory Cor Basketball	Fri	10/18/2024	5:27p	Fri	10/18/2024	10:00p	Ernie Theba ethebado	4.55	0 Light
Victory Cor Basketball	Sat	10/19/2024	5:25p	Sat	10/19/2024	10:00p	Ernie Theba ethebado	4.58	0 Light
Victory Cor Basketball	Sun	10/20/2024	5:24p	Sun	10/20/2024	10:00p	Ernie Theba ethebado	4.6	0 Light
Victory Cor Basketball	Mon	10/21/2024	5:22p	Mon	10/21/2024	10:00p	Ernie Theba ethebado	4.63	0 Light
Victory Cor Basketball	Tue	10/22/2024	5:21p	Tue	10/22/2024	10:00p	Ernie Theba ethebado	4.65	0 Light
Victory Cor Basketball	Wed	10/23/2024	5:20p	Wed	10/23/2024	10:00p	Ernie Theba ethebado	4.67	0 Light
Victory Cor Basketball	Thu	10/24/2024	5:18p	Thu	10/24/2024	10:00p	Ernie Theba ethebado	4.7	0 Light
Victory Cor Basketball	Fri	10/25/2024	5:17p	Fri	10/25/2024	10:00p	Ernie Theba ethebado	4.72	0 Light
Victory Cor Basketball	Sat	10/26/2024	5:15p	Sat	10/26/2024	10:00p	Ernie Theba ethebado	4.75	0 Light
Victory Cor Basketball	Sun	10/27/2024	5:14p	Sun	10/27/2024	10:00p	Ernie Theba ethebado	4.77	0 Light
Victory Cor Basketball	Mon	10/28/2024	5:13p	Mon	10/28/2024	10:00p	Ernie Theba ethebado	4.78	0 Light
Victory Cor Basketball	Tue	10/29/2024	5:11p	Tue	10/29/2024	10:00p	Ernie Theba ethebado	4.82	0 Light
Victory Cor Basketball	Wed	10/30/2024	5:10p	Wed	10/30/2024	10:00p	Ernie Theba ethebado	4.83	0 Light
Victory Cor Basketball	Thu	10/31/2024	5:09p	Thu	10/31/2024	10:00p	Ernie Theba ethebado	4.85	0 Light
Victory Cor Basketball	Fri	11/1/2024	5:07p	Fri	11/1/2024	10:00p	Ernie Theba ethebado	4.88	0 Light
Victory Cor Basketball	Sat	11/2/2024	5:06p	Sat	11/2/2024	10:00p	Ernie Theba ethebado	4.9	0 Light
Victory Cor Basketball	Sun	11/3/2024	4:05p	Sun	11/3/2024	10:00p	Ernie Theba ethebado	5.92	0 Light
Victory Cor Basketball	Mon	11/4/2024	4:04p	Mon	11/4/2024	10:00p	Ernie Theba ethebado	5.93	0 Light
Victory Cor Basketball	Tue	11/5/2024	4:02p	Tue	11/5/2024	10:00p	Ernie Theba ethebado	5.97	0 Light
Victory Cor Basketball	Wed	11/6/2024	4:01p	Wed	11/6/2024	10:00p	Ernie Theba ethebado	5.98	0 Light
Victory Cor Basketball	Thu	11/7/2024	4:00p	Thu	11/7/2024	10:00p	Ernie Theba ethebado	6	0 Light
Victory Cor Basketball	Fri	11/8/2024	3:59p	Fri	11/8/2024	10:00p	Ernie Theba ethebado	6.02	0 Light
Victory Cor Basketball	Sat	11/9/2024	3:58p	Sat	11/9/2024	10:00p	Ernie Theba ethebado	6.03	0 Light
Victory Cor Basketball	Sun	11/10/2024	3:57p	Sun	11/10/2024	10:00p	Ernie Theba ethebado	6.05	0 Light
Victory Cor Basketball	Mon	11/11/2024	3:56p	Mon	11/11/2024	10:00p	Ernie Theba ethebado	6.07	0 Light
Victory Cor Basketball	Tue	11/12/2024	3:55p	Tue	11/12/2024	10:00p	Ernie Theba ethebado	6.08	0 Light
Victory Cor Basketball	Wed	11/13/2024	3:54p	Wed	11/13/2024	10:00p	Ernie Theba ethebado	6.1	0 Light
Victory Cor Basketball	Thu	11/14/2024	3:53p	Thu	11/14/2024	10:00p	Ernie Theba ethebado	6.12	0 Light
Victory Cor Basketball	Fri	11/15/2024	3:52p	Fri	11/15/2024	10:00p	Ernie Theba ethebado	6.13	0 Light
Victory Cor Basketball	Sat	11/16/2024	3:51p	Sat	11/16/2024	10:00p	Ernie Theba ethebado	6.15	0 Light
Victory Cor Basketball	Sun	11/17/2024	3:51p	Sun	11/17/2024	10:00p	Ernie Theba ethebado	6.15	0 Light
Victory Cor Basketball	Mon	11/18/2024	3:50p	Mon	11/18/2024	10:00p	Ernie Theba ethebado	6.17	0 Light
Victory Cor Basketball	Tue	11/19/2024	3:49p	Tue	11/19/2024	10:00p	Ernie Theba ethebado	6.18	0 Light
Victory Cor Basketball	Wed	11/20/2024	3:48p	Wed	11/20/2024	10:00p	Ernie Theba ethebado	6.2	0 Light
Victory Cor Basketball	Thu	11/21/2024	3:48p	Thu	11/21/2024	10:00p	Ernie Theba ethebado	6.2	0 Light
Victory Cor Basketball	Fri	11/22/2024	3:47p	Fri	11/22/2024	10:00p	Ernie Theba ethebado	6.22	0 Light
Victory Cor Basketball	Sat	11/23/2024	3:46p	Sat	11/23/2024	10:00p	Ernie Theba ethebado	6.23	0 Light
Victory Cor Basketball	Sun	11/24/2024	3:46p	Sun	11/24/2024	10:00p	Ernie Theba ethebado	6.23	0 Light
Victory Cor Basketball	Mon	11/25/2024	3:45p	Mon	11/25/2024	10:00p	Ernie Theba ethebado	6.25	0 Light
Victory Cor Basketball	Tue	11/26/2024	3:45p	Tue	11/26/2024	10:00p	Ernie Theba ethebado	6.25	0 Light
Victory Cor Basketball	Wed	11/27/2024	3:44p	Wed	11/27/2024	10:00p	Ernie Theba ethebado	6.27	0 Light
Victory Cor Basketball	Thu	11/28/2024	3:44p	Thu	11/28/2024	10:00p	Ernie Theba ethebado	6.27	0 Light

Victory Cor Basketball	Fri	11/29/2024	3:44p	Fri	11/29/2024	10:00p	Ernie Theba ethebado	6.27	0	Light
Victory Cor Basketball	Sat	11/30/2024	3:43p	Sat	11/30/2024	10:00p	Ernie Theba ethebado	6.28	0	Light
Victory Cor Basketball	Tue	12/3/2024	3:42p	Tue	12/3/2024	7:00p	Ernie Theba ethebado	3.3	0	Light
Victory Cor Basketball	Wed	12/4/2024	3:42p	Wed	12/4/2024	7:00p	Ernie Theba ethebado	3.3	0	Light
Victory Cor Basketball	Thu	12/5/2024	3:42p	Thu	12/5/2024	7:00p	Ernie Theba ethebado	3.3	0	Light
Victory Cor Basketball	Fri	12/6/2024	3:42p	Fri	12/6/2024	7:00p	Ernie Theba ethebado	3.3	0	Light
Victory Cor Basketball	Sat	12/7/2024	3:42p	Sat	12/7/2024	7:00p	Ernie Theba ethebado	3.3	0	Light
Victory Cor Basketball	Sun	12/8/2024	3:42p	Sun	12/8/2024	7:00p	Ernie Theba ethebado	3.3	0	Light
Victory Cor Basketball	Mon	12/9/2024	3:42p	Mon	12/9/2024	7:00p	Ernie Theba ethebado	3.3	0	Light
Victory Cor Basketball	Tue	12/10/2024	3:42p	Tue	12/10/2024	10:15p	Ernie Theba ethebado	6.55	0	Light
Victory Cor Basketball	Wed	12/11/2024	3:42p	Wed	12/11/2024	7:00p	Ernie Theba ethebado	3.3	0	Light
Victory Cor Basketball	Thu	12/12/2024	3:42p	Thu	12/12/2024	7:00p	Ernie Theba ethebado	3.3	0	Light
Victory Cor Basketball	Fri	12/13/2024	3:42p	Fri	12/13/2024	7:00p	Ernie Theba ethebado	3.3	0	Light
Victory Cor Basketball	Sat	12/14/2024	3:43p	Sat	12/14/2024	7:00p	Ernie Theba ethebado	3.28	0	Light
Victory Cor Basketball	Sun	12/15/2024	3:43p	Sun	12/15/2024	7:00p	Ernie Theba ethebado	3.28	0	Light
Victory Cor Basketball	Mon	12/16/2024	3:43p	Mon	12/16/2024	7:00p	Ernie Theba ethebado	3.28	0	Light
Victory Cor Basketball	Tue	12/17/2024	3:43p	Tue	12/17/2024	8:00p	Ernie Theba ethebado	4.28	0	Light
Victory Cor Basketball	Wed	12/18/2024	3:44p	Wed	12/18/2024	7:00p	Ernie Theba ethebado	3.27	0	Light
Victory Cor Basketball	Thu	12/19/2024	3:44p	Thu	12/19/2024	7:00p	Ernie Theba ethebado	3.27	0	Light
Victory Cor Basketball	Fri	12/20/2024	3:45p	Fri	12/20/2024	7:00p	Ernie Theba ethebado	3.25	0	Light
Victory Cor Basketball	Sat	12/21/2024	3:45p	Sat	12/21/2024	7:00p	Ernie Theba ethebado	3.25	0	Light
Victory Cor Basketball	Mon	12/23/2024	3:46p	Mon	12/23/2024	6:13p	EarlyOff 6:1 Ernie Theba ethebado	2.45	0.78	Light
Victory Cor Basketball	Thu	12/26/2024	3:48p	Thu	12/26/2024	7:00p	Ernie Theba ethebado	3.2	0	Light
Victory Cor Basketball	Fri	12/27/2024	3:49p	Fri	12/27/2024	7:00p	Ernie Theba ethebado	3.18	0	Light
Victory Cor Basketball	Sat	12/28/2024	3:50p	Sat	12/28/2024	4:17p	EarlyOff 4:1 Ernie Theba ethebado	0.45	2.72	Light
Victory Cor Basketball	Sun	12/29/2024	3:50p	Sun	12/29/2024	7:00p	Ernie Theba ethebado	3.17	0	Light
Victory Cor Basketball	Wed	3/5/2025	5:05p	Wed	3/5/2025	8:30p	EarlyOn 5:05p Scheduling Ernie Theba ethebado	3.42	0	Light
Victory Cor Multipurpose	Sun	12/31/2023	3:51p	Sun	12/31/2023	9:00p	Peter Cento pcentola	5.15	0	Light
Victory Cor Multipurpose	Tue	1/2/2024	3:53p	Tue	1/2/2024	9:15p	Peter Cento pcentola	5.37	0	Light
Victory Cor Multipurpose	Wed	1/3/2024	3:54p	Wed	1/3/2024	9:15p	Peter Cento pcentola	5.35	0	Light
Victory Cor Multipurpose	Thu	1/4/2024	3:55p	Thu	1/4/2024	9:15p	Peter Cento pcentola	5.33	0	Light
Victory Cor Multipurpose	Fri	1/5/2024	3:56p	Fri	1/5/2024	9:15p	Peter Cento pcentola	5.32	0	Light
Victory Cor Multipurpose	Sat	1/6/2024	3:57p	Sat	1/6/2024	9:15p	Peter Cento pcentola	5.3	0	Light
Victory Cor Multipurpose	Wed	1/10/2024	4:01p	Wed	1/10/2024	9:00p	Peter Cento pcentola	4.98	0	Light
Victory Cor Multipurpose	Thu	1/11/2024	4:02p	Thu	1/11/2024	9:15p	Peter Cento pcentola	5.22	0	Light
Victory Cor Multipurpose	Fri	1/12/2024	4:03p	Fri	1/12/2024	9:12p	Peter Cento pcentola	5.15	0	Light
Victory Cor Multipurpose	Sat	1/13/2024	4:04p	Sat	1/13/2024	9:15p	Peter Cento pcentola	5.18	0	Light
Victory Cor Multipurpose	Sun	1/14/2024	4:05p	Sun	1/14/2024	7:00p	Peter Cento pcentola	2.92	0	Light
Victory Cor Multipurpose	Mon	1/15/2024	4:06p	Mon	1/15/2024	9:15p	Peter Cento pcentola	5.15	0	Light
Victory Cor Multipurpose	Thu	1/18/2024	4:10p	Thu	1/18/2024	4:15p	EarlyOff 4:1 Peter Cento pcentola	0.08	5	Light
Victory Cor Multipurpose	Wed	1/24/2024	8:05a	Wed	1/24/2024	8:35a	EarlyOn 8:05a Scheduling Peter Cento pcentola	0.5	0	Light
Victory Cor Multipurpose	Thu	1/25/2024	4:18p	Thu	1/25/2024	9:00p	Peter Cento pcentola	4.7	0	Light
Victory Cor Multipurpose	Fri	1/26/2024	4:20p	Fri	1/26/2024	9:00p	Peter Cento pcentola	4.67	0	Light
Victory Cor Multipurpose	Sat	1/27/2024	4:21p	Sat	1/27/2024	9:00p	Peter Cento pcentola	4.65	0	Light

Victory Cor Multipurpo	Mon	1/29/2024	4:23p	Mon	1/29/2024	9:00p	Peter Centc pcentola	4.62	0	Light
Victory Cor Multipurpo	Tue	1/30/2024	4:25p	Tue	1/30/2024	9:00p	Peter Centc pcentola	4.58	0	Light
Victory Cor Multipurpo	Wed	1/31/2024	4:26p	Wed	1/31/2024	9:00p	Peter Centc pcentola	4.57	0	Light
Victory Cor Multipurpo	Thu	2/1/2024	4:27p	Thu	2/1/2024	9:00p	Peter Centc pcentola	4.55	0	Light
Victory Cor Multipurpo	Fri	2/2/2024	4:29p	Fri	2/2/2024	9:00p	Peter Centc pcentola	4.52	0	Light
Victory Cor Multipurpo	Sat	2/3/2024	4:30p	Sat	2/3/2024	9:00p	Peter Centc pcentola	4.5	0	Light
Victory Cor Multipurpo	Sun	2/4/2024	4:31p	Sun	2/4/2024	9:00p	Peter Centc pcentola	4.48	0	Light
Victory Cor Multipurpo	Mon	2/5/2024	4:32p	Mon	2/5/2024	9:00p	Peter Centc pcentola	4.47	0	Light
Victory Cor Multipurpo	Tue	2/6/2024	4:34p	Tue	2/6/2024	9:00p	Peter Centc pcentola	4.43	0	Light
Victory Cor Multipurpo	Wed	2/7/2024	4:35p	Wed	2/7/2024	9:00p	Peter Centc pcentola	4.42	0	Light
Victory Cor Multipurpo	Thu	2/8/2024	4:36p	Thu	2/8/2024	9:00p	Peter Centc pcentola	4.4	0	Light
Victory Cor Multipurpo	Fri	2/9/2024	4:38p	Fri	2/9/2024	9:00p	Peter Centc pcentola	4.37	0	Light
Victory Cor Multipurpo	Sat	2/10/2024	4:39p	Sat	2/10/2024	8:47p	EarlyOff 8:4 Peter Centc pcentola	4.13	0.22	Light
Victory Cor Multipurpo	Sun	2/11/2024	4:40p	Sun	2/11/2024	9:00p	Peter Centc pcentola	4.33	0	Light
Victory Cor Multipurpo	Mon	2/12/2024	4:41p	Mon	2/12/2024	9:00p	Peter Centc pcentola	4.32	0	Light
Victory Cor Multipurpo	Wed	2/14/2024	4:44p	Wed	2/14/2024	9:00p	Peter Centc pcentola	4.27	0	Light
Victory Cor Multipurpo	Thu	2/15/2024	4:45p	Thu	2/15/2024	9:00p	Peter Centc pcentola	4.25	0	Light
Victory Cor Multipurpo	Fri	2/16/2024	4:47p	Fri	2/16/2024	9:00p	Peter Centc pcentola	4.22	0	Light
Victory Cor Multipurpo	Sat	2/17/2024	4:48p	Sat	2/17/2024	9:00p	Peter Centc pcentola	4.2	0	Light
Victory Cor Multipurpo	Sun	2/18/2024	4:49p	Sun	2/18/2024	9:00p	Peter Centc pcentola	4.18	0	Light
Victory Cor Multipurpo	Mon	2/19/2024	4:50p	Mon	2/19/2024	9:00p	Peter Centc pcentola	4.17	0	Light
Victory Cor Multipurpo	Tue	2/20/2024	4:52p	Tue	2/20/2024	9:00p	Peter Centc pcentola	4.13	0	Light
Victory Cor Multipurpo	Wed	2/21/2024	4:53p	Wed	2/21/2024	9:00p	Peter Centc pcentola	4.12	0	Light
Victory Cor Multipurpo	Thu	2/22/2024	4:54p	Thu	2/22/2024	9:00p	Peter Centc pcentola	4.1	0	Light
Victory Cor Multipurpo	Fri	2/23/2024	4:55p	Fri	2/23/2024	9:00p	Peter Centc pcentola	4.08	0	Light
Victory Cor Multipurpo	Sat	2/24/2024	4:57p	Sat	2/24/2024	9:00p	Peter Centc pcentola	4.05	0	Light
Victory Cor Multipurpo	Sun	2/25/2024	4:58p	Sun	2/25/2024	9:00p	Peter Centc pcentola	4.03	0	Light
Victory Cor Multipurpo	Mon	2/26/2024	4:59p	Mon	2/26/2024	9:00p	Peter Centc pcentola	4.02	0	Light
Victory Cor Multipurpo	Tue	2/27/2024	5:00p	Tue	2/27/2024	9:00p	Peter Centc pcentola	4	0	Light
Victory Cor Multipurpo	Wed	2/28/2024	5:01p	Wed	2/28/2024	9:00p	Peter Centc pcentola	3.98	0	Light
Victory Cor Multipurpo	Thu	2/29/2024	5:03p	Thu	2/29/2024	9:00p	Peter Centc pcentola	3.95	0	Light
Victory Cor Multipurpo	Fri	3/1/2024	5:04p	Fri	3/1/2024	9:00p	Peter Centc pcentola	3.93	0	Light
Victory Cor Multipurpo	Sat	3/2/2024	5:05p	Sat	3/2/2024	9:00p	Peter Centc pcentola	3.92	0	Light
Victory Cor Multipurpo	Sun	3/3/2024	5:06p	Sun	3/3/2024	9:00p	Peter Centc pcentola	3.9	0	Light
Victory Cor Multipurpo	Mon	3/4/2024	5:07p	Mon	3/4/2024	9:00p	Peter Centc pcentola	3.88	0	Light
Victory Cor Multipurpo	Tue	3/5/2024	5:09p	Tue	3/5/2024	9:00p	Peter Centc pcentola	3.85	0	Light
Victory Cor Multipurpo	Wed	3/6/2024	5:10p	Wed	3/6/2024	9:00p	Peter Centc pcentola	3.83	0	Light
Victory Cor Multipurpo	Thu	3/7/2024	5:11p	Thu	3/7/2024	9:00p	Peter Centc pcentola	3.82	0	Light
Victory Cor Multipurpo	Fri	3/8/2024	5:12p	Fri	3/8/2024	9:00p	Peter Centc pcentola	3.8	0	Light
Victory Cor Multipurpo	Sat	3/9/2024	5:13p	Sat	3/9/2024	9:00p	Peter Centc pcentola	3.78	0	Light
Victory Cor Multipurpo	Sun	3/10/2024	6:14p	Sun	3/10/2024	9:00p	Peter Centc pcentola	2.77	0	Light
Victory Cor Multipurpo	Mon	3/11/2024	6:16p	Mon	3/11/2024	9:00p	Peter Centc pcentola	2.73	0	Light
Victory Cor Multipurpo	Tue	3/12/2024	6:17p	Tue	3/12/2024	9:00p	Peter Centc pcentola	2.72	0	Light
Victory Cor Multipurpo	Wed	3/13/2024	6:18p	Wed	3/13/2024	9:00p	Peter Centc pcentola	2.7	0	Light

Victory Cor Multipurpo	Thu	3/14/2024 6:19p	Thu	3/14/2024 9:00p	Peter Cent	2.68	0	Light
Victory Cor Multipurpo	Fri	3/15/2024 4:35p	Fri	3/15/2024 9:00p	EarlyOn 4:35p Originall Peter Cent	4.42	0	Light
Victory Cor Multipurpo	Sat	3/16/2024 6:21p	Sat	3/16/2024 9:00p	Peter Cent	2.65	0	Light
Victory Cor Multipurpo	Sun	3/17/2024 6:22p	Sun	3/17/2024 9:00p	Peter Cent	2.63	0	Light
Victory Cor Multipurpo	Mon	3/18/2024 6:24p	Mon	3/18/2024 9:00p	Peter Cent	2.6	0	Light
Victory Cor Multipurpo	Thu	3/21/2024 6:27p	Thu	3/21/2024 9:00p	Ernie Theba ethebado	2.55	0	Light
Victory Cor Multipurpo	Fri	3/22/2024 6:28p	Fri	3/22/2024 9:00p	Ernie Theba ethebado	2.53	0	Light
Victory Cor Multipurpo	Sat	3/23/2024 6:29p	Sat	3/23/2024 8:10p	Ernie Theba ethebado	1.68	0	Light
Victory Cor Multipurpo	Sun	3/24/2024 6:30p	Sun	3/24/2024 9:00p	Ernie Theba ethebado	2.5	0	Light
Victory Cor Multipurpo	Mon	3/25/2024 6:31p	Mon	3/25/2024 9:27p	EarlyOff 9:2 Ernie Theba ethebado	2.93	0.55	Light
Victory Cor Multipurpo	Tue	3/26/2024 6:33p	Tue	3/26/2024 9:22p	EarlyOff 9:2 Ernie Theba ethebado	2.82	0.63	Light
Victory Cor Multipurpo	Wed	3/27/2024 6:34p	Wed	3/27/2024 9:30p	EarlyOff 9:3 Ernie Theba ethebado	2.93	0.5	Light
Victory Cor Multipurpo	Thu	3/28/2024 6:35p	Thu	3/28/2024 9:19p	EarlyOff 9:1 Ernie Theba ethebado	2.73	0.68	Light
Victory Cor Multipurpo	Fri	3/29/2024 6:36p	Fri	3/29/2024 10:00p	Ernie Theba ethebado	3.4	0	Light
Victory Cor Multipurpo	Sat	3/30/2024 6:37p	Sat	3/30/2024 10:00p	Ernie Theba ethebado	3.38	0	Light
Victory Cor Multipurpo	Sun	3/31/2024 6:38p	Sun	3/31/2024 10:00p	Ernie Theba ethebado	3.37	0	Light
Victory Cor Multipurpo	Mon	4/1/2024 6:39p	Mon	4/1/2024 9:22p	EarlyOff 9:2 Ernie Theba ethebado	2.72	0.63	Light
Victory Cor Multipurpo	Tue	4/2/2024 6:40p	Tue	4/2/2024 9:22p	EarlyOff 9:2 Ernie Theba ethebado	2.7	0.63	Light
Victory Cor Multipurpo	Wed	4/3/2024 6:41p	Wed	4/3/2024 8:30p	Ernie Theba ethebado	1.82	0	Light
Victory Cor Multipurpo	Thu	4/4/2024 6:43p	Thu	4/4/2024 7:59p	EarlyOff 7:5 Ernie Theba ethebado	1.27	2.02	Light
Victory Cor Multipurpo	Fri	4/5/2024 6:44p	Fri	4/5/2024 10:00p	Ernie Theba ethebado	3.27	0	Light
Victory Cor Multipurpo	Sat	4/6/2024 6:45p	Sat	4/6/2024 10:00p	Ernie Theba ethebado	3.25	0	Light
Victory Cor Multipurpo	Sun	4/7/2024 6:36p	Sun	4/7/2024 10:00p	EarlyOn 6:36p Originall Ernie Theba ethebado	3.4	0	Light
Victory Cor Multipurpo	Mon	4/8/2024 6:47p	Mon	4/8/2024 10:00p	Ernie Theba ethebado	3.22	0	Light
Victory Cor Multipurpo	Tue	4/9/2024 6:48p	Tue	4/9/2024 10:00p	Ernie Theba ethebado	3.2	0	Light
Victory Cor Multipurpo	Wed	4/10/2024 6:49p	Wed	4/10/2024 10:00p	Ernie Theba ethebado	3.18	0	Light
Victory Cor Multipurpo	Thu	4/11/2024 2:29p	Thu	4/11/2024 3:56p	EarlyOn 2:2 EarlyOff 3:5 Ramsey Go ramseygoslin	1.45	0.57	Light
Victory Cor Multipurpo	Thu	4/11/2024 6:50p	Thu	4/11/2024 10:00p	Ernie Theba ethebado	3.17	0	Light
Victory Cor Multipurpo	Fri	4/12/2024 5:42p	Fri	4/12/2024 10:15p	EarlyOn 5:42p Originall Ernie Theba ethebado	4.55	0	Light
Victory Cor Multipurpo	Sat	4/13/2024 6:53p	Sat	4/13/2024 10:00p	Ernie Theba ethebado	3.12	0	Light
Victory Cor Multipurpo	Sun	4/14/2024 6:54p	Sun	4/14/2024 10:00p	Ernie Theba ethebado	3.1	0	Light
Victory Cor Multipurpo	Mon	4/15/2024 6:55p	Mon	4/15/2024 10:00p	Ernie Theba ethebado	3.08	0	Light
Victory Cor Multipurpo	Tue	4/16/2024 6:56p	Tue	4/16/2024 10:00p	Ernie Theba ethebado	3.07	0	Light
Victory Cor Multipurpo	Wed	4/17/2024 6:57p	Wed	4/17/2024 10:00p	Ernie Theba ethebado	3.05	0	Light
Victory Cor Multipurpo	Thu	4/18/2024 6:58p	Thu	4/18/2024 10:00p	Ernie Theba ethebado	3.03	0	Light
Victory Cor Multipurpo	Fri	4/19/2024 6:59p	Fri	4/19/2024 10:00p	Ernie Theba ethebado	3.02	0	Light
Victory Cor Multipurpo	Sat	4/20/2024 7:00p	Sat	4/20/2024 10:00p	Ernie Theba ethebado	3	0	Light
Victory Cor Multipurpo	Sun	4/21/2024 7:01p	Sun	4/21/2024 10:00p	Ernie Theba ethebado	2.98	0	Light
Victory Cor Multipurpo	Mon	4/22/2024 7:03p	Mon	4/22/2024 10:00p	Ernie Theba ethebado	2.95	0	Light
Victory Cor Multipurpo	Tue	4/23/2024 7:04p	Tue	4/23/2024 10:00p	Ernie Theba ethebado	2.93	0	Light
Victory Cor Multipurpo	Wed	4/24/2024 7:05p	Wed	4/24/2024 10:00p	Ernie Theba ethebado	2.92	0	Light
Victory Cor Multipurpo	Thu	4/25/2024 7:06p	Thu	4/25/2024 10:00p	Ernie Theba ethebado	2.9	0	Light
Victory Cor Multipurpo	Fri	4/26/2024 7:07p	Fri	4/26/2024 10:00p	Ernie Theba ethebado	2.88	0	Light
Victory Cor Multipurpo	Sat	4/27/2024 7:08p	Sat	4/27/2024 9:45p	EarlyOff 9:4 Ernie Theba ethebado	2.62	0.25	Light

Victory Cor Multipurpo	Sun	4/28/2024	7:09p	Sun	4/28/2024	10:00p	Ernie Theba ethebado	2.85	0	Light
Victory Cor Multipurpo	Mon	4/29/2024	7:10p	Mon	4/29/2024	10:00p	Ernie Theba ethebado	2.83	0	Light
Victory Cor Multipurpo	Tue	4/30/2024	7:11p	Tue	4/30/2024	10:00p	Ernie Theba ethebado	2.82	0	Light
Victory Cor Multipurpo	Wed	5/1/2024	7:12p	Wed	5/1/2024	10:00p	Ernie Theba ethebado	2.8	0	Light
Victory Cor Multipurpo	Thu	5/2/2024	7:14p	Thu	5/2/2024	10:00p	Ernie Theba ethebado	2.77	0	Light
Victory Cor Multipurpo	Fri	5/3/2024	7:15p	Fri	5/3/2024	10:00p	Ernie Theba ethebado	2.75	0	Light
Victory Cor Multipurpo	Sat	5/4/2024	7:16p	Sat	5/4/2024	10:00p	Ernie Theba ethebado	2.73	0	Light
Victory Cor Multipurpo	Sun	5/5/2024	7:17p	Sun	5/5/2024	9:32p	EarlyOff 9:3 Ernie Theba ethebado	2.25	0.47	Light
Victory Cor Multipurpo	Mon	5/6/2024	7:18p	Mon	5/6/2024	10:00p	Ernie Theba ethebado	2.7	0	Light
Victory Cor Multipurpo	Tue	5/7/2024	7:19p	Tue	5/7/2024	10:00p	Ernie Theba ethebado	2.68	0	Light
Victory Cor Multipurpo	Wed	5/8/2024	7:20p	Wed	5/8/2024	10:00p	Ernie Theba ethebado	2.67	0	Light
Victory Cor Multipurpo	Thu	5/9/2024	7:10p	Thu	5/9/2024	10:00p	EarlyOn 7:10p Original Ernie Theba ethebado	2.83	0	Light
Victory Cor Multipurpo	Fri	5/10/2024	7:22p	Fri	5/10/2024	10:00p	Ernie Theba ethebado	2.63	0	Light
Victory Cor Multipurpo	Sat	5/11/2024	7:23p	Sat	5/11/2024	10:00p	Ernie Theba ethebado	2.62	0	Light
Victory Cor Multipurpo	Sun	5/12/2024	7:24p	Sun	5/12/2024	10:00p	Ernie Theba ethebado	2.6	0	Light
Victory Cor Multipurpo	Mon	5/13/2024	7:25p	Mon	5/13/2024	10:00p	Ernie Theba ethebado	2.58	0	Light
Victory Cor Multipurpo	Tue	5/14/2024	7:26p	Tue	5/14/2024	10:00p	Ernie Theba ethebado	2.57	0	Light
Victory Cor Multipurpo	Wed	5/15/2024	6:22p	Wed	5/15/2024	10:00p	EarlyOn 6:22p Original Ernie Theba ethebado	3.63	0	Light
Victory Cor Multipurpo	Thu	5/16/2024	7:28p	Thu	5/16/2024	10:00p	Ernie Theba ethebado	2.53	0	Light
Victory Cor Multipurpo	Fri	5/17/2024	7:29p	Fri	5/17/2024	10:00p	Ernie Theba ethebado	2.52	0	Light
Victory Cor Multipurpo	Sat	5/18/2024	6:50p	Sat	5/18/2024	10:00p	EarlyOn 6:50p Original Ernie Theba ethebado	3.17	0	Light
Victory Cor Multipurpo	Sun	5/19/2024	7:31p	Sun	5/19/2024	10:00p	Ernie Theba ethebado	2.48	0	Light
Victory Cor Multipurpo	Mon	5/20/2024	7:32p	Mon	5/20/2024	10:00p	Ernie Theba ethebado	2.47	0	Light
Victory Cor Multipurpo	Tue	5/21/2024	7:33p	Tue	5/21/2024	10:00p	Ernie Theba ethebado	2.45	0	Light
Victory Cor Multipurpo	Wed	5/22/2024	7:34p	Wed	5/22/2024	10:00p	Ernie Theba ethebado	2.43	0	Light
Victory Cor Multipurpo	Thu	5/23/2024	7:35p	Thu	5/23/2024	10:00p	Ernie Theba ethebado	2.42	0	Light
Victory Cor Multipurpo	Fri	5/24/2024	7:36p	Fri	5/24/2024	10:00p	Ernie Theba ethebado	2.4	0	Light
Victory Cor Multipurpo	Sat	5/25/2024	7:37p	Sat	5/25/2024	10:00p	Ernie Theba ethebado	2.38	0	Light
Victory Cor Multipurpo	Sun	5/26/2024	7:38p	Sun	5/26/2024	10:00p	Ernie Theba ethebado	2.37	0	Light
Victory Cor Multipurpo	Mon	5/27/2024	7:39p	Mon	5/27/2024	10:00p	Ernie Theba ethebado	2.35	0	Light
Victory Cor Multipurpo	Tue	5/28/2024	7:40p	Tue	5/28/2024	10:00p	Ernie Theba ethebado	2.33	0	Light
Victory Cor Multipurpo	Wed	5/29/2024	7:40p	Wed	5/29/2024	10:00p	Ernie Theba ethebado	2.33	0	Light
Victory Cor Multipurpo	Thu	5/30/2024	7:41p	Thu	5/30/2024	10:00p	Ernie Theba ethebado	2.32	0	Light
Victory Cor Multipurpo	Fri	5/31/2024	7:42p	Fri	5/31/2024	10:00p	Ernie Theba ethebado	2.3	0	Light
Victory Cor Multipurpo	Sat	6/1/2024	7:43p	Sat	6/1/2024	10:00p	Ernie Theba ethebado	2.28	0	Light
Victory Cor Multipurpo	Sun	6/2/2024	7:43p	Sun	6/2/2024	10:00p	Ernie Theba ethebado	2.28	0	Light
Victory Cor Multipurpo	Mon	6/3/2024	7:44p	Mon	6/3/2024	10:00p	Ernie Theba ethebado	2.27	0	Light
Victory Cor Multipurpo	Tue	6/4/2024	7:45p	Tue	6/4/2024	10:00p	Ernie Theba ethebado	2.25	0	Light
Victory Cor Multipurpo	Wed	6/5/2024	7:46p	Wed	6/5/2024	10:00p	Ernie Theba ethebado	2.23	0	Light
Victory Cor Multipurpo	Thu	6/6/2024	7:46p	Thu	6/6/2024	9:17p	EarlyOff 9:1 Ernie Theba ethebado	1.52	0.72	Light
Victory Cor Multipurpo	Fri	6/7/2024	7:47p	Fri	6/7/2024	10:00p	Ernie Theba ethebado	2.22	0	Light
Victory Cor Multipurpo	Sat	6/8/2024	7:47p	Sat	6/8/2024	10:00p	Ernie Theba ethebado	2.22	0	Light
Victory Cor Multipurpo	Sun	6/9/2024	7:48p	Sun	6/9/2024	10:00p	Ernie Theba ethebado	2.2	0	Light
Victory Cor Multipurpo	Mon	6/10/2024	7:49p	Mon	6/10/2024	10:00p	Ernie Theba ethebado	2.18	0	Light

Victory Cor Multipurpose	Tue	6/11/2024	7:49p	Tue	6/11/2024	10:00p	Ernie Theba ethebado	2.18	0 Light
Victory Cor Multipurpose	Wed	6/12/2024	7:50p	Wed	6/12/2024	10:00p	Ernie Theba ethebado	2.17	0 Light
Victory Cor Multipurpose	Thu	6/13/2024	7:50p	Thu	6/13/2024	10:00p	Ernie Theba ethebado	2.17	0 Light
Victory Cor Multipurpose	Fri	6/14/2024	7:50p	Fri	6/14/2024	10:00p	Ernie Theba ethebado	2.17	0 Light
Victory Cor Multipurpose	Sat	6/15/2024	7:51p	Sat	6/15/2024	10:00p	Ernie Theba ethebado	2.15	0 Light
Victory Cor Multipurpose	Sun	6/16/2024	7:51p	Sun	6/16/2024	10:00p	Ernie Theba ethebado	2.15	0 Light
Victory Cor Multipurpose	Mon	6/17/2024	7:52p	Mon	6/17/2024	10:00p	Ernie Theba ethebado	2.13	0 Light
Victory Cor Multipurpose	Tue	6/18/2024	7:52p	Tue	6/18/2024	10:00p	Ernie Theba ethebado	2.13	0 Light
Victory Cor Multipurpose	Wed	6/19/2024	7:52p	Wed	6/19/2024	10:00p	Ernie Theba ethebado	2.13	0 Light
Victory Cor Multipurpose	Thu	6/20/2024	7:52p	Thu	6/20/2024	10:00p	Ernie Theba ethebado	2.13	0 Light
Victory Cor Multipurpose	Fri	6/21/2024	7:53p	Fri	6/21/2024	10:00p	Ernie Theba ethebado	2.12	0 Light
Victory Cor Multipurpose	Sat	6/22/2024	7:53p	Sat	6/22/2024	10:00p	Ernie Theba ethebado	2.12	0 Light
Victory Cor Multipurpose	Sun	6/23/2024	7:53p	Sun	6/23/2024	10:00p	Ernie Theba ethebado	2.12	0 Light
Victory Cor Multipurpose	Mon	6/24/2024	7:53p	Mon	6/24/2024	10:00p	Ernie Theba ethebado	2.12	0 Light
Victory Cor Multipurpose	Tue	6/25/2024	7:53p	Tue	6/25/2024	10:00p	Ernie Theba ethebado	2.12	0 Light
Victory Cor Multipurpose	Wed	6/26/2024	7:53p	Wed	6/26/2024	10:00p	Ernie Theba ethebado	2.12	0 Light
Victory Cor Multipurpose	Thu	6/27/2024	7:53p	Thu	6/27/2024	10:00p	Ernie Theba ethebado	2.12	0 Light
Victory Cor Multipurpose	Fri	6/28/2024	7:53p	Fri	6/28/2024	10:00p	Ernie Theba ethebado	2.12	0 Light
Victory Cor Multipurpose	Sat	6/29/2024	7:53p	Sat	6/29/2024	10:00p	Ernie Theba ethebado	2.12	0 Light
Victory Cor Multipurpose	Sun	6/30/2024	7:53p	Sun	6/30/2024	10:00p	Ernie Theba ethebado	2.12	0 Light
Victory Cor Multipurpose	Mon	7/1/2024	7:53p	Mon	7/1/2024	10:00p	Ernie Theba ethebado	2.12	0 Light
Victory Cor Multipurpose	Tue	7/2/2024	7:53p	Tue	7/2/2024	10:00p	Ernie Theba ethebado	2.12	0 Light
Victory Cor Multipurpose	Wed	7/3/2024	7:53p	Wed	7/3/2024	10:00p	Ernie Theba ethebado	2.12	0 Light
Victory Cor Multipurpose	Thu	7/4/2024	7:52p	Thu	7/4/2024	10:00p	Ernie Theba ethebado	2.13	0 Light
Victory Cor Multipurpose	Fri	7/5/2024	7:52p	Fri	7/5/2024	10:00p	Ernie Theba ethebado	2.13	0 Light
Victory Cor Multipurpose	Sat	7/6/2024	7:52p	Sat	7/6/2024	10:00p	Ernie Theba ethebado	2.13	0 Light
Victory Cor Multipurpose	Sun	7/7/2024	7:51p	Sun	7/7/2024	10:00p	Ernie Theba ethebado	2.15	0 Light
Victory Cor Multipurpose	Mon	7/8/2024	7:51p	Mon	7/8/2024	10:00p	Ernie Theba ethebado	2.15	0 Light
Victory Cor Multipurpose	Tue	7/9/2024	7:51p	Tue	7/9/2024	10:00p	Ernie Theba ethebado	2.15	0 Light
Victory Cor Multipurpose	Wed	7/10/2024	7:35p	Wed	7/10/2024	10:00p	EarlyOn 7:35p Original Ernie Theba ethebado	2.42	0 Light
Victory Cor Multipurpose	Thu	7/11/2024	7:50p	Thu	7/11/2024	10:00p	Ernie Theba ethebado	2.17	0 Light
Victory Cor Multipurpose	Fri	7/12/2024	7:49p	Fri	7/12/2024	10:00p	Ernie Theba ethebado	2.18	0 Light
Victory Cor Multipurpose	Sat	7/13/2024	7:49p	Sat	7/13/2024	10:00p	Ernie Theba ethebado	2.18	0 Light
Victory Cor Multipurpose	Sun	7/14/2024	7:48p	Sun	7/14/2024	10:00p	Ernie Theba ethebado	2.2	0 Light
Victory Cor Multipurpose	Mon	7/15/2024	7:47p	Mon	7/15/2024	10:00p	Ernie Theba ethebado	2.22	0 Light
Victory Cor Multipurpose	Tue	7/16/2024	7:47p	Tue	7/16/2024	10:00p	Ernie Theba ethebado	2.22	0 Light
Victory Cor Multipurpose	Wed	7/17/2024	7:46p	Wed	7/17/2024	10:00p	Ernie Theba ethebado	2.23	0 Light
Victory Cor Multipurpose	Thu	7/18/2024	7:45p	Thu	7/18/2024	10:00p	Ernie Theba ethebado	2.25	0 Light
Victory Cor Multipurpose	Fri	7/19/2024	12:28p	Fri	7/19/2024	12:30p	EarlyOn 12: EarlyOff 12 Ernie Theba ethebado	0.03	1 Light
Victory Cor Multipurpose	Fri	7/19/2024	7:45p	Fri	7/19/2024	10:00p	Ernie Theba ethebado	2.25	0 Light
Victory Cor Multipurpose	Sat	7/20/2024	7:44p	Sat	7/20/2024	10:00p	Ernie Theba ethebado	2.27	0 Light
Victory Cor Multipurpose	Sun	7/21/2024	7:43p	Sun	7/21/2024	10:00p	Ernie Theba ethebado	2.28	0 Light
Victory Cor Multipurpose	Mon	7/22/2024	7:42p	Mon	7/22/2024	10:00p	Ernie Theba ethebado	2.3	0 Light
Victory Cor Multipurpose	Tue	7/23/2024	9:02a	Tue	7/23/2024	9:30a	EarlyOn 9:02a Scheduled Ernie Theba ethebado	0.47	0 Light

Victory Cor Multipurpo	Tue	7/23/2024 9:31a	Tue	7/23/2024 9:45a	EarlyOn 9:31a Schedul	Ernie Theba ethebado	0.23	0 Light
Victory Cor Multipurpo	Tue	7/23/2024 7:41p	Tue	7/23/2024 10:00p		Ernie Theba ethebado	2.32	0 Light
Victory Cor Multipurpo	Wed	7/24/2024 7:40p	Wed	7/24/2024 10:00p		Ernie Theba ethebado	2.33	0 Light
Victory Cor Multipurpo	Thu	7/25/2024 7:39p	Thu	7/25/2024 10:00p		Ernie Theba ethebado	2.35	0 Light
Victory Cor Multipurpo	Fri	7/26/2024 7:38p	Fri	7/26/2024 10:00p		Ernie Theba ethebado	2.37	0 Light
Victory Cor Multipurpo	Sat	7/27/2024 7:37p	Sat	7/27/2024 10:00p		Ernie Theba ethebado	2.38	0 Light
Victory Cor Multipurpo	Sun	7/28/2024 7:36p	Sun	7/28/2024 10:00p		Ernie Theba ethebado	2.4	0 Light
Victory Cor Multipurpo	Mon	7/29/2024 7:35p	Mon	7/29/2024 10:00p		Ernie Theba ethebado	2.42	0 Light
Victory Cor Multipurpo	Tue	7/30/2024 7:34p	Tue	7/30/2024 10:00p		Ernie Theba ethebado	2.43	0 Light
Victory Cor Multipurpo	Wed	7/31/2024 7:33p	Wed	7/31/2024 10:00p		Ernie Theba ethebado	2.45	0 Light
Victory Cor Multipurpo	Thu	8/1/2024 7:32p	Thu	8/1/2024 10:00p		Ernie Theba ethebado	2.47	0 Light
Victory Cor Multipurpo	Fri	8/2/2024 7:31p	Fri	8/2/2024 10:00p		Ernie Theba ethebado	2.48	0 Light
Victory Cor Multipurpo	Sat	8/3/2024 7:30p	Sat	8/3/2024 10:00p		Ernie Theba ethebado	2.5	0 Light
Victory Cor Multipurpo	Sun	8/4/2024 7:28p	Sun	8/4/2024 10:00p		Ernie Theba ethebado	2.53	0 Light
Victory Cor Multipurpo	Mon	8/5/2024 7:27p	Mon	8/5/2024 10:00p		Ernie Theba ethebado	2.55	0 Light
Victory Cor Multipurpo	Tue	8/6/2024 7:26p	Tue	8/6/2024 10:00p		Ernie Theba ethebado	2.57	0 Light
Victory Cor Multipurpo	Wed	8/7/2024 7:25p	Wed	8/7/2024 10:00p		Ernie Theba ethebado	2.58	0 Light
Victory Cor Multipurpo	Thu	8/8/2024 7:23p	Thu	8/8/2024 10:00p		Ernie Theba ethebado	2.62	0 Light
Victory Cor Multipurpo	Fri	8/9/2024 7:22p	Fri	8/9/2024 10:00p		Ernie Theba ethebado	2.63	0 Light
Victory Cor Multipurpo	Sat	8/10/2024 7:21p	Sat	8/10/2024 10:00p		Ernie Theba ethebado	2.65	0 Light
Victory Cor Multipurpo	Sun	8/11/2024 7:19p	Sun	8/11/2024 10:00p		Ernie Theba ethebado	2.68	0 Light
Victory Cor Multipurpo	Mon	8/12/2024 7:18p	Mon	8/12/2024 10:00p		Ernie Theba ethebado	2.7	0 Light
Victory Cor Multipurpo	Tue	8/13/2024 7:17p	Tue	8/13/2024 10:00p		Ernie Theba ethebado	2.72	0 Light
Victory Cor Multipurpo	Wed	8/14/2024 7:15p	Wed	8/14/2024 10:00p		Ernie Theba ethebado	2.75	0 Light
Victory Cor Multipurpo	Thu	8/15/2024 7:14p	Thu	8/15/2024 10:00p		Ernie Theba ethebado	2.77	0 Light
Victory Cor Multipurpo	Fri	8/16/2024 7:12p	Fri	8/16/2024 10:00p		Ernie Theba ethebado	2.8	0 Light
Victory Cor Multipurpo	Sat	8/17/2024 7:11p	Sat	8/17/2024 10:00p		Ernie Theba ethebado	2.82	0 Light
Victory Cor Multipurpo	Sun	8/18/2024 7:09p	Sun	8/18/2024 10:00p		Ernie Theba ethebado	2.85	0 Light
Victory Cor Multipurpo	Mon	8/19/2024 7:08p	Mon	8/19/2024 10:00p		Ernie Theba ethebado	2.87	0 Light
Victory Cor Multipurpo	Tue	8/20/2024 7:06p	Tue	8/20/2024 10:00p		Ernie Theba ethebado	2.9	0 Light
Victory Cor Multipurpo	Wed	8/21/2024 7:05p	Wed	8/21/2024 10:00p		Ernie Theba ethebado	2.92	0 Light
Victory Cor Multipurpo	Thu	8/22/2024 7:03p	Thu	8/22/2024 10:00p		Ernie Theba ethebado	2.95	0 Light
Victory Cor Multipurpo	Fri	8/23/2024 7:02p	Fri	8/23/2024 10:00p		Ernie Theba ethebado	2.97	0 Light
Victory Cor Multipurpo	Sat	8/24/2024 7:00p	Sat	8/24/2024 10:00p		Ernie Theba ethebado	3	0 Light
Victory Cor Multipurpo	Sun	8/25/2024 6:58p	Sun	8/25/2024 10:00p		Ernie Theba ethebado	3.03	0 Light
Victory Cor Multipurpo	Mon	8/26/2024 6:57p	Mon	8/26/2024 10:00p		Ernie Theba ethebado	3.05	0 Light
Victory Cor Multipurpo	Tue	8/27/2024 6:55p	Tue	8/27/2024 10:00p		Ernie Theba ethebado	3.08	0 Light
Victory Cor Multipurpo	Wed	8/28/2024 6:54p	Wed	8/28/2024 10:00p		Ernie Theba ethebado	3.1	0 Light
Victory Cor Multipurpo	Thu	8/29/2024 6:52p	Thu	8/29/2024 10:00p		Ernie Theba ethebado	3.13	0 Light
Victory Cor Multipurpo	Fri	8/30/2024 6:50p	Fri	8/30/2024 10:00p		Ernie Theba ethebado	3.17	0 Light
Victory Cor Multipurpo	Sat	8/31/2024 6:49p	Sat	8/31/2024 10:00p		Ernie Theba ethebado	3.18	0 Light
Victory Cor Multipurpo	Sun	9/1/2024 6:47p	Sun	9/1/2024 10:00p		Ernie Theba ethebado	3.22	0 Light
Victory Cor Multipurpo	Tue	9/3/2024 6:44p	Tue	9/3/2024 10:00p		Ernie Theba ethebado	3.27	0 Light
Victory Cor Multipurpo	Wed	9/4/2024 6:42p	Wed	9/4/2024 10:15p		Ernie Theba ethebado	3.55	0 Light

Victory Cor Multipurpo	9/5/2024 6:40p	Thu	9/5/2024 10:00p		Ernie Theba ethebado	3.33	0 Light
Victory Cor Multipurpo	9/6/2024 6:38p	Fri	9/6/2024 10:00p		Ernie Theba ethebado	3.37	0 Light
Victory Cor Multipurpo	9/7/2024 6:37p	Sat	9/7/2024 10:00p		Ernie Theba ethebado	3.38	0 Light
Victory Cor Multipurpo	9/8/2024 6:35p	Sun	9/8/2024 10:00p		Ernie Theba ethebado	3.42	0 Light
Victory Cor Multipurpo	9/9/2024 6:33p	Mon	9/9/2024 10:00p		Ernie Theba ethebado	3.45	0 Light
Victory Cor Multipurpo	9/10/2024 6:32p	Tue	9/10/2024 10:00p		Ernie Theba ethebado	3.47	0 Light
Victory Cor Multipurpo	9/11/2024 6:30p	Wed	9/11/2024 10:00p		Ernie Theba ethebado	3.5	0 Light
Victory Cor Multipurpo	9/12/2024 6:28p	Thu	9/12/2024 10:00p		Ernie Theba ethebado	3.53	0 Light
Victory Cor Multipurpo	9/13/2024 6:26p	Fri	9/13/2024 10:00p		Ernie Theba ethebado	3.57	0 Light
Victory Cor Multipurpo	9/14/2024 6:25p	Sat	9/14/2024 10:00p		Ernie Theba ethebado	3.58	0 Light
Victory Cor Multipurpo	9/15/2024 6:23p	Sun	9/15/2024 10:00p		Ernie Theba ethebado	3.62	0 Light
Victory Cor Multipurpo	9/16/2024 6:06p	Mon	9/16/2024 10:00p	EarlyOn 6:06p Original	Ernie Theba ethebado	3.9	0 Light
Victory Cor Multipurpo	9/17/2024 6:19p	Tue	9/17/2024 10:00p		Ernie Theba ethebado	3.68	0 Light
Victory Cor Multipurpo	9/18/2024 6:18p	Wed	9/18/2024 10:00p		Ernie Theba ethebado	3.7	0 Light
Victory Cor Multipurpo	9/19/2024 6:16p	Thu	9/19/2024 10:00p		Ernie Theba ethebado	3.73	0 Light
Victory Cor Multipurpo	9/20/2024 5:47p	Fri	9/20/2024 10:00p	EarlyOn 5:47p Original	Ernie Theba ethebado	4.22	0 Light
Victory Cor Multipurpo	9/21/2024 6:12p	Sat	9/21/2024 10:00p		Ernie Theba ethebado	3.8	0 Light
Victory Cor Multipurpo	9/22/2024 6:11p	Sun	9/22/2024 10:00p		Ernie Theba ethebado	3.82	0 Light
Victory Cor Multipurpo	9/23/2024 6:09p	Mon	9/23/2024 10:00p		Ernie Theba ethebado	3.85	0 Light
Victory Cor Multipurpo	9/24/2024 6:07p	Tue	9/24/2024 10:00p		Ernie Theba ethebado	3.88	0 Light
Victory Cor Multipurpo	9/25/2024 6:05p	Wed	9/25/2024 10:00p		Ernie Theba ethebado	3.92	0 Light
Victory Cor Multipurpo	9/26/2024 6:04p	Thu	9/26/2024 10:00p		Ernie Theba ethebado	3.93	0 Light
Victory Cor Multipurpo	9/27/2024 6:02p	Fri	9/27/2024 10:00p		Ernie Theba ethebado	3.97	0 Light
Victory Cor Multipurpo	9/28/2024 6:00p	Sat	9/28/2024 10:00p		Ernie Theba ethebado	4	0 Light
Victory Cor Multipurpo	9/29/2024 5:58p	Sun	9/29/2024 10:00p		Ernie Theba ethebado	4.03	0 Light
Victory Cor Multipurpo	9/30/2024 5:33p	Mon	9/30/2024 10:00p	EarlyOn 5:33p Original	Ernie Theba ethebado	4.45	0 Light
Victory Cor Multipurpo	10/1/2024 5:55p	Tue	10/1/2024 10:00p		Ernie Theba ethebado	4.08	0 Light
Victory Cor Multipurpo	10/2/2024 5:26p	Wed	10/2/2024 10:00p	EarlyOn 5:26p Original	Ernie Theba ethebado	4.57	0 Light
Victory Cor Multipurpo	10/3/2024 5:51p	Thu	10/3/2024 10:00p		Ernie Theba ethebado	4.15	0 Light
Victory Cor Multipurpo	10/4/2024 5:50p	Fri	10/4/2024 10:00p		Ernie Theba ethebado	4.17	0 Light
Victory Cor Multipurpo	10/5/2024 5:48p	Sat	10/5/2024 10:00p		Ernie Theba ethebado	4.2	0 Light
Victory Cor Multipurpo	10/6/2024 5:46p	Sun	10/6/2024 10:00p		Ernie Theba ethebado	4.23	0 Light
Victory Cor Multipurpo	10/7/2024 5:39p	Mon	10/7/2024 10:00p	EarlyOn 5:39p Original	Ernie Theba ethebado	4.35	0 Light
Victory Cor Multipurpo	10/8/2024 5:43p	Tue	10/8/2024 10:00p		Ernie Theba ethebado	4.28	0 Light
Victory Cor Multipurpo	10/9/2024 5:41p	Wed	10/9/2024 10:00p		Ernie Theba ethebado	4.32	0 Light
Victory Cor Multipurpo	10/10/2024 5:40p	Thu	10/10/2024 10:00p		Ernie Theba ethebado	4.33	0 Light
Victory Cor Multipurpo	10/11/2024 5:38p	Fri	10/11/2024 10:00p		Ernie Theba ethebado	4.37	0 Light
Victory Cor Multipurpo	10/12/2024 5:36p	Sat	10/12/2024 10:00p		Ernie Theba ethebado	4.4	0 Light
Victory Cor Multipurpo	10/13/2024 5:35p	Sun	10/13/2024 10:00p		Ernie Theba ethebado	4.42	0 Light
Victory Cor Multipurpo	10/14/2024 5:33p	Mon	10/14/2024 10:00p		Ernie Theba ethebado	4.45	0 Light
Victory Cor Multipurpo	10/15/2024 5:32p	Tue	10/15/2024 10:00p		Ernie Theba ethebado	4.47	0 Light
Victory Cor Multipurpo	10/16/2024 4:55p	Wed	10/16/2024 10:00p	EarlyOn 4:55p Original	Ernie Theba ethebado	5.08	0 Light
Victory Cor Multipurpo	10/17/2024 5:29p	Thu	10/17/2024 10:00p		Ernie Theba ethebado	4.52	0 Light
Victory Cor Multipurpo	10/18/2024 5:22p	Fri	10/18/2024 10:00p	EarlyOn 5:22p Original	Ernie Theba ethebado	4.63	0 Light

Victory Cor Multipurpo	Sat	10/19/2024	5:25p	Sat	10/19/2024	10:00p	Ernie Theba ethebado	4.58	0	Light
Victory Cor Multipurpo	Sun	10/20/2024	5:24p	Sun	10/20/2024	10:00p	Ernie Theba ethebado	4.6	0	Light
Victory Cor Multipurpo	Mon	10/21/2024	5:22p	Mon	10/21/2024	10:00p	Ernie Theba ethebado	4.63	0	Light
Victory Cor Multipurpo	Tue	10/22/2024	5:21p	Tue	10/22/2024	10:00p	Ernie Theba ethebado	4.65	0	Light
Victory Cor Multipurpo	Wed	10/23/2024	5:20p	Wed	10/23/2024	10:00p	Ernie Theba ethebado	4.67	0	Light
Victory Cor Multipurpo	Thu	10/24/2024	5:18p	Thu	10/24/2024	10:00p	Ernie Theba ethebado	4.7	0	Light
Victory Cor Multipurpo	Fri	10/25/2024	5:17p	Fri	10/25/2024	10:00p	Ernie Theba ethebado	4.72	0	Light
Victory Cor Multipurpo	Sat	10/26/2024	5:15p	Sat	10/26/2024	10:00p	Ernie Theba ethebado	4.75	0	Light
Victory Cor Multipurpo	Sun	10/27/2024	5:14p	Sun	10/27/2024	10:00p	Ernie Theba ethebado	4.77	0	Light
Victory Cor Multipurpo	Mon	10/28/2024	5:13p	Mon	10/28/2024	10:00p	Ernie Theba ethebado	4.78	0	Light
Victory Cor Multipurpo	Tue	10/29/2024	5:11p	Tue	10/29/2024	10:00p	Ernie Theba ethebado	4.82	0	Light
Victory Cor Multipurpo	Wed	10/30/2024	5:10p	Wed	10/30/2024	10:00p	Ernie Theba ethebado	4.83	0	Light
Victory Cor Multipurpo	Thu	10/31/2024	5:09p	Thu	10/31/2024	10:00p	Ernie Theba ethebado	4.85	0	Light
Victory Cor Multipurpo	Fri	11/1/2024	5:07p	Fri	11/1/2024	10:00p	Ernie Theba ethebado	4.88	0	Light
Victory Cor Multipurpo	Sat	11/2/2024	5:06p	Sat	11/2/2024	10:00p	Ernie Theba ethebado	4.9	0	Light
Victory Cor Multipurpo	Sun	11/3/2024	4:05p	Sun	11/3/2024	10:00p	Ernie Theba ethebado	5.92	0	Light
Victory Cor Multipurpo	Mon	11/4/2024	4:04p	Mon	11/4/2024	10:00p	Ernie Theba ethebado	5.93	0	Light
Victory Cor Multipurpo	Tue	11/5/2024	4:02p	Tue	11/5/2024	10:00p	Ernie Theba ethebado	5.97	0	Light
Victory Cor Multipurpo	Wed	11/6/2024	4:01p	Wed	11/6/2024	10:00p	Ernie Theba ethebado	5.98	0	Light
Victory Cor Multipurpo	Thu	11/7/2024	4:00p	Thu	11/7/2024	10:00p	Ernie Theba ethebado	6	0	Light
Victory Cor Multipurpo	Fri	11/8/2024	3:59p	Fri	11/8/2024	10:00p	Ernie Theba ethebado	6.02	0	Light
Victory Cor Multipurpo	Sat	11/9/2024	3:58p	Sat	11/9/2024	10:00p	Ernie Theba ethebado	6.03	0	Light
Victory Cor Multipurpo	Sun	11/10/2024	3:57p	Sun	11/10/2024	10:00p	Ernie Theba ethebado	6.05	0	Light
Victory Cor Multipurpo	Mon	11/11/2024	3:56p	Mon	11/11/2024	10:00p	Ernie Theba ethebado	6.07	0	Light
Victory Cor Multipurpo	Tue	11/12/2024	3:55p	Tue	11/12/2024	10:00p	Ernie Theba ethebado	6.08	0	Light
Victory Cor Multipurpo	Wed	11/13/2024	3:54p	Wed	11/13/2024	10:00p	Ernie Theba ethebado	6.1	0	Light
Victory Cor Multipurpo	Thu	11/14/2024	3:53p	Thu	11/14/2024	10:00p	Ernie Theba ethebado	6.12	0	Light
Victory Cor Multipurpo	Fri	11/15/2024	3:52p	Fri	11/15/2024	10:00p	Ernie Theba ethebado	6.13	0	Light
Victory Cor Multipurpo	Sat	11/16/2024	3:51p	Sat	11/16/2024	10:00p	Ernie Theba ethebado	6.15	0	Light
Victory Cor Multipurpo	Sun	11/17/2024	3:51p	Sun	11/17/2024	10:00p	Ernie Theba ethebado	6.15	0	Light
Victory Cor Multipurpo	Mon	11/18/2024	3:50p	Mon	11/18/2024	10:00p	Ernie Theba ethebado	6.17	0	Light
Victory Cor Multipurpo	Tue	11/19/2024	3:49p	Tue	11/19/2024	10:00p	Ernie Theba ethebado	6.18	0	Light
Victory Cor Multipurpo	Wed	11/20/2024	3:48p	Wed	11/20/2024	10:00p	Ernie Theba ethebado	6.2	0	Light
Victory Cor Multipurpo	Thu	11/21/2024	3:48p	Thu	11/21/2024	10:00p	Ernie Theba ethebado	6.2	0	Light
Victory Cor Multipurpo	Fri	11/22/2024	3:47p	Fri	11/22/2024	10:00p	Ernie Theba ethebado	6.22	0	Light
Victory Cor Multipurpo	Sat	11/23/2024	11:10a	Sat	11/23/2024	1:39p	EarlyOn 11: EarlyOff 1:39p	2.48	8.35	Light
Victory Cor Multipurpo	Sat	11/23/2024	3:46p	Sat	11/23/2024	10:00p	Ernie Theba ethebado	6.23	0	Light
Victory Cor Multipurpo	Sun	11/24/2024	3:46p	Sun	11/24/2024	10:00p	Ernie Theba ethebado	6.23	0	Light
Victory Cor Multipurpo	Mon	11/25/2024	3:45p	Mon	11/25/2024	10:00p	Ernie Theba ethebado	6.25	0	Light
Victory Cor Multipurpo	Tue	11/26/2024	3:45p	Tue	11/26/2024	10:00p	Ernie Theba ethebado	6.25	0	Light
Victory Cor Multipurpo	Wed	11/27/2024	3:44p	Wed	11/27/2024	10:00p	Ernie Theba ethebado	6.27	0	Light
Victory Cor Multipurpo	Thu	11/28/2024	3:44p	Thu	11/28/2024	10:00p	Ernie Theba ethebado	6.27	0	Light
Victory Cor Multipurpo	Fri	11/29/2024	3:44p	Fri	11/29/2024	10:00p	Ernie Theba ethebado	6.27	0	Light
Victory Cor Multipurpo	Sat	11/30/2024	3:43p	Sat	11/30/2024	10:00p	Ernie Theba ethebado	6.28	0	Light

Victory Cor Multipurpose	Sun	12/1/2024	6:42p	Sun	12/1/2024	10:00p	EarlyOn 6:42p Scheduling	Ernie Theba ethebado	3.3	0	Light
Victory Cor Multipurpose	Mon	12/2/2024	6:14p	Mon	12/2/2024	10:00p	EarlyOn 6:14p Scheduling	Ernie Theba ethebado	3.77	0	Light
Victory Cor Multipurpose	Tue	12/3/2024	3:42p	Tue	12/3/2024	9:00p		Ernie Theba ethebado	5.3	0	Light
Victory Cor Multipurpose	Wed	12/4/2024	3:42p	Wed	12/4/2024	9:00p		Ernie Theba ethebado	5.3	0	Light
Victory Cor Multipurpose	Thu	12/5/2024	3:42p	Thu	12/5/2024	9:00p		Ernie Theba ethebado	5.3	0	Light
Victory Cor Multipurpose	Fri	12/6/2024	3:42p	Fri	12/6/2024	9:00p		Ernie Theba ethebado	5.3	0	Light
Victory Cor Multipurpose	Sat	12/7/2024	3:42p	Sat	12/7/2024	9:00p		Ernie Theba ethebado	5.3	0	Light
Victory Cor Multipurpose	Sun	12/8/2024	3:42p	Sun	12/8/2024	9:00p		Ernie Theba ethebado	5.3	0	Light
Victory Cor Multipurpose	Mon	12/9/2024	3:42p	Mon	12/9/2024	9:00p		Ernie Theba ethebado	5.3	0	Light
Victory Cor Multipurpose	Tue	12/10/2024	3:42p	Tue	12/10/2024	10:15p		Ernie Theba ethebado	6.55	0	Light
Victory Cor Multipurpose	Wed	12/11/2024	3:42p	Wed	12/11/2024	9:00p		Ernie Theba ethebado	5.3	0	Light
Victory Cor Multipurpose	Thu	12/12/2024	3:42p	Thu	12/12/2024	9:00p		Ernie Theba ethebado	5.3	0	Light
Victory Cor Multipurpose	Fri	12/13/2024	3:42p	Fri	12/13/2024	9:00p		Ernie Theba ethebado	5.3	0	Light
Victory Cor Multipurpose	Sat	12/14/2024	3:43p	Sat	12/14/2024	9:00p		Ernie Theba ethebado	5.28	0	Light
Victory Cor Multipurpose	Sun	12/15/2024	3:43p	Sun	12/15/2024	9:00p		Ernie Theba ethebado	5.28	0	Light
Victory Cor Multipurpose	Mon	12/16/2024	3:43p	Mon	12/16/2024	9:00p		Ernie Theba ethebado	5.28	0	Light
Victory Cor Multipurpose	Tue	12/17/2024	3:43p	Tue	12/17/2024	9:00p		Ernie Theba ethebado	5.28	0	Light
Victory Cor Multipurpose	Wed	12/18/2024	3:44p	Wed	12/18/2024	9:00p		Ernie Theba ethebado	5.27	0	Light
Victory Cor Multipurpose	Thu	12/19/2024	3:44p	Thu	12/19/2024	9:00p		Ernie Theba ethebado	5.27	0	Light
Victory Cor Multipurpose	Fri	12/20/2024	3:45p	Fri	12/20/2024	9:00p		Ernie Theba ethebado	5.25	0	Light
Victory Cor Multipurpose	Sat	12/21/2024	3:45p	Sat	12/21/2024	9:00p		Ernie Theba ethebado	5.25	0	Light
Victory Cor Multipurpose	Sun	12/22/2024	3:46p	Sun	12/22/2024	9:00p		Ernie Theba ethebado	5.23	0	Light
Victory Cor Multipurpose	Mon	12/23/2024	3:46p	Mon	12/23/2024	9:00p		Ernie Theba ethebado	5.23	0	Light
Victory Cor Multipurpose	Thu	12/26/2024	3:48p	Thu	12/26/2024	7:07p	EarlyOff 7:07p	Ernie Theba ethebado	3.32	1.88	Light
Victory Cor Multipurpose	Fri	12/27/2024	3:49p	Fri	12/27/2024	9:00p		Ernie Theba ethebado	5.18	0	Light
Victory Cor Multipurpose	Sat	12/28/2024	3:50p	Sat	12/28/2024	9:00p		Ernie Theba ethebado	5.17	0	Light
Victory Cor Multipurpose	Sun	12/29/2024	3:50p	Sun	12/29/2024	9:00p		Ernie Theba ethebado	5.17	0	Light
Victory Cor Multipurpose	Mon	12/30/2024	3:51p	Mon	12/30/2024	9:00p		Ernie Theba ethebado	5.15	0	Light
Victory Cor Multipurpose	Tue	12/31/2024	3:52p	Tue	12/31/2024	7:29p	EarlyOff 7:29p	Ernie Theba ethebado	3.62	1.52	Light
Victory Cor Multipurpose	Wed	1/1/2025	3:53p	Wed	1/1/2025	9:00p		Ernie Theba ethebado	5.12	0	Light
Victory Cor Multipurpose	Thu	1/2/2025	3:54p	Thu	1/2/2025	9:00p		Ernie Theba ethebado	5.1	0	Light
Victory Cor Multipurpose	Fri	1/3/2025	3:55p	Fri	1/3/2025	9:00p		Ernie Theba ethebado	5.08	0	Light
Victory Cor Multipurpose	Sat	1/4/2025	3:55p	Sat	1/4/2025	9:00p		Ernie Theba ethebado	5.08	0	Light
Victory Cor Multipurpose	Sun	1/5/2025	3:56p	Sun	1/5/2025	9:00p		Ernie Theba ethebado	5.07	0	Light
Victory Cor Multipurpose	Mon	1/6/2025	3:57p	Mon	1/6/2025	9:00p		Ernie Theba ethebado	5.05	0	Light
Victory Cor Multipurpose	Tue	1/7/2025	3:58p	Tue	1/7/2025	9:00p		Ernie Theba ethebado	5.03	0	Light
Victory Cor Multipurpose	Wed	1/8/2025	3:59p	Wed	1/8/2025	9:00p		Ernie Theba ethebado	5.02	0	Light
Victory Cor Multipurpose	Thu	1/9/2025	4:00p	Thu	1/9/2025	9:00p		Ernie Theba ethebado	5	0	Light
Victory Cor Multipurpose	Fri	1/10/2025	4:02p	Fri	1/10/2025	9:00p		Ernie Theba ethebado	4.97	0	Light
Victory Cor Multipurpose	Sat	1/11/2025	4:03p	Sat	1/11/2025	5:10p	EarlyOff 5:10p	Ernie Theba ethebado	1.12	3.83	Light
Victory Cor Multipurpose	Sun	1/12/2025	4:04p	Sun	1/12/2025	9:00p		Ernie Theba ethebado	4.93	0	Light
Victory Cor Multipurpose	Mon	1/13/2025	4:05p	Mon	1/13/2025	9:00p		Ernie Theba ethebado	4.92	0	Light
Victory Cor Multipurpose	Tue	1/14/2025	4:06p	Tue	1/14/2025	9:00p		Ernie Theba ethebado	4.9	0	Light
Victory Cor Multipurpose	Wed	1/15/2025	4:07p	Wed	1/15/2025	9:00p		Ernie Theba ethebado	4.88	0	Light

Victory Cor Multipurpose Thu	1/16/2025 4:08p	Thu	1/16/2025 9:00p	Ernie Theba ethebado	4.87	0 Light
Victory Cor Multipurpose Fri	1/17/2025 4:09p	Fri	1/17/2025 9:00p	Ernie Theba ethebado	4.85	0 Light
Victory Cor Multipurpose Sat	1/18/2025 4:11p	Sat	1/18/2025 9:00p	Ernie Theba ethebado	4.82	0 Light
Victory Cor Multipurpose Sun	1/19/2025 4:12p	Sun	1/19/2025 8:23p	EarlyOff 8:2 Ernie Theba ethebado	4.18	0.62 Light
Victory Cor Multipurpose Tue	1/21/2025 4:14p	Tue	1/21/2025 6:39p	EarlyOff 6:3 Ernie Theba ethebado	2.42	2.35 Light
Victory Cor Multipurpose Sat	1/25/2025 4:19p	Sat	1/25/2025 9:00p	Ernie Theba ethebado	4.68	0 Light
Victory Cor Multipurpose Tue	1/28/2025 4:23p	Tue	1/28/2025 7:22p	EarlyOff 7:2 Ernie Theba ethebado	2.98	1.63 Light
Victory Cor Multipurpose Sat	2/1/2025 4:28p	Sat	2/1/2025 9:00p	Ernie Theba ethebado	4.53	0 Light
Victory Cor Multipurpose Sun	2/2/2025 4:30p	Sun	2/2/2025 9:00p	Ernie Theba ethebado	4.5	0 Light
Victory Cor Multipurpose Mon	2/3/2025 4:31p	Mon	2/3/2025 4:59p	EarlyOff 4:5 Ernie Theba ethebado	0.47	4.02 Light
Victory Cor Multipurpose Tue	2/4/2025 6:20p	Tue	2/4/2025 8:30p	EarlyOn 6:20p Scheduling Ernie Theba ethebado	2.17	0 Light
Victory Cor Multipurpose Wed	2/5/2025 4:33p	Wed	2/5/2025 9:00p	Ernie Theba ethebado	4.45	0 Light
Victory Cor Multipurpose Thu	2/6/2025 4:35p	Thu	2/6/2025 4:44p	EarlyOff 4:4 Ernie Theba ethebado	0.15	4.27 Light
Victory Cor Multipurpose Fri	2/7/2025 4:36p	Fri	2/7/2025 8:00p	Ernie Theba ethebado	3.4	0 Light
Victory Cor Multipurpose Sat	2/8/2025 4:37p	Sat	2/8/2025 8:00p	Ernie Theba ethebado	3.38	0 Light
Victory Cor Multipurpose Mon	2/10/2025 4:40p	Mon	2/10/2025 5:23p	EarlyOff 5:2 Ernie Theba ethebado	0.72	3.62 Light
Victory Cor Multipurpose Tue	2/18/2025 6:21p	Tue	2/18/2025 6:26p	EarlyOn 6:2 EarlyOff 6:2 Ernie Theba ethebado	0.08	0.07 Light
Victory Cor Multipurpose Tue	2/25/2025 4:59p	Tue	2/25/2025 7:17p	EarlyOff 7:1 Ernie Theba ethebado	2.3	1.72 Light
Victory Cor Multipurpose Wed	2/26/2025 5:00p	Wed	2/26/2025 8:15p	Jon Kazanji 7007 Watertown Recreation	3.25	0 Light
Victory Cor Multipurpose Thu	2/27/2025 5:01p	Thu	2/27/2025 8:15p	Jon Kazanji 7007 Watertown Recreation	3.23	0 Light
Victory Cor Multipurpose Fri	2/28/2025 5:02p	Fri	2/28/2025 8:15p	Jon Kazanji 7007 Watertown Recreation	3.22	0 Light
Victory Cor Multipurpose Sat	3/1/2025 5:04p	Sat	3/1/2025 8:00p	Ernie Theba ethebado Watertown Recreation	2.93	0 Light
Victory Cor Multipurpose Sun	3/2/2025 5:05p	Sun	3/2/2025 8:15p	Jon Kazanji 7007 Watertown Recreation	3.17	0 Light
Victory Cor Multipurpose Mon	3/3/2025 5:06p	Mon	3/3/2025 8:15p	Ernie Theba ethebado	3.15	0 Light
Victory Cor Multipurpose Tue	3/4/2025 5:07p	Tue	3/4/2025 8:15p	Ernie Theba ethebado	3.13	0 Light
Victory Cor Multipurpose Wed	3/5/2025 5:08p	Wed	3/5/2025 8:30p	Ernie Theba ethebado	3.37	0 Light
Victory Cor Multipurpose Thu	3/6/2025 5:09p	Thu	3/6/2025 8:15p	Ernie Theba ethebado	3.1	0 Light
Total Usage for Town of Watertown					3544.89	76.05

CITY COUNCIL ROLL CALL VOTE
MEETING DATE: AUGUST 12, 2025

	YES	NO	PRESENT
JOHN M. AIRASIAN	<u> X </u>	<u> </u>	<u> </u>
CAROLINE BAYS	<u> X(Via Zoom) </u>	<u> </u>	<u> </u>
LISA J. FELTNER	<u> X </u>	<u> </u>	<u> </u>
JOHN G. GANNON	<u> X </u>	<u> </u>	<u> </u>
NICOLE GARDNER	<u> X </u>	<u> </u>	<u> </u>
EMILY IZZO	<u> X </u>	<u> </u>	<u> </u>
ANTHONY PALOMBA	<u> X </u>	<u> </u>	<u> </u>
VINCENT J. PICCIRILLI JR.	<u> X </u>	<u> </u>	<u> </u>
MARK S. SIDERIS, COUNCIL PRESIDENT	<u> X </u>	<u> </u>	<u> </u>

Motion to accept the Committee on Personnel and City Organization Report from June 21,
2025

CITY COUNCIL ROLL CALL VOTE
MEETING DATE: AUGUST 12, 2025

	YES	NO	PRESENT
JOHN M. AIRASIAN	<u> X </u>	<u> </u>	<u> </u>
CAROLINE BAYS	<u> X(Via Zoom) </u>	<u> </u>	<u> </u>
LISA J. FELTNER	<u> X </u>	<u> </u>	<u> </u>
JOHN G. GANNON	<u> X </u>	<u> </u>	<u> </u>
NICOLE GARDNER	<u> X </u>	<u> </u>	<u> </u>
EMILY IZZO	<u> X </u>	<u> </u>	<u> </u>
ANTHONY PALOMBA	<u> X </u>	<u> </u>	<u> </u>
VINCENT J. PICCIRILLI JR.	<u> X </u>	<u> </u>	<u> </u>
MARK S. SIDERIS, COUNCIL PRESIDENT	<u> X </u>	<u> </u>	<u> </u>

Motion to approve the action item from the Committee on Personnel and City Organization
 Report from June 21, 2025



**Report of the Personnel
and City Organization
Committee**
Meeting Date: June 21, 2025

The Committee convened on Monday, June 21, at 7 pm in the 3rd Floor Conference Room with remote participation by Zoom.

Present were Councilors Caroline Bays, chair; Nicole Gardner, secretary; John Gannon, vice chair; and Councilor Vinnie Piccirilli.

Staff present were City Manager George Proakis, Deputy City Manager Emily Monea, and Director of Human Services Jenna Bancroft. Jacky Van Leeuwen joined via Zoom.

Councilor Bays called the meeting to order at 7:01 pm. The purpose of the meeting was to discuss the Reorganization Plan as submitted by the City Manager.

The Manager began by introducing Jenna Bancroft, who joined City Administration a few weeks ago. Her team now oversees Community Wellness, the Food Pantry, and the Wayside/SSRS partnership. Ms. Bancroft expressed her enthusiasm about returning to Watertown.

Mr. Proakis then proposed the following two organization changes.

First, he proposed that 4 department heads – Treasurer/Collector, Assessing, Procurement, and Information Technology – formally report directly to the City Manager. These positions had been reporting to the Assistant Manager for Finance; however this role was recently eliminated by the Council during budget hearings. These department heads have already been reporting informally to the Manager, so this change brings clarity and aligns with current operations. The Committee had no specific questions or comments on this proposal.

Second, the Manager proposed that the Veterans' Services Officer (VSO) position be moved under the Human Services team, reporting to the Human Services Director. The VSO will continue to serve as the ADA Coordinator. Ms. Bancroft noted the title will be updated to reflect both responsibilities. Centralizing related roles within Human Services may facilitate future administrative support and efficiency. The new team will move to the Parker Building once renovations are complete; until then, it will remain in City Hall.

Councilor Gannon inquired whether adequate flexibility and support would be provided to serve our veterans effectively. Ms. Bancroft confirmed that veterans' needs will remain the top priority. Mr. Proakis added that new hires will receive training and certification through the Executive Office of Veteran Affairs.

Ms. Bancroft shared that the updated job description is ready to post and that there is strong interest in the position.

Mr. Proakis asked if the members of the PCO had objection to posting the job as soon as possible, in hopes of a positive vote from the Council when it meets in August. The Committee had no concerns or objections.

→ **Action Item: Councilor Gardner made a motion, seconded by Councilor Gannon, that the Committee recommend the City Council approve the proposed amended organization as presented by the Manager. The motion passed unanimously.**

The meeting adjourned with a unanimous vote at 7:18 pm.
Report prepared by Nicole Gardner

ELECTED OFFICIALS

Caroline Bays,
Chair

John G. Gannon,
Vice Chair

Nicole Gardner,
Secretary



George J. Proakis
City Manager

CITY OF
WATERTOWN
Office of the City Manager

Administration Building
149 Main Street
Watertown, MA 02472
Phone: 617-972-6465
www.watertown-ma.gov
Citymgr@watertown-ma.gov

To: Honorable City Council

From: George Proakis, City Manager 

Date: July 8, 2025

RE: Agenda Item – Administrative Reorganization Plan

Attached please find an Administrative Reorganization Plan for the administrative reorganization of City departments by administrative code.

Deputy City Manager Emily Monea will bring this up under Communications from the City Manager at the July 8, 2025, City Council Meeting. I respectfully request the matter be referred to Committee for further review and consideration.



George J. Proakis
City Manager

CITY OF WATERTOWN

Office of the City Manager

Administration Building
149 Main Street
Watertown, MA 02472
Phone: 617-972-6465
www.watertown-ma.gov

TO: Honorable City Council

FROM: George J. Proakis, City Manager

DATE: July 8, 2025

SUBJECT: FY 2026 ORGANZATIONAL CHANGES – EXPLANATORY MESSAGE

Pursuant to the provisions of Article 6, Section 6-2 of the City of Watertown Home Rule Charter, I herewith present the attached Administrative Reorganization Plan for the administrative reorganization of City departments by administrative code. This Administrative Reorganization Plan shall be subject to the referral, public hearing, report, and approval process as specified in Section 6-2 of the Home Rule Charter as further explained below.

1. Reorganization Plan by Administrative Code – City Charter Process

As noted above, this Administrative Reorganization Plan is being submitted pursuant to Article 6, Section 6-2 of the City of Watertown Home Rule Charter. This provision of the Charter authorizes the City Manager to “from time to time prepare and submit to the city council reorganization plans which may, unless prohibited by general law or the charter, reorganize, consolidate, or abolish any existing city agency in whole or in part, establish new city agencies, and prescribe the functions of any city agency.”

The process for consideration of such a reorganization by administrative code is as follows:

- A. The City Manager may submit a reorganization plan to the City Council with an explanatory note.
- B. Upon receipt of the plan by the City Council, City Council shall refer the plan to an appropriate standing committee for study and report.
- C. Within thirty days of such referral, a public hearing on the plan would be held either before the standing committee or the full City Council.
- D. Within fourteen days following conclusion of the public hearing, a report of the standing committee would be filed, either approving or disapproving the plan.
- E. Upon the ninetieth day following City Council receipt of the plan (unless the plan itself specifies a later date) the plan becomes effective unless disapproved by the City Council.
- F. A reorganization plan submitted by administrative code may not be amended by the City Council but shall either be approved or disapproved in the form as submitted.

2. Explanatory Note

Article 3, Section 3-2 of the City of Watertown Home Rule Charter designates the City Manager as the City's chief administrative officer. The powers and duties of the City Manager include administration of all officers appointed by the City Manager and their respective agencies. The City Manager is also responsible for the coordination of activities of all agencies under his control with the activities of all other City agencies, whether elected or appointed by other elected officials. This Administrative Reorganization Plan is submitted pursuant to and in fulfillment of the duties and responsibilities of the City Manager and in the interest of improving the effectiveness of the City's administration. This plan is hereby offered to the City Council for action in accordance with Article 6, Section 6-2 of the City's Home Rule Charter.

3. Reorganization Plan

Included with this Explanatory Message is the proposed Administrative Reorganization Plan submitted to the City Council by the City Manager pursuant to Article 6, Section 6-2 of the City's Home Rule Charter. With the honorable City Council's approval of the organizational changes contained in the Administrative Reorganization Plan pursuant to the Charter procedures outlined above, and in accordance with the FY 25 budget submission, the City Departments will operate with the following organizational changes:

Assistant City Manager for Finance

The Assistant City Manager for Finance position will be eliminated, and the department heads that reported to the Assistant City Manager for Finance will now report to the City Manager. The Management & Grants Specialist will report to the Deputy City Manager.


Veterans Services

Veterans Services will no longer be a stand-alone department, and the Veterans Services Officer will report to the Human Services Director.


City of Watertown – Proposed Amended Organization



City Manager's Office – Proposed Amended Organization

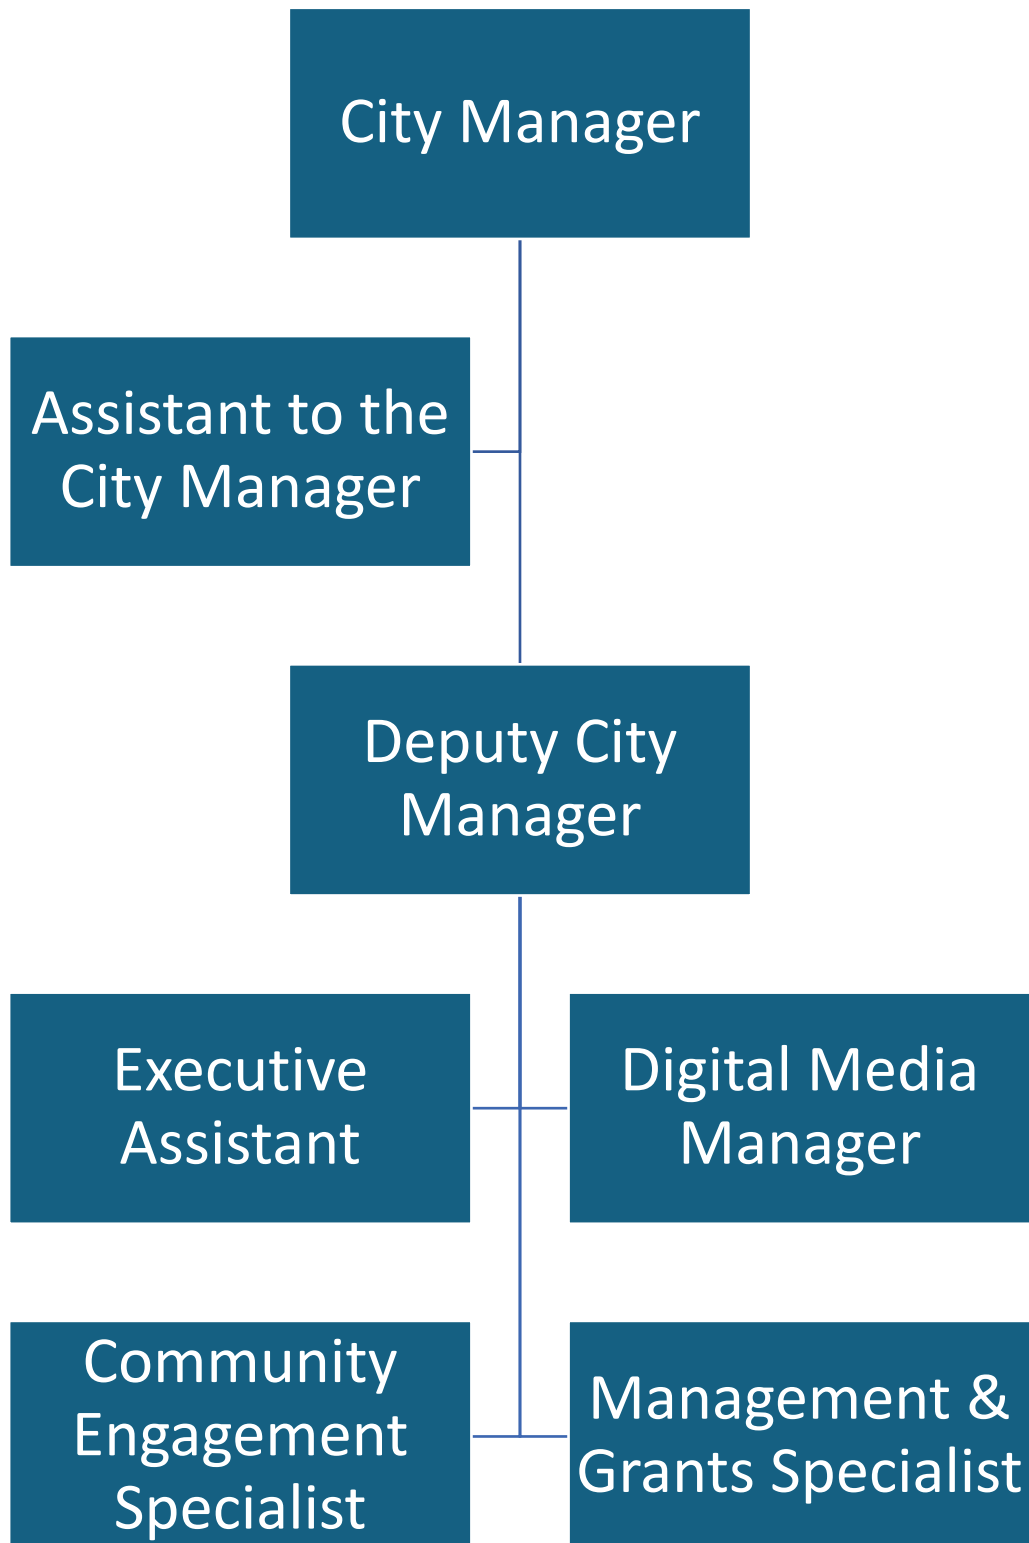

Human Services Department – Proposed Amended Organization

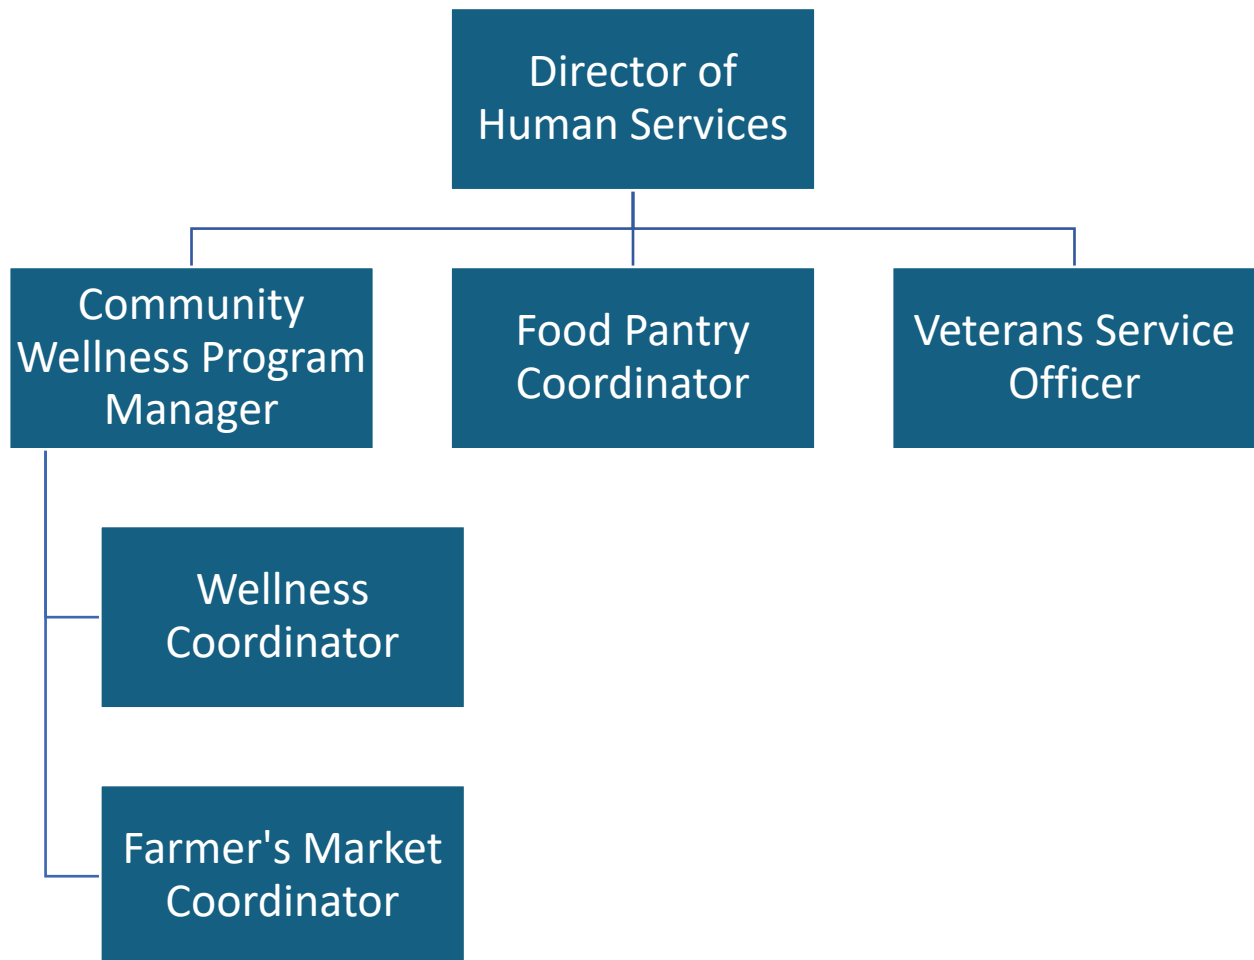

CITY COUNCIL ROLL CALL VOTE
MEETING DATE: AUGUST 12, 2025

	YES	NO	PRESENT
JOHN M. AIRASIAN	<u> X </u>	<u> </u>	<u> </u>
CAROLINE BAYS	<u> X(Via Zoom) </u>	<u> </u>	<u> </u>
LISA J. FELTNER	<u> X </u>	<u> </u>	<u> </u>
JOHN G. GANNON	<u> X </u>	<u> </u>	<u> </u>
NICOLE GARDNER	<u> X </u>	<u> </u>	<u> </u>
EMILY IZZO	<u> X </u>	<u> </u>	<u> </u>
ANTHONY PALOMBA	<u> X </u>	<u> </u>	<u> </u>
VINCENT J. PICCIRILLI JR.	<u> X </u>	<u> </u>	<u> </u>
MARK S. SIDERIS, COUNCIL PRESIDENT	<u> X </u>	<u> </u>	<u> </u>

Motion to accept the Committee on Human Services Report from its meeting on March 26,
2025



**Watertown City Council
Committee on Human Services
Wednesday, March 26, 2025**

Members Present: Councilor Tony Palomba, Chair; Councilor Caroline Bays, Vice Chair; and Councilor John Gannon, Secretary

The Committee on Human Services held a public meeting at 6:15pm on March 26, 2025, to discuss the ideal qualities and qualifications of a Director of Human Services.

1. Call to Order

Committee Chair Palomba called the meeting to order at 6:15pm and introduced the other committee members present: Caroline Bays, Vice Chair; and John Gannon, Secretary. Also present during the course of the meeting were City Manager George Proakis, Jackie Van Leeuwen, Domenica Puleo, Stephanie Venizelos, Patrick George, Emily Monea, and Deanna Earle.

Chair Palomba stated that the City Council had voted to approve the creation of a Director of Human Services. In accordance with the City Charter, the appropriate City Council committee is charged with reviewing the ideal qualifications for a new appointment for the posting of such a position.

City Manager Proakis stated that he was interested in hearing ideas from the committee members and members of the public. During the meeting, participants spoke of desired qualifications for the position, which included an entrepreneurial spirit, skill at working with people of various backgrounds, experience in the field of human services delivery, experience in dealing with food and housing insecurity, strong management ability, strategic planning capacity, ability to prioritize, experience in running community-based organizations, a suitable educational background, experience in mental health and the prevention and treatment of substance use disorders, creativity, and a dynamic leadership style.

Councilor Bays made a motion to adjourn the meeting. Councilor Gannon seconded the motion. The vote on the motion to adjourn was 3-0. The meeting adjourned at 6:46pm.

Respectfully submitted,
John Gannon

ELECTED OFFICIALS

Anthony Palomba,
Chair

Caroline Bays,
Vice Chair

John G. Gannon,
Secretary

CITY COUNCIL ROLL CALL VOTE
MEETING DATE: AUGUST 12, 2025

	YES	NO	PRESENT
JOHN M. AIRASIAN	<u> X </u>	<u> </u>	<u> </u>
CAROLINE BAYS	<u> X(Via Zoom) </u>	<u> </u>	<u> </u>
LISA J. FELTNER	<u> X </u>	<u> </u>	<u> </u>
JOHN G. GANNON	<u> X </u>	<u> </u>	<u> </u>
NICOLE GARDNER	<u> X </u>	<u> </u>	<u> </u>
EMILY IZZO	<u> X </u>	<u> </u>	<u> </u>
ANTHONY PALOMBA	<u> X </u>	<u> </u>	<u> </u>
VINCENT J. PICCIRILLI JR.	<u> X </u>	<u> </u>	<u> </u>
MARK S. SIDERIS, COUNCIL PRESIDENT	<u> X </u>	<u> </u>	<u> </u>

Motion to accept the Committee on Human Services Report from its meeting on June 21, 2025

CITY COUNCIL ROLL CALL VOTE
MEETING DATE: AUGUST 12, 2025

	YES	NO	PRESENT
JOHN M. AIRASIAN	<u> X </u>	<u> </u>	<u> </u>
CAROLINE BAYS	<u> X(Via Zoom) </u>	<u> </u>	<u> </u>
LISA J. FELTNER	<u> X </u>	<u> </u>	<u> </u>
JOHN G. GANNON	<u> X </u>	<u> </u>	<u> </u>
NICOLE GARDNER	<u> X </u>	<u> </u>	<u> </u>
EMILY IZZO	<u> X </u>	<u> </u>	<u> </u>
ANTHONY PALOMBA	<u> X </u>	<u> </u>	<u> </u>
VINCENT J. PICCIRILLI JR.	<u> X </u>	<u> </u>	<u> </u>
MARK S. SIDERIS, COUNCIL PRESIDENT	<u> X </u>	<u> </u>	<u> </u>

Motion to approve the action items from the Committee on Human Services Report from its meeting on June 21, 2025



Watertown City Council


Administration Building
149 Main Street
Watertown, MA 02472
Phone: 617-972-6470

RESOLUTION # 84

2025 – R - 84

RESOLUTION CONFIRMING THE REAPPOINTMENT OF LEO PATTERSON TO THE AFFORDABLE HOUSING TRUST

BE IT RESOLVED: That pursuant to the provisions of the Watertown Home Rule Charter, the City Council of the City of Watertown hereby confirms the reappointment of Leo Patterson to the Affordable Housing Trust for a term to expire on June 30, 2027.

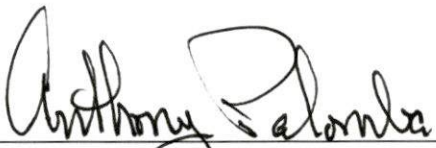
Council Member

I hereby certify that at a Meeting of the City Council for which a quorum was present, the above Resolution was adopted by a vote of 9 for, 0 against, and 0 present on August 12, 2025


Brendan T. McCarthy, Council Clerk


Mark S. Sideris, Council President

ELECTED OFFICIALS

Mark S. Sideris,
Council President

Vincent J. Piccirilli, Jr.,
Vice President &
District C Councilor

John M. Airasian,
Councilor At Large

Caroline Bays,
Councilor At Large

John G. Gannon,
Councilor At Large

Anthony Palomba,
Councilor At Large

Nicole Gardner,
District A Councilor

Lisa J. Feltner,
District B Councilor

Emily Izzo,
District D Councilor



Watertown City Council


Administration Building
149 Main Street
Watertown, MA 02472
Phone: 617-972-6470

RESOLUTION # 85


2025 – R - 85

RESOLUTION CONFIRMING THE REAPPOINTMENT OF DAVID LEON TO THE AFFORDABLE HOUSING TRUST

BE IT RESOLVED: That pursuant to the provisions of the Watertown Home Rule Charter, the City Council of the City of Watertown hereby confirms the reappointment of David Leon to the Affordable Housing Trust for a term to expire on June 30, 2027.

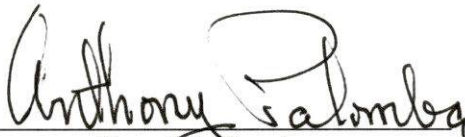
Council Member

I hereby certify that at a Meeting of the City Council for which a quorum was present, the above Resolution was adopted by a vote of 9 for, 0 against, and 0 present on August 12, 2025

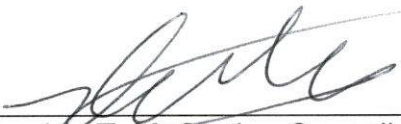
Brendan T. McCarthy, Council Clerk


Mark S. Sideris, Council President

ELECTED OFFICIALS

Mark S. Sideris,
Council President

Vincent J. Piccirilli, Jr.,
Vice President &
District C Councilor

John M. Airasian,
Councilor At Large

Caroline Bays,
Councilor At Large

John G. Gannon,
Councilor At Large

Anthony Palomba,
Councilor At Large

Nicole Gardner,
District A Councilor

Lisa J. Feltner,
District B Councilor

Emily Izzo,
District D Councilor



Watertown City Council

Administration Building

149 Main Street

Watertown, MA 02472

Phone: 617-972-6470

RESOLUTION # 86

2025 – R - 86


RESOLUTION CONFIRMING THE REAPPOINTMENT OF JILL HYDE TO THE AFFORDABLE HOUSING TRUST

BE IT RESOLVED: That pursuant to the provisions of the Watertown Home Rule Charter, the City Council of the City of Watertown hereby confirms the reappointment of Jill Hyde to the Affordable Housing Trust for a term to expire on June 30, 2027.


Council Member

I hereby certify that at a Meeting of the City Council for which a quorum was present, the above Resolution was adopted by a vote of 9 for, 0 against, and 0 present on August 12, 2025


Brendan T. McCarthy, Council Clerk

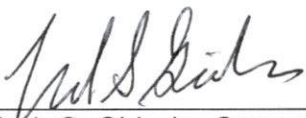
Mark S. Sideris, Council President

ELECTED OFFICIALS

Mark S. Sideris,
Council President

Vincent J. Piccirilli, Jr.,
Vice President &
District C Councilor

John M. Airasian,
Councilor At Large

Caroline Bays,
Councilor At Large

John G. Gannon,
Councilor At Large

Anthony Palomba,
Councilor At Large

Nicole Gardner,
District A Councilor

Lisa J. Feltner,
District B Councilor

Emily Izzo,
District D Councilor



**Watertown City Council
Committee on Human Services
Monday, July 21, 2025**

Members Present: Councilor Tony Palomba, Chair; Councilor Caroline Bays, Vice Chair; and Councilor John Gannon, Secretary

The Committee on Human Services held a public meeting on July 21, 2025, at 6:00pm to consider reappointments of trustees of the Watertown Affordable Housing Trust.

1. Call to Order

Committee Chair Palomba called the meeting to order at 6:00pm and introduced the other committee members present: Caroline Bays, Vice Chair; and John Gannon, Secretary. Also present during the course of the meeting were Leo Patterson, David Leon and Jill Hyde.

2. Interview of Leo Patterson on Confirmation of His Re-Appointment to the Affordable Housing Trust for a Term to Expire on June 30, 2027.

Leo Patterson has a background in the design and construction of affordable housing. Going back over a period of twenty years, he has worked on the development of numerous affordable housing developments, including in Jersey City, NJ; Cambridge, Lowell and Edgartown on Martha's Vineyard. His firm is also proficient in quality design and in developing elderly housing, including inter-generational housing opportunities. He has also served on the Watertown School Building Committee. He expressed his appreciation for his service on the Trust as enlightening him on the challenges of funding affordable housing. He sees the Trust as ramping up in its efforts. He praised the talents of his fellow trustees and how they have been meeting to perform due diligence on the development potential of numerous parcels in town. In terms of generating more affordable housing opportunities in Watertown, he sees the potential of land trusts to ensure that properties remain affordable. He sees the Trust as a fiduciary of affordable housing funds, as well as a developer of affordable housing units. He sees the potential of developing accessory dwelling units into affordable housing units.

Councilor Bays moved that the Committee recommend that Leo Patterson be re-appointed to the Housing Trust for a term to expire on June 30, 2027. Councilor Gannon seconded the motion. The vote to approve the re-appointment was 3-0.

3. Interview of David Leon on Confirmation of His Re-Appointment to the Affordable Housing Trust for a Term to Expire on June 30, 2027.

David Leon has an extensive background in real estate finance and development, specializing in the development of affordable housing. He brings a broad range of expertise. He had served on the Watertown Housing Partnership for over twenty-three years. In his service as a Trustee, he believes that the Affordable Housing Trust allows the city to be both a funder of affordable housing projects, as well as a developer of such projects. He praised the depth of experience in affordable housing of his fellow Trustees. He states that the Trustees have been performing due diligence and reaching out to developers regarding a number of properties in Watertown that have the potential for the creation of affordable housing units. He acknowledged the difficulty that the Trustees face in competing against for-profit developers regarding such properties. He stated that the Trust's contribution of \$400,000 to develop affordable housing units at the Willow Park project was a great use of the Trust's funds. He also sees the potential of creating new affordable housing units through the building of accessory housing units. He looks forward to participating in moving the new zoning ordinance on ADU's forward. Councilor Palomba stated that he is interested in the Trust's present development of a five-year housing plan.

Councilor Bays moved that the Committee recommend that David Leon be re-appointed to the Housing Trust for a term to expire on June 30, 2027. Councilor Gannon seconded the motion. The vote to approve the re-appointment was 3-0.

4. Interview of Jill Hyde on Confirmation of Her Re-Appointment to the Affordable Housing Trust for a Term to Expire on June 30, 2027.

Jill Hyde serves as a lawyer and has an extensive background in real estate development, servicing, management, finance, and title issues. She has worked on numerous affordable housing development projects and has been involved in all aspects of real estate transactions. She has focused on the development of transit-oriented housing projects. In her service as a Trustee, she stated that the Trust has made great strides in developing an inventory of potential sites for the building of affordable housing units. She also stated that the Trust is also working on a new

five-year housing plan. Councilor Palomba acknowledged that he wished the work of the Trust did not involve as many meetings held in executive session to discuss potential site acquisitions for affordable housing. He is interested in knowing more about the work of the Trust. He looks forward to seeing the release of executive session meeting minutes when the subjects of the meetings may be discussed in a public setting.

Councilor Bays moved that the Committee recommend that Jill Hyde be re-appointed to the Housing Trust for a term to expire on June 30, 2027. Councilor Gannon seconded the motion. The vote to approve the nomination was 3-0.

In addition, the Committee requests that the City Council vote on the following action items:

Action Item 1. Confirmation of Leo Patterson for re-appointment to the Affordable Housing Trust for a term to expire on June 30, 2027.

Action Item 2. Confirmation of David Leon for re-appointment to the Affordable Housing Trust for a term to expire on June 30, 2027.

Action Item 3. Confirmation of Jill Hyde for re-appointment to the Affordable Housing Trust for a term to expire on June 30, 2027.

Councilor Gannon made a motion to adjourn the meeting, seconded by Councilor Bays. The vote was 3-0. The meeting adjourned at 7:05pm.

Respectfully submitted,
John Gannon, Secretary

ELECTED OFFICIALS

Anthony Palomba,
Chair

Caroline Bays,
Vice Chair

John G. Gannon,
Secretary

CITY COUNCIL ROLL CALL VOTE
MEETING DATE: AUGUST 12, 2025

	YES	NO	PRESENT
JOHN M. AIRASIAN	__X__	_____	_____
CAROLINE BAYS	__X(Via Zoom)__	_____	_____
LISA J. FELTNER	__X__	_____	_____
JOHN G. GANNON	__X__	_____	_____
NICOLE GARDNER	__X__	_____	_____
EMILY IZZO	__X__	_____	_____
ANTHONY PALOMBA	__X__	_____	_____
VINCENT J. PICCIRILLI JR.	__X__	_____	_____
MARK S. SIDERIS, COUNCIL PRESIDENT	__X__	_____	_____

Motion to accept the Committee on Economic Development & Planning Report from its meeting on July 31, 2025

CITY COUNCIL ROLL CALL VOTE
MEETING DATE: AUGUST 12, 2025

	YES	NO	PRESENT
JOHN M. AIRASIAN	<u> X </u>	<u> </u>	<u> </u>
CAROLINE BAYS	<u> X(Via Zoom) </u>	<u> </u>	<u> </u>
LISA J. FELTNER	<u> X </u>	<u> </u>	<u> </u>
JOHN G. GANNON	<u> X </u>	<u> </u>	<u> </u>
NICOLE GARDNER	<u> X </u>	<u> </u>	<u> </u>
EMILY IZZO	<u> X </u>	<u> </u>	<u> </u>
ANTHONY PALOMBA	<u> X </u>	<u> </u>	<u> </u>
VINCENT J. PICCIRILLI JR.	<u> X </u>	<u> </u>	<u> </u>
MARK S. SIDERIS, COUNCIL PRESIDENT	<u> X </u>	<u> </u>	<u> </u>

.Motion to approve the action items from the Committee on Economic Development & Planning Report from its meeting on July 31, 2025



Watertown City Council


Administration Building
149 Main Street
Watertown, MA 02472
Phone: 617-972-6470

RESOLUTION # 87

2025 – R - 87

RESOLUTION CONFIRMING THE APPOINTMENT OF MARISSA MAYO TO THE COMMUNITY PRESERVATION COMMITTEE

BE IT RESOLVED: That pursuant to the provisions of the Watertown Home Rule Charter, the City Council of the City of Watertown hereby confirms the appointment of Marissa Mayo to the Community Preservation Committee for a term to expire on February 1, 2028.

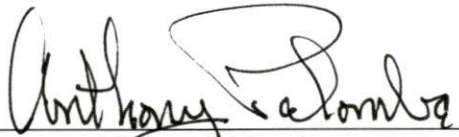
Council Member

I hereby certify that at a Meeting of the City Council for which a quorum was present, the above Resolution was adopted by a vote of 9 for, 0 against, and 0 present on August 12, 2025


Brendan T. McCarthy, Council Clerk


Mark S. Sideris, Council President

ELECTED OFFICIALS

Mark S. Sideris,
Council President

Vincent J. Piccirilli, Jr.,
Vice President &
District C Councilor

John M. Airasian,
Councilor At Large

Caroline Bays,
Councilor At Large

John G. Gannon,
Councilor At Large

Anthony Palomba,
Councilor At Large

Nicole Gardner,
District A Councilor

Lisa J. Feltner,
District B Councilor

Emily Izzo,
District D Councilor



Watertown City Council

Administration Building
149 Main Street
Watertown, MA 02472
Phone: 617-972-6470

RESOLUTION # 88

2025 – R - 88

RESOLUTION CONFIRMING THE APPOINTMENT OF AMY PLOVNICK TO THE COMMUNITY PRESERVATION COMMITTEE

BE IT RESOLVED: That pursuant to the provisions of the Watertown Home Rule Charter, the City Council of the City of Watertown hereby confirms the appointment of Amy Plovnick to the Community Preservation Committee for a term to expire on February 1, 2026.


Council Member

I hereby certify that at a Meeting of the City Council for which a quorum was present, the above Resolution was adopted by a vote of 9 for, 0 against, and 0 present on August 12, 2025


Brendan T. McCarthy, Council Clerk


Mark S. Sideris, Council President

ELECTED OFFICIALS

Mark S. Sideris,
Council President

Vincent J. Piccirilli, Jr.,
Vice President &
District C Councilor

John M. Airasian,
Councilor At Large

Caroline Bays,
Councilor At Large

John G. Gannon,
Councilor At Large

Anthony Palomba,
Councilor At Large

Nicole Gardner,
District A Councilor

Lisa J. Feltner,
District B Councilor

Emily Izzo,
District D Councilor



Watertown City Council

Administration Building
149 Main Street
Watertown, MA 02472
Phone: 617-972-6470

ELECTED OFFICIALS:

Mark S. Sideris,
Council President

Vincent J. Piccirilli, Jr.,
Vice President &
District C Councilor

John M. Airasian,
Councilor At Large

Caroline Bays,
Councilor At Large

John G. Gannon,
Councilor At Large

Anthony Palomba,
Councilor At Large

Nicole Gardner,
District A Councilor

Lisa J. Feltner,
District B Councilor

Emily Izzo,
District D Councilor

Report of the Committee on Economic Development & Planning Meeting Date: July 31, 2025

The Committee convened on Thursday, July 31, 2025, at 6:00 pm in the Council Office. Present were Lisa Feltner, chair; John Gannon, vice chair; and Vincent Piccirilli, secretary. The purpose of the meeting was to conduct Community Preservation Committee interviews. Elodia Thomas was also present.

Each candidate was asked the same questions:

- How would you balance applications for the three allowable categories: affordable housing, open space/recreation, and historic preservation?
- With 3 of the 4 citizen members leaving the CPC, including the current chair, vice chair, and former chair, what are your thoughts of taking a leadership role?
- How would you handle recommendations to the City Council if there is a split vote on the CPC for a project?
- How familiar are you with our Community Preservation 5-year plan, and what are your thoughts about updating the plan in the next year?
- What are your thoughts on community engagement to help determine Watertown's preservation needs and to seek projects for consideration?
- What is your understanding of the goals of the CPA Program and its allowable spending purposes?
- How much time do you think you should devote to this active Committee?
- How do you feel connected to Watertown? What deep connections do you have to different constituencies within Watertown to make the town more responsive to the needs of its residents?
- What specific skills do you bring that would support the execution of required tasks by the Committee?
- What specific viewpoints about preservation would you offer that may not normally be heard through the City's routine procedures?
- What new approaches or ideas would you bring to the CPC to help identify projects outside the City's routine budget priority process?

Marissa Mayo has degrees in History and Anthropology, and a Master's in Paleoanthropology. She is currently the Property Care Operations Manager for Historic New England, which owns the Abraham Browne House in Watertown, managing projects and maintenance for properties in 5 states. She feels her skills in her job will be an asset in understanding and evaluating projects for the CPC, although her main experience is with historic preservation and landscaping plans while considering climate action, accessibility, affordability and longevity of buildings. Her career makes for a good fit to serve on the Historical Commission, but she wants to broaden her horizons and thinks it will be fun to serve on the CPC (and not just feel like an extension of her job). She briefly reviewed Watertown's 5-yr plan before her interview with the Residents' Advisory Committee but needs to learn more about the city's needs and the CPA program. The Committee noted that the next 5-yr plan coincides with the 400th

anniversary of our founding. Considering impacts from the pandemic and that her husband regularly walks all over Watertown (he doesn't drive), she has renewed appreciation for open space. Most of her neighbors don't use computers so she appreciates the need for public engagement in person and at community events sponsored by churches or other cultural groups. She doesn't feel able to commit to a leadership role at this time; she needs to work with others on the committee first and hear about how they want to organize themselves, and she expects to be able to volunteer just about 5 hours every other week toward this working committee. She is aware that some applications to the CPA program are well intentioned but not well thought out, and they either need to be re-done or seek an alternative way accomplish their goals, before bringing recommendations to City Council; the Committee conveyed the importance of broad consensus on projects. Thinking about Community Preservation, she feels we need to support walkable neighborhoods and small business, while also understanding that many residents are struggling with the cost of housing and modernization needs, balanced with preservation and the character of neighborhoods.

Amy Plovnick has a Master's in City Planning. She recently started work at VHB in Watertown and previously worked at the US Department of Transportation Volpe Center. She has been on the Bicycle & Pedestrian Committee since 2019 and will step down if confirmed for the CPC. She was also a co-founder of Housing for All Watertown, which advocates for more housing in Watertown. She is familiar with some city planning documents and reviewed our 5-year CPA program plan before her interview with the Residents' Advisory Committee, but she needs to learn more about allowable spending purposes. She cannot take on a leadership role in the near future because of work and family obligations, but she is interested in members' thoughts on public engagement, studying the needs in all three preservation categories, collaboration and supervising administrative support. Her experience is centered on transportation within urban planning, and the Bicycle & Pedestrian Committee sees some overlap with recreation and open space, but she is interested in all three categories and especially wants to learn more about historic preservation. When making recommendations, she feels the CPC needs to make sure projects are well thought out, use funds wisely and serve the community at large for future generations. She understands that although Watertown CPA funds are substantial, not a lot of good projects have come forward. She feels the Affordable Housing Trust and the CPC need to work more closely together for affordable housing projects to avoid duplication of efforts. She believes the two biggest concerns for residents for Community Preservation are affordable housing and transportation, and she is interested in exploring if bike paths [trails] could be CPC projects.

Christina Murphy has a degree in Sociology and Child Development, and a Master's in Management for Child, Youth, and Family Policy. She currently the Director of Communications for C4 Innovations, who provides options for services and supports for people experiencing substance use, mental health challenges, and housing instability. She is active in Watertown Public Schools and served on the Hosmer School Site Council and Parent Teacher Organization. She is familiar with our CPC 5-year plan, is impressed by its detailed demographic data, and she reviewed the allowable spending purposes as dictated by the state CPA. For outreach and engagement, she believes in going to where the people are to connect with them and encourage two-way interaction; it is always difficult to expand participation and/or attendance at public meetings for a variety of reasons. She sees Community Preservation as an important asset for residents and future generations, and about how people relate to their environment; dingy or uninviting storefronts could be improved to provide better experiences and interactions. She cannot initially take on a leadership role (e.g. children in sports and work-life) and because she needs to learn more about the CPA and see how the CPC works together. She expressed understanding that the four at-large members have a special role on the CPC, with the statutory members already serving on other boards and more experience or focus on one category. She was also

recently invited to join Watertown Community Foundation’s Board and will consider how best to serve both the CPC and residents’ interests.

Based on responses to questions and conversations during the interviews, the Committee had a brief discussion about the challenges the CPC is facing with leadership of the Committee and supervision of its staff person. At the last CPC meeting on July 17, they were not able to elect an interim chair, and instead one member agreed to be a “convener” for the next three months. The Committee agreed the CPC needs guidance and support to successfully function.

- ➔ **Action Item:** Councilor Piccirilli made a motion, seconded by Councilor Gannon, to recommend that the City Council make a referral to the Committee on Economic Development & Planning to discuss and make recommendations on leadership support for the Community Preservation Committee. Voted 3-0
- ➔ **Action Item:** Councilor Piccirilli made a motion, seconded by Councilor Gannon, to recommend that the City Council confirm of Marissa Mayo for appointment to the Community Preservation Committee for a term expiring February 1, 2028. Voted 3-0
- ➔ **Action Item:** Councilor Piccirilli made a motion, seconded by Councilor Gannon, to recommend that the City Council confirm Amy Plovnick for appointment to the Community Preservation Committee for a term expiring February 1, 2026, filling the unexpired term of Mark Krackiewicz. Voted 3-0

Councilor Piccirilli made a motion, seconded by Councilor Gannon, to recommend that the City Council confirm Christina Murphy for appointment to the Community Preservation Committee for a term expiring February 1, 2027. Voted 3-0

Note: After this meeting, Christina Murphy sent an email to the EDP Committee withdrawing her appointment because she won’t be able to give it the level of commitment it needs. She confirmed she will be joining the Watertown Community Foundation board for the next few years and is also helping with the Hosmer 5th grade activities this year. Therefore, an action item for Council to approve her confirmation is not included.

The meeting adjourned at 8:38 pm.

Report prepared by Vincent Piccirilli

CITY COUNCIL ROLL CALL VOTE
MEETING DATE: AUGUST 12, 2025

	YES	NO	PRESENT
JOHN M. AIRASIAN	<u> X </u>	<u> </u>	<u> </u>
CAROLINE BAYS	<u> X(Via Zoom) </u>	<u> </u>	<u> </u>
LISA J. FELTNER	<u> X </u>	<u> </u>	<u> </u>
JOHN G. GANNON	<u> X </u>	<u> </u>	<u> </u>
NICOLE GARDNER	<u> X </u>	<u> </u>	<u> </u>
EMILY IZZO	<u> X </u>	<u> </u>	<u> </u>
ANTHONY PALOMBA	<u> X </u>	<u> </u>	<u> </u>
VINCENT J. PICCIRILLI JR.	<u> X </u>	<u> </u>	<u> </u>
MARK S. SIDERIS, COUNCIL PRESIDENT	<u> X </u>	<u> </u>	<u> </u>

Motion to accept the Committee on Public Safety Report from its meeting on July 29, 2025

CITY COUNCIL ROLL CALL VOTE
MEETING DATE: AUGUST 12, 2025

	YES	NO	PRESENT
JOHN M. AIRASIAN	<u> X </u>	<u> </u>	<u> </u>
CAROLINE BAYS	<u> X(Via Zoom) </u>	<u> </u>	<u> </u>
LISA J. FELTNER	<u> X </u>	<u> </u>	<u> </u>
JOHN G. GANNON	<u> X </u>	<u> </u>	<u> </u>
NICOLE GARDNER	<u> X </u>	<u> </u>	<u> </u>
EMILY IZZO	<u> X </u>	<u> </u>	<u> </u>
ANTHONY PALOMBA	<u> X </u>	<u> </u>	<u> </u>
VINCENT J. PICCIRILLI JR.	<u> X </u>	<u> </u>	<u> </u>
MARK S. SIDERIS, COUNCIL PRESIDENT	<u> X </u>	<u> </u>	<u> </u>

Motion to approve the action items from the Committee on Public Safety Report from its meeting on July 29, 2025



Watertown City Council


Administration Building
149 Main Street
Watertown, MA 02472
Phone: 617-972-6470

RESOLUTION # 89

2025 – R - 89

RESOLUTION CONFIRMING THE APPOINTMENT OF DANIEL GRIENEISEN TO THE TRAFFIC COMMISSION

BE IT RESOLVED: That pursuant to the provisions of the Watertown Home Rule Charter, the City Council of the City of Watertown hereby confirms the reappointment of Daniel Grieneisen to the Traffic Commission for a term to expire on May 15, 2026.

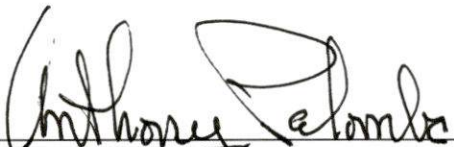
Council Member

I hereby certify that at a Meeting of the City Council for which a quorum was present, the above resolution was adopted by a vote of 7 for, 0 against, and 0 present on August 12, 2025


Brendan T. McCarthy, Council Clerk


Mark S. Sideris, Council President

ELECTED OFFICIALS

Mark S. Sideris,
Council President

Vincent J. Piccirilli, Jr.,
Vice President &
District C Councilor

John M. Airasian,
Councilor At Large

Caroline Bays,
Councilor At Large

John G. Gannon,
Councilor At Large

Anthony Palomba,
Councilor At Large

Nicole Gardner,
District A Councilor

Lisa J. Feltner,
District B Councilor

Emily Izzo,
District D Councilor



Watertown City Council


Administration Building
149 Main Street
Watertown, MA 02472
Phone: 617-972-6470

RESOLUTION # 90

2025 – R - 0

RESOLUTION CONFIRMING THE APPOINTMENT OF RYAN MCMORROW TO THE TRAFFIC COMMISSION

BE IT RESOLVED: That pursuant to the provisions of the Watertown Home Rule Charter, the City Council of the City of Watertown hereby confirms the reappointment of Ryan McMorrow to the Traffic Commission for a term to expire on May 15, 2027.

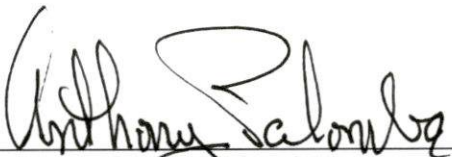
Council Member

I hereby certify that at a Meeting of the City Council for which a quorum was present, the above resolution was adopted by a vote of 9 for, 0 against, and 0 present on August 12, 2025


Brendan T. McCarthy, Council Clerk


Mark S. Sideris, Council President

ELECTED OFFICIALS

Mark S. Sideris,
Council President

Vincent J. Piccirilli, Jr.,
Vice President &
District C Councilor

John M. Airasian,
Councilor At Large

Caroline Bays,
Councilor At Large

John G. Gannon,
Councilor At Large

Anthony Palomba,
Councilor At Large

Nicole Gardner,
District A Councilor

Lisa J. Feltner,
District B Councilor

Emily Izzo,
District D Councilor



Watertown City Council

Administration Building
149 Main Street
Watertown, MA 02472
Phone: 617-972-6470

ELECTED OFFICIALS:

Mark S. Sideris,
Council President

Vincent J. Piccirilli, Jr.,
Vice President &
District C Councilor

John M. Airasian,
Councilor At Large

Caroline Bays,
Councilor At Large

John G. Gannon,
Councilor At Large

Anthony Palomba,
Councilor At Large

Nicole Gardner,
District A Councilor

Lisa J. Feltner,
District B Councilor

Emily Izzo,
District D Councilor

Report of the Committee on Public Safety Meeting Date: July 29, 2025

The Committee convened on Tuesday July 29, 2025 at 5:20 pm in the City Council Office. Present were John Airasian, chair; Emily Izzo, vice chair; and Vincent Piccirilli, secretary. The purpose of the meeting was to conduct interviews for the Traffic Commission.

Daniel Grieneisen has a degree in Electrical and Computer Engineering, and a Masters in Robotics. He is a Systems Architect for Ocado Group, a developer of warehouse robots. He has lived in Watertown for 7 years, and has two children in 1st Grade and Pre-K. He walks with his children in the neighborhood, he runs on city streets, and bikes to work in Waltham, so he is really focused on what's happening on our roads. In designing products at work, he is well aware of the fact that you can't do everything everybody wants, and he is always trying to find the right balance, weighing the tradeoffs between features and cost. He will approach the work on the Traffic Commission the same way, applying the Complete Streets approach to balance accommodating the needs of all users and neighboring property owners, within the constraints of the limited road space.

➔ **Action Item:** Councilor Piccirilli made a motion, seconded by Councilor Izzo, to recommend that the City Council confirm Daniel Grieneisen for appointment to the Traffic Commission for a term to expire May 15, 2026. Voted 3-0.

Ryan McMorro has degrees in Market Management and Communication Studies, and a Masters in Computer Science. After working for Google for several years, he recently started a new job as a Product Manager at a cybersecurity company in Boston. He has lived in the East End for 9 years, and when he worked at Google he took the MBTA or biked to work, and he saw first-hand how the bus lanes on Mt. Auburn St. greatly improved his commute to work. He is very excited about how the Complete Streets reconstruction project will improve the East End. He now commutes to work driving through Watertown Square to the Mass Pike, so he is well aware of all the tradeoffs between all road users, and how there is no easy answer to fix traffic problems. As a Product Manager, working as the interface between what customers want and the engineers doing the design, he is well aware of weighing the pros and cons to determine the right balance. He will bring this same approach to dealing with issues on the Traffic Commission.

➔ **Action Item:** Councilor Piccirilli made a motion, seconded by Councilor Izzo, to recommend that the City Council confirm Ryan McMorro for appointment to the Traffic Commission for a term to expire May 15, 2027. Voted 3-0.

The meeting adjourned at 6:30 pm.

Report prepared by Vincent Piccirilli

CITY COUNCIL ROLL CALL VOTE
MEETING DATE: AUGUST 12, 2025

	YES	NO	PRESENT
JOHN M. AIRASIAN	__X__	_____	_____
CAROLINE BAYS	__X(Via Zoom)__	_____	_____
LISA J. FELTNER	__X__	_____	_____
JOHN G. GANNON	__X__	_____	_____
NICOLE GARDNER	__X__	_____	_____
EMILY IZZO	__X__	_____	_____
ANTHONY PALOMBA	__X__	_____	_____
VINCENT J. PICCIRILLI JR.	__X__	_____	_____
MARK S. SIDERIS, COUNCIL PRESIDENT	__X__	_____	_____

Motion to accept the Committee on Rules and Ordinances Report from its meeting on
August 5 and August 7, 2025

CITY COUNCIL ROLL CALL VOTE
MEETING DATE: AUGUST 12, 2025

	YES	NO	PRESENT
JOHN M. AIRASIAN	<u> X </u>	<u> </u>	<u> </u>
CAROLINE BAYS	<u> X(Via Zoom) </u>	<u> </u>	<u> </u>
LISA J. FELTNER	<u> X </u>	<u> </u>	<u> </u>
JOHN G. GANNON	<u> X </u>	<u> </u>	<u> </u>
NICOLE GARDNER	<u> X </u>	<u> </u>	<u> </u>
EMILY IZZO	<u> X </u>	<u> </u>	<u> </u>
ANTHONY PALOMBA	<u> X </u>	<u> </u>	<u> </u>
VINCENT J. PICCIRILLI JR.	<u> X </u>	<u> </u>	<u> </u>
MARK S. SIDERIS, COUNCIL PRESIDENT	<u> X </u>	<u> </u>	<u> </u>

Motion to approve the action items from the Committee on Rules and Ordinances Report
from its meeting on August 5 and August 7, 2025



Watertown City Council


Administration Building
149 Main Street
Watertown, MA 02472
Phone: 617-972-6470

RESOLUTION # 91

2025 – R - 91

RESOLUTION CONFIRMING THE APPOINTMENT OF JOHN C. BARTLEY TO THE LICENSING BOARD

BE IT RESOLVED: That pursuant to the provisions of the Watertown Home Rule Charter, the City Council of the City of Watertown hereby confirms the appointment of John C. Bartley to the Licensing Board for a term to expire on February 15, 2028.

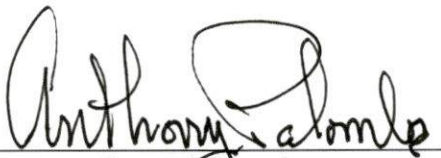
Council Member

I hereby certify that at a Meeting of the City Council for which a quorum was present, the above Resolution was adopted by a vote of 9 for, 0 against, and 0 present on August 12, 2025


Brendan T. McCarthy, Council Clerk


Mark S. Sideris, Council President

ELECTED OFFICIALS

Mark S. Sideris,
Council President

Vincent J. Piccirilli, Jr.,
Vice President &
District C Councilor

John M. Airasian,
Councilor At Large

Caroline Bays,
Councilor At Large

John G. Gannon,
Councilor At Large

Anthony Palomba,
Councilor At Large

Nicole Gardner,
District A Councilor

Lisa J. Feltner,
District B Councilor

Emily Izzo,
District D Councilor



Watertown City Council


Administration Building
149 Main Street
Watertown, MA 02472
Phone: 617-972-6470

RESOLUTION # 92

2025 – R - 92

RESOLUTION CONFIRMING THE REAPPOINTMENT OF JIMMY TSEKREKAS AS AN ALTERNATE MEMBER TO THE LICENSING BOARD

BE IT RESOLVED: That pursuant to the provisions of the Watertown Home Rule Charter, the City Council of the City of Watertown hereby confirms the reappointment of Jimmy Tsekrekas as an alternate member to the Licensing Board for a term to expire on February 15, 2028.

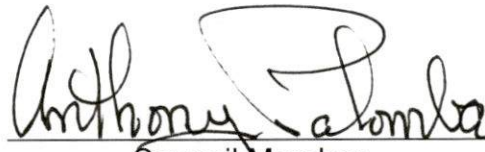
Council Member

I hereby certify that at a Meeting of the City Council for which a quorum was present, the above Resolution was adopted by a vote of 9 for, 0 against, and 0 present on August 12, 2025


Brendan T. McCarthy, Council Clerk


Mark S. Sideris, Council President

ELECTED OFFICIALS

Mark S. Sideris,
Council President

Vincent J. Piccirilli, Jr.,
Vice President &
District C Councilor

John M. Airasian,
Councilor At Large

Caroline Bays,
Councilor At Large


John G. Gannon,
Councilor At Large

Anthony Palomba,
Councilor At Large

Nicole Gardner,
District A Councilor

Lisa J. Feltner,
District B Councilor

Emily Izzo,
District D Councilor

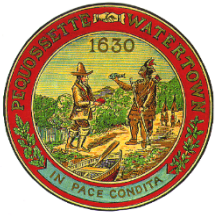

Watertown City Council

Administration Building
149 Main Street
Watertown, MA 02472
Phone: 617-972-6470

ELECTED OFFICIALS:

Mark S. Sideris,
Council President

Vincent J. Piccirilli, Jr.,
Vice President &
District C Councilor

John M. Airasian,
Councilor At Large

Caroline Bays,
Councilor At Large

John G. Gannon,
Councilor At Large

Anthony Palomba,
Councilor At Large

Nicole Gardner,
District A Councilor

Lisa J. Feltner,
District B Councilor

Emily Izzo,
District D Councilor

City Council Committee on Rules and Ordinances

Report of Tuesday August 5 and Thursday August 7, 2025
at 6:30 p.m. in the 2nd Floor City Council Office

Present were John Gannon, chair; John M. Airasian, vice chair; and Lisa Feltner, secretary. The purpose of both meetings was to conduct interviews for serving on the Licensing Board.

The committee met with John (“Jack”) Bartley on August 5th, who decided to seek out openings on appointed boards after receiving positive feedback from his recent experience as chair on the Blue Ribbon Committee. He shared his summary résumé (attached) for the meeting discussion and feels his professional career and previous service to the town make him most qualified for the Licensing Board. He is pro-business but would also work collaboratively with public safety officials and in partnership with City Council and our policies to advance economic development. He thinks we could make the application process more efficient and make the licensing rules more business-friendly, especially for established annual events and recurring entertainment licenses which may for a series of months. This approach will also be important for enlivening Watertown Square businesses and supporting the new Cultural District. He has evenings available to devote to Licensing Board meetings and he no longer has, nor will have any clients in his consulting business that would create a conflict of interest.

Motion by Councilor Airasian, seconded by Councilor Gannon to recommend that the City Council confirm John C. Bartley for appointment to the Licensing Board for a term expiring February 15, 2028.

Voted 3-0.

The meeting adjourned at 7:15 p.m.

The committee reconvened on Thursday, August 7 at 6:30 p.m. to interview Jimmy Tsekrekas.

Jimmy Tsekrekas has been serving as an alternate on the Licensing Board since 2020. He has always loved Watertown’s small town feel while being close to everything. This charm remains attractive, but he understands the need to adapt, especially with many new businesses open later at Arsenal Yards and people who want to offer activities beyond restaurant closing times. He brings a unique perspective to the Licensing Board, with decades of experience in bartending, as well as a manager partner and general manager for restaurants in Boston and Key West, FL. Jimmy’s parents were small business owners, which also informs his understanding of the importance in supporting businesses and creating connections with the community for residents and visitors alike. He thinks a positive trend in Watertown is that we’ve become a bit of a “foodie” place with less emphasis on alcohol consumption. He promotes economic development while protecting the quality of life for residents, which requires thoughtful consideration with local businesses that are somewhat scattered among and abutting residential neighborhoods, and the Watertown Police Department has been a wonderful partner. He is excited to see potential for improvements in Watertown Square with the new Cultural District. Jimmy also teaches civics at The Gifford School in Weston, MA, practices cooperative teaching and coaches sports, and he is grateful to being able to give back to his hometown with service on the board.

Motion by Councilor Airasian, seconded by Councilor Feltner, to recommend that the City Council confirm Jimmy Tsekrekas for reappointment to the Licensing Board as an alternate member for a term expiring February 15, 2028.

Voted 3-0.

The meeting adjourned at 7:20 p.m.

Respectfully submitted, Lisa Feltner



George J. Proakis
City Manager

CITY OF
WATERTOWN
Office of the City Manager

Administration Building
149 Main Street
Watertown, MA 02472
Phone: 617-972-6465
www.watertown-ma.gov
citymgr@watertown-ma.gov

To: Honorable City Council

From: George J. Proakis, City Manager 

Date: August 6, 2025

RE: Request for Confirmation – Reappointments to the Cable Access Corporation – Board of Directors

Pursuant to the provisions of the Watertown Home Rule Charter and Town Council Ordinance 2007-46, An Ordinance on the Timing and Process of Appointments to Town Boards, Commissions and Committees and Article IV, Section 2 of the Watertown Cable Access Corporation policies, I am transmitting herewith a request for reappointments to the Cable Access Corporation – Board of Directors which requires Council confirmation.

- Samantha Henry - Reappointment as a member of the Cable Access Corporation – Board of Directors to a term expiring September 15, 2028
- James Vershbow - Reappointment as a member of the Cable Access Corporation – Board of Directors to a term expiring September 15, 2028

Thank you for your consideration in this matter.



George J. Proakis
City Manager

CITY OF
WATERTOWN
Office of the City Manager

Administration Building
149 Main Street
Watertown, MA 02472
Phone: 617-972-6465

To: Honorable City Council

From: George J. Proakis, City Manager 

Date: August 6, 2025

RE: Memorialization Committee Appointments

On February 25, 2025, the Honorable City Council adopted the attached City Council Ordinance 2025-14, An Ordinance Establishing the Memorialization Committee.

On June 24, 2025, a public call for applications was issued via the City's website, social media platforms, and *What's Up Watertown*, inviting three (3) residents to serve on the newly formed Committee.

Two residents submitted letters of interest and/or resumes in response. Both candidates were interviewed by the Residents' Advisory Committee (RAC), using a consistent set of interview questions. Following the interviews, the RAC unanimously recommended the appointment of both candidates.

In accordance with these recommendations, I respectfully submit the following individuals for appointment to the Memorialization Committee, subject to confirmation by the City Council:

- Ani Aroyian - Appointment as a member of the Memorialization Committee to a term expiring September 15, 2026
- Ellen Trudel - Appointment as a member of the Memorialization Committee to a term expiring September 15, 2027

Thank you for your favorable consideration in this matter.



George J. Proakis
City Manager

CITY OF
WATERTOWN
Office of the City Manager

Administration Building
149 Main Street
Watertown, MA 02472
Phone: 617-972-6465
www.watertown-ma.gov
citymgr@watertown-ma.gov

To: Honorable City Council

From: George J. Proakis, City Manager

Date: August 6, 2025

RE: Request for Confirmation – Appointment and Reappointment to the Stormwater
Advisory Committee

In accordance with the provisions of the Watertown Home Rule Charter and Town Council Ordinance 2007-46, An Ordinance on the Timing and Process of Appointments to Town Boards, Commissions, and Committees, I am hereby submitting a request for appointment and reappointment to the Stormwater Advisory Committee, which requires Council confirmation.

- Lilia Moscalu – Appointment as a member of the Stormwater Advisory Committee to a term expiring July 15, 2027
- Nancy Hammett - Reappointment as a member of the Stormwater Advisory Committee to a term expiring July 15, 2027

Thank you for your anticipated cooperation in this matter.

MA4FairElections.org

Appeal Statewide Voter Roll Access Ruling

We Need Your Help!

Background:

- Federal law (National Voter Registration Act, 1993) mandates public access to state-wide voter rolls for public inspection
- Secretary Galvin refused to provide the roll to the Committee for Massachusetts Voter ID
- In August 2024, the Committee sued Secretary Galvin in the United States District Court of Massachusetts
- In July 2025, Judge Nathaniel M. Gorton ruled that the Secretary can delegate distribution of the state's roll to the 351 cities and towns in the Commonwealth

Problem with delegating this duty:

- The process requires submitting 351 separate requests for each city or town voter roll
- Fulfilment of these requests by clerks is staggered over many weeks, with some clerks never responding
- Each file must be modified to add the municipality's name, then merged into a single file for inspection

Problem with the ruling:

- The ruling doesn't fulfill the requirements, goals or intent of the National Voter Registration Act
- Delegating will never result in a complete file of registered voters at a single point in time
- If the ruling stands, *it can be cited in other states as precedent* for implementing this onerous and ineffective process elsewhere. This ruling has already been cited in a similar case in Illinois.

Next steps

- The Committee has filed an appeal in federal appeals court
- The Committee is fundraising for legal fees associated with this appeal

We need your help to bring accuracy to our election system which starts with publicly available voter rolls. Please support our work by making a contribution at MA4FairElections.org, an all-volunteer, non-partisan grassroots organization that supports the efforts of the Committee.

As Benjamin Franklin said, "It's a Republic, if you can keep it", highlighting the fragility of our government and the responsibility of its citizens to maintain it.

City Manager Goals for FY 2026 (7/1/2025-6/30/2026)

The City Manager's contract indicates that the Manager and the Council should annually review a written performance evaluation tool to be used for evaluating the Manager's progress and consider the Manager's suggestions for appropriate and additional criteria upon which the evaluation might be based.

The proposed evaluation tool is a blend of general and specific goals. The general evaluation criteria include many items that we have used in the past for the evaluation of our manager. The more specific criteria are those that are relevant to the current year.

The evaluation will be scored based on each of the 12 items below. For each item, each councilor will provide a score from 1 (poor) to 5 (excellent) and any narrative information that each councilor would like to provide about the individual item.

General Evaluation Criteria:

1. Relationships with the City Council
2. Community Engagement
3. Staff and Personnel Relationships
4. Leadership and Professional Capability
5. Business and Finance
6. Personal Qualities

Specific Evaluation Criteria:

1. Annual Budget
2. Government Operations and Management
3. Long Range Planning and Implementation
4. Community Health and Safety
5. Economic Vitality
6. Major Capital Investments

Detailed Guidance:

The information below is advisory to the council in scoring each of the categories above. The detailed descriptions for the general evaluation criteria would generally remain consistent from year to year while the detailed descriptions under the specific criteria may change from year to year based on the council's ongoing priorities.

General Evaluation Criteria:

1. Relationships with the City Council
 - a. Keep council informed on issues, needs and operations of the City
 - b. Offer professional advice to the council on items requiring council action
 - c. Execute the intent of council directives
 - d. Accept constructive criticism from the council
2. Community Engagement
 - a. Facilitate the flow of information to and between various constituencies
 - b. Encourage methods for expanding community awareness of City government matters
 - c. Be attentive to community feedback and input
3. Staff and Personnel Relationships
 - a. Develop and execute sound personnel procedures and practices
 - b. Recruit and assign the best available personnel
 - c. Support staff while encouraging their best efforts
4. Leadership and Professional Capability
 - a. Maintain a vision of overall departmental missions and provide supervision of departments with a focus on operational efficiency and long-range priorities
 - b. Analyze operational challenges and provide effective solutions.
 - c. Make effective presentations which demonstrate thoughtful information pertinent to the issue at hand
 - d. Understand and keeps informed regarding all aspects of municipal government operation, including participation in relevant professional development opportunities
 - e. Maintain professional relationships with peers and with relevant federal and state leaders
5. Business and Finance
 - a. Effectively supervise financial operations of the City
 - b. Evaluate financial needs and make recommendations for adequate financing for department priorities and progress
 - c. Manage and maintain City property effectively
 - d. Present a budget and capital improvement plan to the Council in a manner which promotes transparency and establishes consistency with operational goals
6. Personal Qualities
 - a. Defend principles and convictions in the face of pressure
 - b. Maintain high ethical standards including honesty and integrity
 - c. Exercise good judgement in arriving at decisions.

Specific Evaluation Criteria:

1. Annual Budget
 - a. Implements the FY26 budget policy guidelines and work to develop a FY27 budget that implements the FY27 budget policy guidelines.
2. Government Operations and Management
 - a. Ensure stability in department staffing by working to fill vacant positions. Work swiftly, including council input, to fill any vacant department head positions with the best applicants available.
 - b. Continue to work with the Resident Advisory Committee to broaden the efforts to recruit members for boards and commissions.
 - c. Complete the move of CDP and Human Services to the Parker Annex Building and adjust space in City Hall for efficient management of city services.
3. Long Range Planning & Implementation
 - a. Climate Action Plan: Prioritize and implement achievable action items that meet the goals of the Climate Action Plan.
 - b. Comprehensive Plan: Prioritize and implement regulatory, fiscal and other actions to meet the goals of the plan.
 - c. Watertown Square: Complete the first steps of the Watertown Square Urban Revitalization Plan, select streetscape and landscape consultants and work to develop street and open space design with cost estimates.
4. Community Health and Safety:
 - a. Ensure the health and safety of the residents of Watertown through the effective management of public safety and public health departments.
 - b. Continue to implement the Health and Human Services report recommendations.
5. Economic Vitality
 - a. Facilitate economic development opportunities consistent with the City's revenue goals and community values.
 - b. Continue efforts to support local small businesses, strengthen our commercial corridors and encourage growth in emerging industry clusters including a focus on the Mt. Auburn Street businesses impacted by ongoing road construction.
6. Major Capital Investments:
 - a. Ensure funding to complete the Watertown High School project
 - b. Continue to work with the Council to develop a strategy for the Middle School and other forthcoming major capital projects including the Senior Center and East End Fire Station.
 - c. Continue efforts to keep major park/playground projects on their updated schedule including work on Victory Phase II, Howe Park, Bemis Park and the design of the future park at Walker Pond.
 - d. Continue efforts to implement Complete Streets projects and streets and sidewalk upgrades, consistent with direction from the City Council.



George J. Proakis
City Manager

CITY OF
WATERTOWN
Office of the City Manager

Administration Building
149 Main Street
Watertown, MA 02472
Phone: 617-972-6465
www.watertown-ma.gov
Citymgr@watertown-ma.gov

To: Honorable City Council

From: George J. Proakis, City Manager 

Date: August 6, 2025

RE: Agenda Item – Informational Presentation

I respectfully request that an Informational Presentation be added to the agenda for the upcoming City Council meeting scheduled for August 12, 2025. The purpose of this presentation is to share the concept designs for the proposed renovations of both Bemis Playground and How Playground. This will provide Council members and the public with an overview of the design vision, key features, and anticipated improvements for these community spaces.

Thank you for considering this request.



CITY OF WATERTOWN

Department of
Community Development and Planning
Administration Building
149 Main Street
Watertown, MA 02472
Phone: 617 972 6417
Fax: 617 972 6484
www.watertown-ma.gov

TO: Mr. George Proakis - City Manager

FROM: Mr. Steve Magoon, Assistant City Manager and DCDP
Ms. Erika Oliver Jerram, Director of Community Design
Ms. Michelle Moon, Open Space Planner

DATE: August 6, 2025

RE: Bemis Park and How Playground Update

In accordance with City's FY2024-2025 Annual Budget section "City Council Conceptual Recommendations for the Fiscal Year 2025-2029 CIP" (p251 and 254), we are sharing the concept designs for both Bemis and How Playground renovations for to review and approval of the final design.

As part of the ongoing City-wide park and playground renovation effort, the Department of Community Development and Planning (DCDP) has been collaborating with the Recreation Department and DPW on Bemis Park and How Parks design with CBA Landscape Architects since 2023. As the projects are at 95% construction drawings this month, we are preparing for the How and Bemis Parks to go out to bid and start construction. We have also been working on the Sullivan Playground design concurrently, though that will not go out to bid until FY 2027.

Below is a description of the process and the design for each park.

BEMIS PARK

The Bemis Park redesign includes a new playground, splash pad, porta potty enclosure, and field improvements. The courts and batting tunnel will remain. Please see the Bemis Park Concept Drawing on page 3.

The design process included three community meetings, held between October 2023 and October 2024, where community members met with the design team and City staff to discuss their preferences and ideas. In addition, there was an online survey.

HOW PARK


The full How Park master plan design includes a new playground, basketball court, and dog park, as well as new park features, including a seating area and outdoor fitness area. The current phase of How Park construction includes only the installation of a new playground on the north edge of the park. The rest of the design will be implemented under Phase 2 in FY2030 in the current City CIP budget.

Similar to Bemis Park, there were three community meetings and online survey. Please see the How Park Concept Drawing on page 4.

PROPOSED TIMELINE

If the projects are approved by City Council, DCDP is ready to put the projects out to bid this summer. Bemis Park construction could start in Fall 2025. How Park Phase 1 (playground) would start in early 2026. We will work with the Recreation Department to coordinate around any ongoing programming.

Bemis Park: Concept Drawing

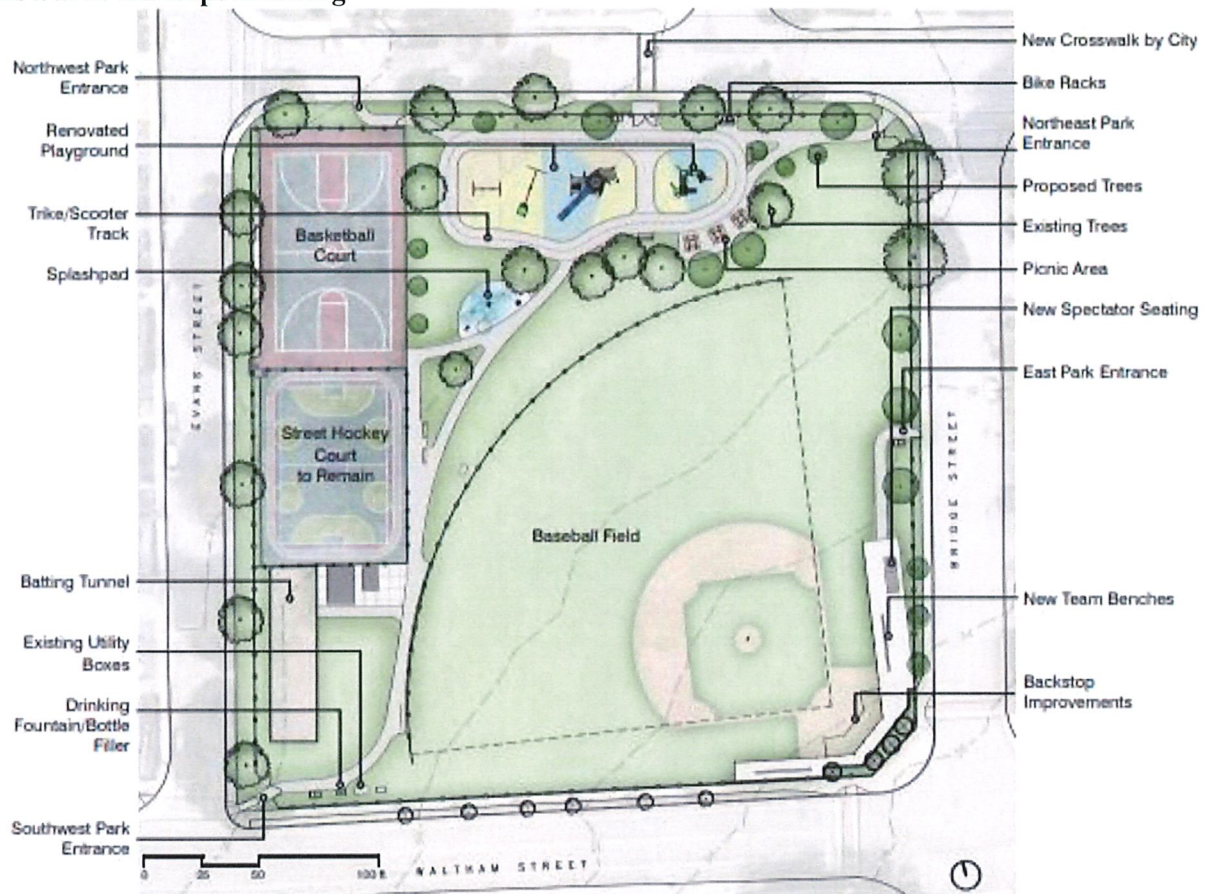

PLAYGROUND CONCEPT - PRECEDENT IMAGES



Age 5-12 Play Tower



Age 2-5 Play Structure



Swings



Track Ride Tower

KEY ATTRIBUTES

- Centered entrance along Buick Street at proposed new crosswalk
- Baseball spectator seating located near first base
- Picnic area strongly connected to playground in shade
- Splashpad separated from playground and picnic area and located in sun

How Park: Concept Drawing



MASTER PLAN - PRECEDENT IMAGES



Play Structure for Ages 2-5



Play Structure for Ages 5-12



Multi-Rider Spinner



Mushroom Steppers



Single Spinner



Lighting



Open Lawn



Drinking Fountain with Dog Bowl



Open Roof Shade Structure

KEY ATTRIBUTES

Expanded play area and dog park area.
Additional pathways forming curving circulation routes throughout the park.
A multi-use court with fitness equipment.
Drinking fountains and lighting throughout the park.



George J. Proakis
City Manager

CITY OF
WATERTOWN
Office of the City Manager

Administration Building
149 Main Street
Watertown, MA 02472
Phone: 617-972-6465
www.watertown-ma.gov
citymgr@watertown-ma.gov

To: Honorable City Council

From: George J. Proakis, City Manager 

Date: August 6, 2025

RE: Agenda Item – Proposed Loan Order - Highway and Sidewalk Reconstruction

Attached is correspondence from Thomas D. Brady, Director of the Department of Public Works, requesting authorization for the Treasurer to fund \$2,750,000 for highway and sidewalk reconstruction projects, as outlined in the Fiscal Year 2025–2029 Capital Improvement Program and approved by the City Council on November 26, 2024, in accordance with the Committee on Public Works report.

I respectfully request the attached proposed Loan Order be placed on the August 12, 2025 City Council Agenda as a First Reading.

Thank you for your attention to this matter.



28 State Street
Boston, MA 02109-1775
p: 617-345-9000 f: 617-345-9020
hinckleyallen.com

Chelsea A. Tryder
(617) 378-4209
ctryder@hinckleyallen.com

August 6, 2025

George J. Proakis
City Manager
Administration Building
149 Main Street
Watertown, Massachusetts 02472

RE: Draft Loan Order – Highway and Sidewalk Reconstruction Bonds

Dear George:

As requested, I suggest the following form of loan order in connection with the highway and sidewalk reconstruction project:

ORDERED: That the sum of \$2,750,000 is appropriated to pay costs of designing, constructing and overseeing highway and sidewalk reconstruction projects at Poplar Street, Partridge Street, Pequotette Street, North and South Irving Park, Royal Street and Green Street, as more fully described in the City's Fiscal Year 2025 through 2029 Capital Improvement Plan, and the payment of all costs incidental and related thereto; and that to meet this appropriation, the Treasurer, with the approval of the City Manager, is authorized to borrow said amount under and pursuant to M.G.L. c.44, §7(1), or pursuant to any other enabling authority, and to issue bonds or notes of the City therefor.

The order must be published at least five days prior to the holding of a public hearing with respect to the order and its final passage and requires the affirmative vote of at least two-thirds of all members of the City Council, as in the case of any other loan order for bonds.

Please call me if there are any questions about the suggested proceedings.

Sincerely,

/s/ Chelsea A. Tryder

Chelsea A. Tryder



CITY OF WATERTOWN
DEPARTMENT OF PUBLIC WORKS
124 ORCHARD STREET

Thomas D. Brady
Director of Public Works

(P) 617-972-6420
(F) 617-972-6402

TO: Mr. George Proakis, City Manager

FROM: Mr. Thomas D. Brady, Director of Public Works
Mr. Michael Albano, Director of Admin. & Finance
Mr. Tyler R Glode, PE City Engineer

DATE: July 30, 2025

RE: Public Works Dept. – Road Construction Funding Request

Dear Mr. Proakis,

The Department of Public Works ("DPW") respectfully requests that the necessary actions be taken to authorize the Treasurer to borrow \$2,750,000 for the design, construction, and oversight of highway and sidewalk reconstruction projects at Poplar Street (700'), Partridge Street (1,000'), Pequotsette Street (900'), North and South Irving Park (1,200'), Royal Street (700'), and Green Street (1,100'). This request corresponds with Lines 322 and 328 of the Fiscal Year 2025-2029 Capital Improvement Program (CIP).

The City Council reviewed and approved the abovementioned streets on November 26, 2024, pursuant to the Public Works Committee's recommendation. DPW selected each street by evaluating its pavement condition index, history of utility replacement, traffic impact, and need for safety improvements. Reconstructing each street is necessary to ensure the safe and efficient flow of vehicle and pedestrian traffic.

All goods and services related to these projects will be procured consistently with Massachusetts law.

Thank you in advance for your consideration of this request.

Respectfully,

Thomas D. Brady

Order Confirmation

Brendan McCarthy
Watertown City Council
149 Main Street
Watertown, MA 02472

Thank you for placing your Legal Notice in The Boston Globe.


Your order information and a preview of your notice are displayed below for your review. If there are any changes or questions, please contact the Classified Department at 617-929-1314 or email legals@globe.com.

Any and all proposed edits, revisions, and/or other changes to the notice must be communicated to us in writing prior to the deadline specified in the Advertising Specs + Deadlines page located at <https://www.bostonglobemedia.com/specs-deadlines>.

Thank you,
Boston Globe Classified Sales

617-929-1314
Monday - Friday 9:30 am - 4:30 pm
legals@globe.com

Order Number	755859	Order Price	\$758.78
Sales Rep.	Jackson Kocak	PO No.	
Account	3028420	Payment Type	
Publication	Boston Globe	Number of dates	1
First Run Date	08/21/2025	Last Run Date	08/21/2025
Payment Type			

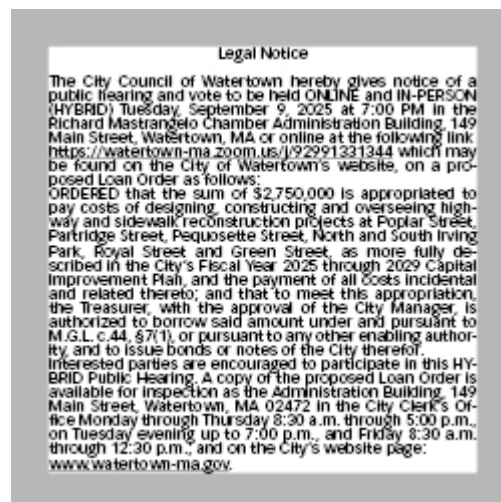AD PREVIEW:




George J. Proakis
City Manager

CITY OF
WATERTOWN
Office of the City Manager

Administration Building
149 Main Street
Watertown, MA 02472
Phone: 617-972-6465
www.watertown-ma.gov
citymgr@watertown-ma.gov

To: Honorable City Council

From: George J. Proakis, City Manager 

Date: August 6, 2025

RE: Agenda Item – Proposed Loan Order – Sewer Improvements

Attached is correspondence from Thomas D. Brady, Director of the Department of Public Works, requesting authorization for the Treasurer to borrow \$418,000 through the Massachusetts Water Resources Authority's (MWRA) Infiltration/Inflow Local Financial Assistance Program. This request corresponds with Line 50 of the FY 2026 Water and Sewer Enterprise Fund Capital Improvement Program (CIP) and reflects increased funding under Phase 16 of the MWRA grant and loan distribution process. The \$418,000 interest-free loan will be accompanied by a \$1,254,000 grant; both aligned with the referenced CIP line item.

I respectfully request the attached proposed Loan Order be placed on the August 12, 2025 City Council Agenda as a First Reading.

Thank you for your attention to this matter.



28 State Street
Boston, MA 02109-1775
p: 617-345-9000 f: 617-345-9020
hinckleyallen.com

Chelsea A. Tryder
(617) 378-4209
ctryder@hinckleyallen.com

August 6, 2025

George J. Proakis
City Manager
Administration Building
149 Main Street
Watertown, Massachusetts 02472

RE: Draft Loan Order – MWRA Sewer Bonds

Dear George:

As requested, I suggest the following form of loan order to approve the borrowing of funds from the Massachusetts Water Resources Authority to pay costs of performing infiltration and inflow reduction and sewer rehabilitation:

ORDERED: That the sum of \$418,000 is appropriated to pay costs of performing infiltration and inflow reduction and sewer rehabilitation, including the payment of all costs incidental and related thereto; that to meet this appropriation, the Treasurer, with the approval of the City Manager, is authorized to borrow said amount under and pursuant to M.G.L. c.44, §7(1), M.G.L. c.44, §8(14) and/or pursuant to any other enabling authority, and to issue bonds or notes of the City therefor; that the Treasurer, with the approval of the City Manager, is authorized to borrow all or a portion of such amount from the Massachusetts Water Resources Authority (the “Authority”) pursuant to the Authority’s Infiltration/Inflow Local Financial Assistance Program and in connection therewith to enter into a loan agreement and/or financial assistance agreement with the Authority and otherwise to contract with the Authority with respect to such loan and for any grants or aid available for the project or for the financing thereof; and that the City Manager is authorized to accept and expend any grants or aid available for the project or for the financing thereof, provided that the amount of the authorized borrowing for the project shall be reduced by the amount of any such grants or aid received.

The order must be published at least five days prior to the holding of a public hearing with respect to the order and its final passage and requires the affirmative vote of at least two-thirds of all members of the City Council, as in the case of any other loan order for bonds.

Please call me if there are any questions about the suggested proceedings.

Sincerely,

/s/ Chelsea A. Tryder

Chelsea A. Tryder



CITY OF WATERTOWN
DEPARTMENT OF PUBLIC WORKS
124 ORCHARD STREET

Thomas D. Brady
Director of Public Works

(P) 617-972-6420
(F) 617-972-6402

TO: Mr. George Proakis, City Manager

FROM: Mr. Thomas D. Brady, Director of Public Works
Mr. Michael Albano, Director of Admin. & Finance
Mr. Tyler R Glode, PE City Engineer

DATE: July 30, 2025

RE: Public Works Dept. – Sewer Improvements Funding Request

Dear Mr. Proakis,

The Department of Public Works ("DPW") respectfully requests that the necessary actions be taken to authorize the Treasurer to borrow \$418,000 through the Massachusetts Water Resources Authority's ("MWRA") Infiltration/Inflow Local Financial Assistance Program. This request corresponds with Line 50 of the Fiscal Year 2026 Water and Sewer Enterprise Fund Capital Improvement Program Budget ("CIP"). Please note the discrepancy in planned funding as the allotted loan assistance increased for Phase 16 of the grant and loan distribution process.

Until Fiscal Year 2030, MWRA is providing MWRA sewer communities funds to perform infiltration and inflow reduction and sewer rehabilitation. MWRA distributes these funds as 75% grants and 25% interest-free loans with loan repayment over 10 years. Accordingly, this \$418,000 loan request will be accompanied by a \$1,254,000 grant, which corresponds with Line 50 of the CIP. Please note the discrepancy in planned funding as the allotted grant assistance increased by \$264,000 for Phase 16 of the grant and loan distribution process.

Infiltration and inflow increase the amount of extraneous water that enters the sanitary sewer system, thereby reducing the sewer's capacity for wastewater. This reduction in capacity risks sanitary sewer overflows and increases the volume of water that the City pays MWRA to treat. Thus, infiltration and inflow reduction is necessary to ensure the consistent and economical provision of sanitary sewer services.

All goods and services related to these projects will be procured consistently with Massachusetts law. Thank you in advance for your consideration.

Respectfully,

Thomas D. Brady



CITY OF WATERTOWN
DEPARTMENT OF PUBLIC WORKS
124 ORCHARD STREET
WATERTOWN MA 02472

Thomas D. Brady
Director of Public Works

(P) 617-972-6420
(F) 617-972-6402

July 30, 2025

City Council
149 Main Street
Watertown, MA 02472

Request for Borrowing Authorization – MWRA I/I Local Financial Assistance Program

Dear Honorable Members of the City Council,

On behalf of the Department of Public Works, I respectfully submit this request for your approval to authorize borrowing in connection with the Massachusetts Water Resources Authority's (MWRA) Infiltration/Inflow (I/I) Local Financial Assistance Program.

The MWRA's I/I Program provides critical financial support to member sewer communities for the planning, design, and construction of projects that reduce infiltration and inflow in local sewer systems. Under the current Phase 16 of the program, our community is eligible to receive funding in the form of a 75% grant and a 25% interest-free loan, with repayment over a 10-year period. These funds will support essential sewer rehabilitation efforts aimed at improving system efficiency, reducing extraneous flow, and protecting public health and the environment.

We are seeking borrowing authorization in the amount of \$1,672,000, which will enable us to access our allocated share of Phase 16 funds. This investment will allow us to proceed with our sanitary sewer Capital Improvement Plan (CIP) in the Project 3 and 4 areas.

The Department has prepared the MWRA's funding application, attached to this cover letter.

We respectfully request the Council's support in approving this borrowing authorization so that we may proceed with this vital infrastructure improvement project. Please do not hesitate to contact me should you require additional information or wish to discuss the project in further detail.

Thank you for your continued support and commitment to maintaining and improving our community's infrastructure.

Sincerely,

Thomas D. Brady
Director of Public works
124 Orchard Street
Watertown, MA 02472

**MWRA INFILTRATION/INFLOW LOCAL FINANCIAL ASSISTANCE
PROGRAM**

FINANCIAL ASSISTANCE APPLICATION

Updated July 2019

**MASSACHUSETTS WATER RESOURCES AUTHORITY
CHARLESTOWN NAVY YARD, 100 FIRST AVENUE, BOSTON, MA 02129**

**MWRA INFILTRATION/INFLOW LOCAL FINANCIAL ASSISTANCE PROGRAM
FINANCIAL ASSISTANCE APPLICATION
Updated July 2019**

FOR MWRA USE ONLY

PROJECT NO.: _____

APPLICANT: _____

NAME OF PROJECT: _____

DATE RECEIVED: _____

Section 1 - Financial Assistance Requested

Name of Applicant: City of Watertown, Massachusetts

Address of Applicant: 149 Main Street, Watertown, Massachusetts 02472

Name of Authorized Representative: George Proakis, City Manager

Telephone Number of Representative: (617) 972-6465

Name of Applicant's Consultant Firm and Representative (if applicable):

Weston & Sampson, Michael DiPalma, PE Telephone No.: (978) 573-4059

The following attached exhibits are hereby made part of this application for financial assistance under the MWRA's Infiltration/Inflow Local Financial Assistance Program. The undersigned representative of the Applicant certifies that the information presented in this application and its exhibits is true, correct and complete to the best of their knowledge:

(Date) (Signature of Authorized Representative) (Title)

Section 2 - Project Description

Describe the proposed project, including the following as applicable:

- a. **Type of Project:** Such as planning, design, construction, or a combination.
- b. **Objective of the Project:** Such as infiltration, inflow, or a combination of I/I reduction to be achieved through rehabilitation of manholes, pipeline sections, private inflow source removals, etc. For planning phase projects, the project objective may be the identification and/or quantification of I/I.
- c. **Location of the Project:** Such as a list of street names or a specific section of the community. If possible, please submit report maps and/or community sewer maps with the application. For initial planning phase projects, the project location may include the entire community.
- d. **Phased Program:** Is the project part of a phased program of I/I reduction and, if so, what are the other components of the overall program the community is pursuing?
- e. **Estimated Quantity of Infiltration and/or Inflow to be Reduced:** The applicant should estimate both the peak and annual average infiltration and/or inflow anticipated to be reduced following completion of the construction phase of the project. For initial planning phase projects, this item may not be applicable if the project objective is the identification and/or quantification of I/I (see Section 15 for detailed I/I reduction estimates).

- a. **Type of Project:**

The city is requesting money for I/I construction (CIP Project 3/4).

- b. **Objective of the Project:**

The objective of CIP Project 3/4 Construction is to construct rehabilitations identified during sanitary sewer evaluation surveys. The CIP 3/4 construction project is anticipated to have the following benefits:

- Eliminate infiltration to the sanitary sewer system
- Eliminate inflow to the sanitary sewer system
- Eliminate cross connections between the sanitary sewer and stormwater systems

- c. **Location of the Project:**

A sewer capital improvement plan map of the areas is included as Attachment 1. Draft trenchless plans of the CIP Project 3/4 Rehabilitations is included as Attachment 2. Sewer rehabilitations identified in the CIP Projects 2, 3, and 4 areas are included in the project.

- d. **Phased Program:**

The project is part of the city's sanitary sewer capital improvement plan. The construction project will be the fifth phase of construction.

- e. **Estimated Quantity of Infiltration and/or Inflow to be Reduced:**

CIP Project 3/4 Rehabilitations will remove a portion of the infiltration and inflow identified as part of investigation projects 2, 3, and 4. The three investigation projects

identified approximately 59,760 gallons per day of peak infiltration and an estimated 14,184 gallons per day of peak inflow from the sanitary sewer system.

Section 3 - Documentation of Project Need

Identify records that document the project's need, including, but not limited to:

- a. Facility Plans;
- b. I/I Reports;
- c. Sewer System Evaluation Surveys;
- d. Physical Surveys;
- e. Internal TV Inspection;
- f. DPW Maintenance Records;
- g. Flow Measurement Records; and,
- h. Pump Station Records.

Town of Watertown, Massachusetts Sewer Collection System Capital Improvement Plan (Weston & Sampson, December 2017)

City of Watertown, Massachusetts Capital Improvement Plan Project 2 Inspection and Assessment (Weston & Sampson, 2022)

City of Watertown, Massachusetts Capital Improvement Plan Projects 3 and 4 Inspection and Assessment (Weston & Sampson, 2022)

Section 4 - Project Schedule

Provide a realistic schedule outlining important milestones in the planning, design, and/or construction phase. If a schedule is attached to the financial assistance application separate from this section, please note the attachment here. The estimated project start date must be included.

The CIP Project 3/4 Rehabilitations is scheduled to be bid Fall 2025.

Section 5 - Map of Project

Attach a project map denoting the collection system and/or general plan of the proposed project site. If no map or plan is submitted with the application, an explanation must be provided.

See Attachment 1 for Watertown's Capital Improvement Plan mapping.

See Attachment 2 for draft trenchless plans of the CIP Project 3 and 4 Rehabilitations.

Section 6 - Project Funding

The applicant must list all sources of funding proposed for the project.

For funding through the MWRA I/I Local Financial Assistance Program, the applicant must provide documentation of the authorization to execute the Financial Assistance Agreement and repay the loan portion of financial assistance. **Documentation of authorization may be in the form of a Town Meeting Action, City Council Vote, or other binding action. If available, documentation should be attached to the application.**

If funding through the MWRA I/I Local Financial Assistance Program will not cover 100 percent of the project costs, the applicant must demonstrate that sufficient funds are available to cover the additional project costs from other resources. Documentation of the availability of other resources may be in the form of a Town Meeting Action, City Council Vote, or other binding action. If available, documentation should be attached to the application.

<u>Source</u>	<u>Amount</u>	<u>Date Available</u>
1. MWRA I/I Financial Assistance		
Phase 14 Grant (75% of \$984,892)	\$ 738,669	February 2024
Phase 14 Loan (25% of \$984,892)	\$ 246,223	February 2024
2. MWRA I/I Financial Assistance		
Phase 16 Grant (75% of \$1,672,000)	\$1,254,000	August 2025
Phase 16 Loan (25% of \$1,672,000)	\$ 418,000	August 2025
3. City Funds	\$1,253,108	
TOTAL		\$3,910,000

The order authorizing the borrowing of funds to pay cost for sewer projects is included as Attachment #3.

Section 7 - Summary of Costs

Provide a detailed tabulation of the estimated cost of each project phase (i.e. Planning, Design, Construction, Construction Services, etc.) and major tasks under each project phase. Major tasks to be detailed may include those listed as eligible project costs in Section 2.7 of the MWRA I/I Local Financial Assistance Program Guidelines or other project tasks that may or may not be eligible for MWRA financial assistance funding.

Note: If construction paving costs represent more than ten percent (10%) of the project cost, they should be identified as a separate project phase or subtask in the list below.

For each engineering task, a breakdown of the cost into staff labor category, staff hours, hourly rates, direct labor costs, indirect labor costs, other direct costs and/or expenses, etc. should be included on an attached summary table.

The **total project cost** and **estimated total eligible project cost** should be provided at the bottom of the table.

<u>Project Phases and Subtask</u>	<u>Estimated Total Project Cost</u>	<u>Estimated Eligible Project Cost</u>
CIP Project 3/4 Rehabilitations	\$3,400,000	\$3,400,000
CIP Project 3/4 Construction Services	\$ 510,000	\$ 510,000
TOTAL COST:	\$3,910,000	\$3,910,000

Date of Cost Estimate: July 2025 ENR Index: N/A

Source of Cost Estimate: Weston & Sampson

Section 8 - Interdependent Projects

Explain whether financing has been received or is being requested for this project, or a separate phase of the project, from a non-MWRA grant, the Clean Water State Revolving Fund (CWSRF) program, or another grant/loan program.

Specify related and/or interdependent projects or portions of projects. For example, if the applicant is performing the design phase of a project under community funding or CWSRF funding, and MWRA financial assistance is being requested for the construction phase under this application, then the construction phase is dependent on completion of the design phase.

A portion of the financing distributed through MWRA Phase 14 I/I Financial Assistance Program is planned for funding of the CIP ¾ Rehabilitations. Additional financing is being requested through the MWRA Phase 16 I/I Financial Assistance Program as part of this application and detailed above to supplement the CIP ¾ Rehabilitations.

Section 9 - Intermunicipal Projects

If the project will serve two or more municipalities, or one community's project extends into another community, the applicant must explain the circumstances. State whether the municipalities have, or propose to have an intermunicipal agreement or other legally binding documents covering financing, construction, and/or operation of the proposed improvements. If not, detail historic cooperative service relationships between the parties.

The project does not serve two (2) or more municipalities.

Section 10 - Project Permits and Certificates

Review the list below and note the permits or certificates which: (1) have been obtained, (2) will be obtained, or (3) may be required prior to initiation of the project.

	<u>Has been Obtained</u>	<u>Will be Obtained</u>	<u>May be Required</u>
U. S. ARMY CORPS OF ENGINEERS	_____	_____	_____
MA DIVISION OF WATERWAYS Chapter 91 License	_____	_____	_____
LOCAL CONSERVATION COMMISSION	_____	_____	_____
DEP - DIVISION OF AIR QUALITY	_____	_____	_____
DPW HIGHWAY PERMIT	_____	_____	<u>X</u>
LOCAL SEWER PERMIT	_____	_____	<u>X</u>
DCR CONSTRUCTION PERMIT	_____	_____	_____
MBTA/CONRAIL LICENSE	_____	_____	_____
DWPC (401) WATER QUALITY CERT.	_____	_____	_____
CZM CONSISTENCY CERTIFICATE	_____	_____	_____
MEPA - Environment Notification Form (ENF) and/or Environmental Impact Report (EIR)	_____	_____	_____
FLOOD INSURANCE PARTICIPATION	_____	_____	_____
HISTORIC - Mass. Historical Commission	_____	_____	_____
LEGISLATION - Legislation from the Mass. General Court could be required prior to: construction in dedicated conservation land, construction by one community within the municipal boundaries of another, and easements in state owned land.	_____	_____	_____
OTHER: <u>MWRA One Time CIPP Discharge Permit</u>	_____	<u>X</u>	_____

Section 11 - Construction Plans, Specifications, and Bidding Documents

For proposed construction projects and equipment/materials purchases, the applicant should outline the status of the plan, specification, and bidding document preparation and the time schedule for completion. If these documents are not required for the project, an explanation must be included in this section.

If available, a copy of the final engineering plans, specifications, and bidding documents for each contract or equipment/material purchase should be submitted with the application.

Draft CIP Project 3/4 trenchless plans are included as Attachment 2. Final plans and specifications will be forwarded to the MWRA upon completion.

Section 12 - Engineering Agreement

For proposed planning, design, and/or construction projects, the applicant should outline the status of an engineering agreement and time schedule for its completion (if a Consulting Engineer will be used for any portion of the project). If no engineering agreement is required for the project, an explanation must be included in this section.

If available, a copy of the proposed or executed engineering agreement for each contract should be submitted with the application.

Copies of the engineering agreement for the CIP Project 3/4 construction services will be sent to the MWRA upon execution.

Section 13 - Force Account Work

If the applicant proposes to perform funding eligible portions of the project (planning, design, construction services or construction activities) using its own staff (force account work), a description of the force account activities must be provided. List the type of force account task, staff titles, affiliated department, estimated hours to perform task, and direct labor rates (or range) for each title. **Please note that charges for overhead, overtime, and/or the use of vehicles or equipment owned by the applicant, and staff time to obtain permits or licenses are ineligible.**

There is no force account work anticipated for this project.

Section 14 - Other Project Information

The applicant is encouraged to provide any other additional information that may enable the Authority to determine that the project is a viable I/I reduction project and assess eligible project costs.

Elimination of infiltration and inflow will reduce flows to Watertown's sewer system, reduce the potential for SSOs and basement back-ups, and reduce potential sanitary sewer contamination of the drainage system.

Section 15 - Estimated I/I Reduction and Potential Cost Benefit of I/I Removal

The applicant should provide as complete information as possible on the estimated infiltration and/or inflow reduction that is anticipated to be achieved when the construction phase of the project is concluded. For projects that will reduce groundwater infiltration, the peak month (usually within the Spring season) infiltration reduction and average annual infiltration reduction should be estimated. For projects that will reduce stormwater inflow, the design storm peak hour inflow rate reduction, design storm inflow volume reduction, and average annual inflow reduction should be estimated. The "design storm" is defined (by DEP) as a storm with a one year return period, a one hour peak rainfall intensity of about 0.87 inches, and a six hour cumulative rainfall of about 1.72 inches (see DEP's Guidelines for Performing I/I Analyses and Sewer System Evaluation Surveys).

Using these I/I reduction estimates, Authority staff will run the MWRA wholesale rate model for the preceding fiscal year to estimate the dollar value of the rate reduction that would have been realized by the applicant if the estimated flow reduction had taken place in the previous year. MWRA staff will provide the results of the rate model analysis to the community. This information may be helpful in analyzing the project's potential cost benefit. As a standard, the analysis will be performed holding all other MWRA service area community flows constant. However, if requested by the applicant, rate model runs can be made to simulate the net affect other community potential flow reductions may have on the applicant's wholesale sewer rate.

The applicant may submit the I/I reduction information with the financial assistance application. However, at the applicant's discretion, the I/I reduction information form may be submitted to the MWRA prior to the submittal of the full application. This would allow the community to review the results of the Authority's wholesale rate analysis and use the information as a decision making tool when evaluating one or more I/I projects. For more information on this process, the applicant is encouraged to contact MWRA Community Support Program staff.

Estimated Project Infiltration Reduction:

- (1) Peak month reduction: N/A mgd; (2) Annual average reduction: N/A mgd.


Estimated Project Inflow Reduction:

- (1) Design storm peak hour inflow rate reduction: N/A mgd;
(2) Design storm inflow volume reduction: N/A mg;
(3) Average annual inflow reduction: N/A mgd.

Comments: CIP Project 3/4 Rehabilitations will remove a portion of the infiltration and inflow identified as part of investigation projects 2, 3, and 4. The three investigation projects identified approximately 59,760 gallons per day of peak infiltration and an estimated 14,184 gallons per day of peak inflow from the sanitary sewer system.

ATTACHMENT 1

CAPITAL IMPROVEMENT PLAN MAP


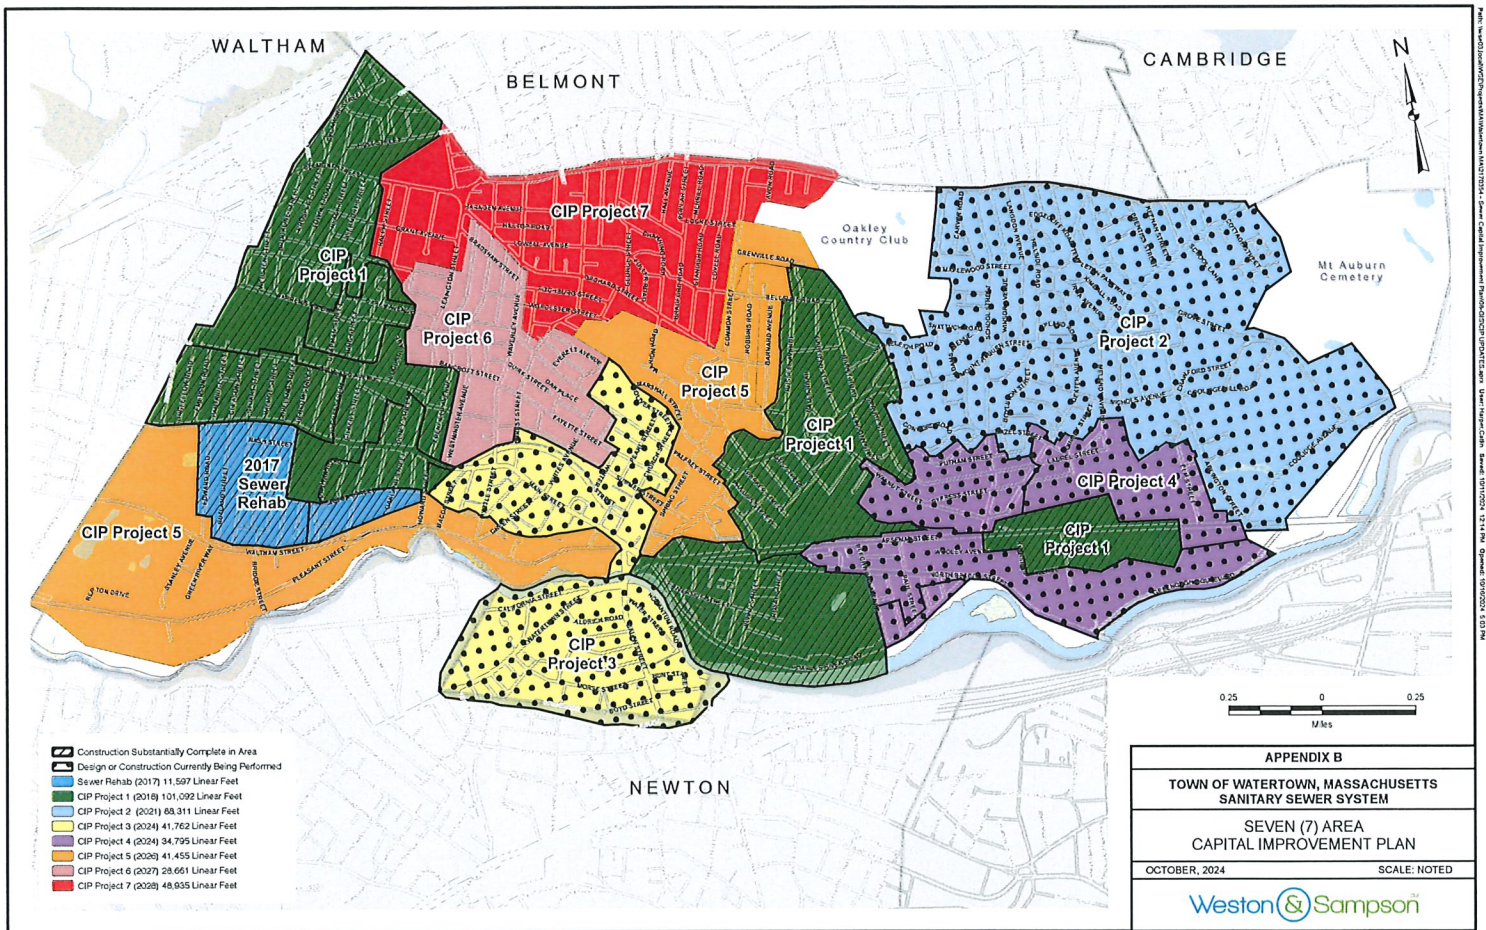


ATTACHMENT 2

CIP 3 AND 4 REHABILITATIONS

DRAFT TRENCHLESS PLANS

Diagram illustrating the nozzle assembly. A callout box points to the nozzle area with the text: "OPEN OUT RUFFLE SEE SHEET 2.112".

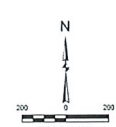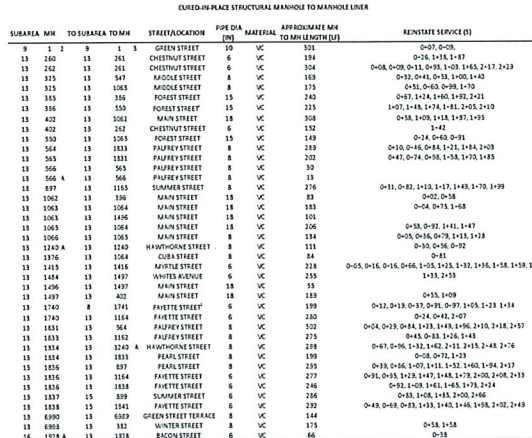

BUILD MANHOLE BENCH AND INVERT			
SUBAREA	MH	STREET / LOCATION	MATERIAL
13	44	CHURCH STREET	BRICK
13	546	CUBA STREET	BRICK
13	1906	CHESTNUT STREET	BLOCK

INSTALL MANHOLE FRAME AND COVER			
SUBAREA	MH	STREET / LOCATION	MATERIAL
13	320	FRENCH STREET	BRICK
13	315	FOREST STREET	BRICK ¹
13	1377	SUMNER STREET	BRICK
16	1372	GREEN STREET	BRICK

CUT PROTECTING SERVICE CONNECTIONS							
SUBAREA	NO. TO SUBAREA TO BE MAINT	STREET / LOCATION	POUT (A)	MATERIAL	APPROXIMATE MAT. TO MAINT LENGTH (LF)	APPROXIMATE STATION	
131	323	13	1265	NOCTE STREET	1	174	0+11
131	334	13	6399	WATER PLANT	6	VC	0+12
131	306	13	550	FOSTER STREET	15	VC	2+25
131	344	13	1013	WATER STREET	2	VC	2+29
131	344	13	1833	PALMER STREET	8	VC	2+39
131	1415	13	1416	MARBLE STREET	6	VC	2+38
131	1743	13	1314	PAETTS STREET	8	VC	2+39
131	1311	13	564	PALMER STREET	6	VC	2+42
131	1311	13	564	PALMER STREET	8	VC	3+02
131	1330	13	1164	FOSTER STREET	6	VC	2+37
131	1330	13	1164	FOSTER STREET	6	VC	2+34
131	1330	13	1241	FOSTER STREET	6	VC	2+52

[illegible]

CUT PROTRUSIONS SERVICE CONNECTIONS								
SURFACE MM	TO SURFACE TO MM	STREET / LOCATION	PIPE DIA (IN)	MATERIAL	APPROXIMATE MM TO MM LENGTH (FEET)	APPROXIMATE STATION		
3	361	3	818	YOUNG AVENUE	6	VC	155	1+15
3	1339	3	2067	OWA STREET	6	VC	161	0+27
3	1339	3	2067	OWA STREET	6	VC	161	0+44
3	472	3	473	COOLIDGE HILL ROAD	8	VC	240	1+35
3	1385	3	1314	COOLIDGE AVENUE	12	VC	189	0+21
3	1399	3	1397	ARLINGTON STREET	8	VC	241	1+43
3	2093	3	637	CLAYTON ROAD	8	VC	322	1+43
3	4772	3	1568	MERRIFIELD AVENUE	8	VC	215	0+37


CLEANING AND TELEVISION INSPECTION							
SUR AREA	M/H	TO SUR AREA TO M/H	STREET / LOCATION	PIPE DIA (IN)	MATERIAL	APPROXIMATE M/H TO M/H LENGTH (LF)	
5	624	5	2083	COOLIDGE HILL ROAD	8	VC	172
5	864	5	863	ARLINGTON STREET	8	VC	39
5	2083	5	478	COOLIDGE HILL ROAD	8	VC	38

NOTES:
1. PIPE MATERIAL ASSIGNED TO BE VC.

INSTALL MANHOLE FRAME AND COVER

SURFACE MM	STREET / LOCATION	MATERIAL
3	893 A	ELM STREET
3	863	BEAVER STREET
3	2048	CLAYTON STREET
3	2048	CLAYTON STREET
3	2072	CLAYTON STREET

NOTES:
1. MANHOLE MATERIAL ASSIGNED TO BE BUCK.

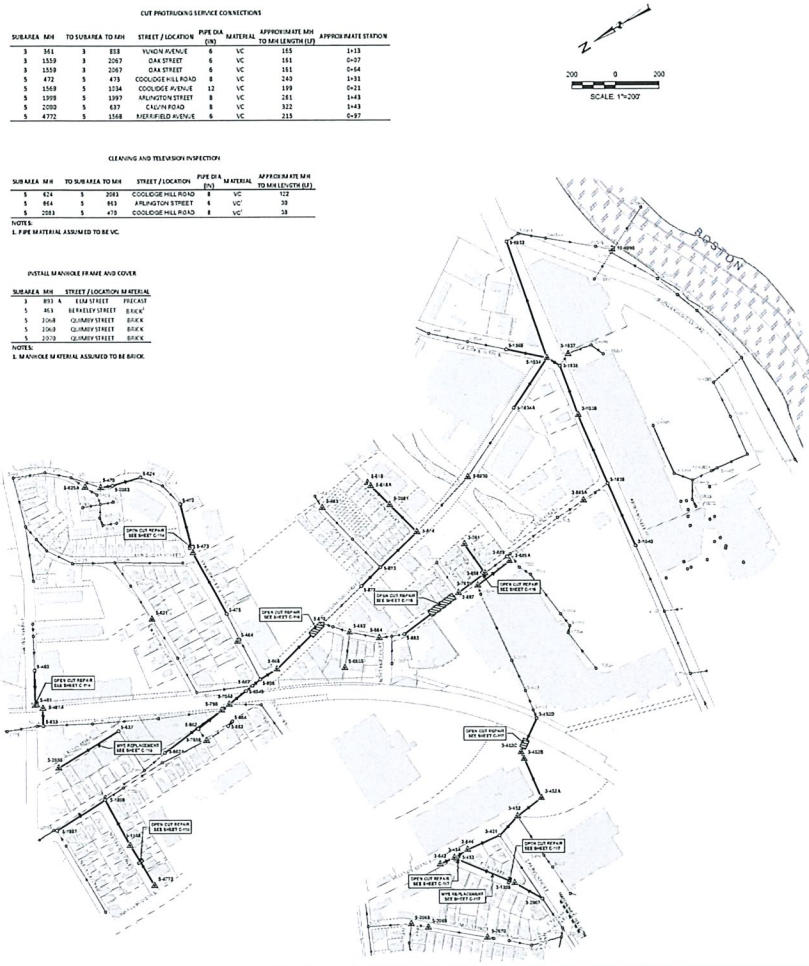

BUILD MANHOLE RENEW AND POVERT

SURFACE MM	STREET / LOCATION	MATERIAL
3	433	OWA STREET
3	434	OWA STREET
3	434	OWA STREET
3	434	OWA STREET
3	434	OWA STREET

LOCATE, RAKE TO GRADE AND REPLACE MANHOLE FRAME AND COVER

SURFACE MM	STREET / LOCATION
3	433
3	434
3	434
3	434
3	434

INSTALL MANHOLE INFLOW DISH

SURFACE MM	STREET / LOCATION	MATERIAL
3	818	BEAVER STREET

NOTES:
1. MANHOLE MATERIAL ASSIGNED TO BE BUCK.

CURED-IN-PLACE STRUCTURAL MANHOLE TO MANHOLE LINE							
SURFACE MM	TO SURFACE TO MM	STREET/LOCATION	PIPE DIA (IN)	MATERIAL	APPROXIMATE MM TO MM LENGTH (FEET)	REINSTATE SERVICE (S)	
2	1240	3	1239	ARLINGTON STREET	12	VC	329
3	381	3	388	YOUNG AVENUE	6	VC	165
3	411	3	412	LAUREL STREET	8	VC	125
3	412	3	412 D	LAUREL STREET	10	VC	169
3	412	3	412 A	LAUREL STREET	12	VC	139
3	412 A	3	412 B	LAUREL STREET	12	VC	197
3	412 B	3	412 C	LAUREL STREET	12	VC	27
3	412	3	412 A	OWA STREET	6	VC	8
3	837	3	818	ELM STREET	6	VC	156
3	839	3	818	ELM STREET	12	VC	25
3	839 A	3	7054	ELM STREET	12	VC	185
3	1035	3	1034	ARLINGTON STREET	15	VC	70
3	1038	3	1035	ARLINGTON STREET	15	VC	240
3	1039	3	1038	ARLINGTON STREET	15	VC	330
3	1359	3	453	OWA STREET	6	VC	291
3	1359	3	2067	OWA STREET	6	VC	161
3	472	3	473	COOLIDGE HILL ROAD	8	VC	240
3	473	3	473	COOLIDGE HILL ROAD	8	VC	302
3	410	3	411	OWA STREET	8	VC	150
3	481	3	481 A	OWA STREET	8	VC	38
3	481	3	633	ARLINGTON STREET	8	VC	78
3	780	3	7043	ARLINGTON STREET	18	VC	44
3	882	3	780	ARLINGTON STREET	12	VC	138
3	882 A	3	780	ARLINGTON STREET	12	VC	330
3	886	3	886	ARLINGTON STREET	18	VC	90
3	887	3	886	ARLINGTON STREET	18	VC	47
3	879	3	888	ARLINGTON STREET	18	VC	234
3	872	3	873	ARLINGTON STREET	18	VC	118
3	873	3	874	ARLINGTON STREET	18	VC	233
3	813	3	887	ELM STREET	6	VC	312
3	1034 A	3	1034	ARLINGTON STREET	12	VC	244
3	1568	3	1568	MERRIFIELD AVENUE	6	VC	250
3	1569	3	1034	COOLIDGE AVENUE	12	VC	199
3	1399	3	1397	ARLINGTON STREET	8	VC	241
3	2093	3	637	CLAYTON ROAD	8	VC	322
3	2081	3	618	CLAYTON STREET	6	VC	187
3	2081	3	874	CLAYTON STREET	6	VC	175
3	4772	3	1568	MERRIFIELD AVENUE	6	VC	215
3	633	3	1034	ARLINGTON STREET	18	VC	911
3	7043	3	6343	ARLINGTON STREET	18	VC	100

NOTES:
1. REINSTATE CHANGE IN SERVICE, TAPERED LINES REQUIRED.
2. PIPE MATERIAL ASSIGNED TO BE VC.
3. PIPE CLOSING SECTION(S) OF DUCTILE IRON OR CAST IRON PIPE. CONTRACTOR SHALL REMOVE TELESCOPIC PRIOR TO INSTALLATION OF CURED-IN-PLACE MANHOLE TO MANHOLE LINE. REMOVAL OF TELESCOPIC SHALL BE CONSIDERED INCIDENTAL TO THE WORK AND SHALL NOT BE MEASURED SEPARATELY FOR PAYMENT.



CIP PROJECT 3 & 4 PERMITS
DEPARTMENT OF PUBLIC WORKS
156 GARDEN STREET
WATERTOWN, MA 02472
Weston & Sampson
171 COE ROAD
WATERTOWN, MA 02472

DATE: 10/1/2024
DRAWN BY: JLD
CHECKED BY: JLD
APPROVED BY: JLD

SCALE: 1" = 200'

PROJECT: CIP PROJECT 3 & 4 PERMITS

DATE: 10/1/2024

DRAWN BY: JLD

CHECKED BY: JLD

APPROVED BY: JLD

SCALE: 1" = 200'

PROJECT: CIP PROJECT 3 & 4 PERMITS

DATE: 10/1/2024

DRAWN BY: JLD

CHECKED BY: JLD

APPROVED BY: JLD

NOTES:
1. MANHOLE MATERIAL ASSUMED TO BE BRICK. MANHOLE DEPTH
ASSUMED TO BE 10 VERTICAL FEET.

SUBAREA	MH	STREET/LOCATION	MATERIAL
5	1470	HOSMER STREET	BRICK

SUBAREA	MH	STREET / LOCATION
4	6183	SPRUCE STREET

INTERVAL	APPROXIMATE MH TO MH LENGTH (U)
VC	315

NOTES:

1. DIAMETER CHANGE IN SEWER, TAPERED LINER REQUIRED.
2. PIPE MATERIAL ASSUMED TO BE VC.
3. PIPE CONTAINS SECTION(S) OF DUCTILE IRON OR CAST IRON PIPE. CONTRACTOR SHALL REMOVE TUBERCULATION PRIOR TO INSTALLATION OF CURED-IN-PLACE MANHOLE TO MANHOLE LINER. REMOVAL OF TUBERCULATION SHALL BE CONSIDERED INCIDENTAL TO THE WORK AND SHALL NOT BE MEASURED SEPARATELY FOR PAYMENT.



EA TO MH	STREET / LOCATION	PIPE DIA. (in)
1515	CORNER OF STREET	8

NOTES:
1. PIPE MATERIAL ASSUMED TO BE VC.

BARZA MH	STREET/LOCATION MH
3 1553	LAUREL STREET E
4 1629	WALNUT STREET E

1000000

Total	

DRAFT
OCTOBER 2024

1

Approved By	DWE
V&S Project No.	81622-2627
V&S File No.	000 P476
Drawing Title	

Doc Number
C104

ATTACHMENT 3

CITY COUNCIL VOTE

Order Confirmation

Brendan McCarthy
Watertown City Council
149 Main Street
Watertown, MA 02472

Thank you for placing your Legal Notice in The Boston Globe.

Your order information and a preview of your notice are displayed below for your review. If there are any changes or questions, please contact the Classified Department at 617-929-1314 or email legals@globe.com.

Any and all proposed edits, revisions, and/or other changes to the notice must be communicated to us in writing prior to the deadline specified in the Advertising Specs + Deadlines page located at <https://www.bostonglobemedia.com/specs-deadlines>.

Thank you,
Boston Globe Classified Sales

617-929-1314
Monday - Friday 9:30 am - 4:30 pm
legals@globe.com

Order Number	755858	Order Price	\$1,036.26
Sales Rep.	Jackson Kocak	PO No.	
Account	3028420	Payment Type	
Publication	Boston Globe	Number of dates	1
First Run Date	08/21/2025	Last Run Date	08/21/2025
Payment Type			

AD PREVIEW:

Legal Notice The City Council of Watertown hereby gives notice of a public hearing and vote to be held ONLINE and IN-PERSON (HYBRID) Tuesday, September 9, 2025 at 7:00 PM in the Richard Mastrangelo Chamber Administration Building, 149 Main Street, Watertown, MA or online at the following link: https://watertown-ma.zoom.us/j/92991321344 which may be found on the City of Watertown's website, on a proposed Loan Order as follows: ORDERED that the sum of \$418,000 is appropriated to pay costs of performing infiltration and inflow reduction and sewer rehabilitation, including the payment of all costs incidental and related thereto; that to meet this appropriation, the Treasurer, with the approval of the City Manager, is authorized to borrow said amount under and pursuant to M.G.L. c.44, §7(1), M.G.L. c.44, §8(14) and/or pursuant to any other enabling authority, and to issue bonds or notes of the City thereof; that the Treasurer, with the approval of the City Manager, is authorized to borrow all or a portion of such amount from the Massachusetts Water Resources Authority (the "Authority") pursuant to the Authority's Infiltration/Inflow Local Financial Assistance Program and in connection therewith to enter into a loan agreement and/or financial assistance agreement with the Authority and otherwise to contract with the Authority with respect to such loan and for any grants or aid available for the project or for the financing thereof; and that the City Manager is authorized to accept and expend any grants or aid available for the project or for the financing thereof, provided that the amount of the authorized borrowing for the project shall be reduced by the amount of any such grants or aid received. Interested parties are encouraged to participate in this HYBRID Public Hearing. A copy of the proposed Loan Order is available for inspection as the Administration Building, 149 Main Street, Watertown, MA 02472 in the City Clerk's Office Monday through Thursday 8:30 a.m. through 5:00 p.m., on Tuesday evening up to 7:00 p.m., and Friday 8:30 a.m. through 12:30 p.m., and on the City's website page: www.watertown-ma.gov.
--



Watertown City Council

Administration Building

149 Main Street

Watertown, MA 02472

Phone: 617-972-6470

PROCLAMATION HONORING THE 3RD BATTALION, 26TH MARINES AND WELCOMING THEIR 2025 ANNUAL REUNION

WHEREAS, former long-time Watertown resident Robert “Bob” Deluca honorably enlisted in the United States Marine Corps from the City of Watertown and was assigned to the 3rd Battalion, 26th Marines (commonly referred to as the 3/26) during the Vietnam Conflict; and

WHEREAS, the 3/26 fought with extraordinary courage and resilience in numerous battles, most notably during the siege of Khe Sanh, where they held their ground for 70 relentless days and nights (January 20–April 1, 1968) against overwhelming North Vietnamese forces, a feat for which President Lyndon B. Johnson awarded them the Presidential Unit Citation in recognition of their gallantry and valor; and

WHEREAS, the legacy of the 3/26 extends to World War II, where they served as part of the Fifth Marine Division and fought heroically at the Battle of Iwo Jima, the site of the iconic flag raising that has come to symbolize American perseverance and sacrifice; and

WHEREAS, for over two decades, the 3/26 has upheld the bonds of brotherhood and remembrance through annual reunions held across the United States, honoring their shared service and the memory of those who gave their lives; and

WHEREAS, in September 2025, the 3/26 will hold their Annual Reunion in Massachusetts, featuring a welcome at Boston’s historic USS Constitution and a concluding dinner at the Pvt. Charles J. Shutt Detachment Marine Corps League in Watertown on September 24; and

NOW, THEREFORE, BE IT RESOLVED, that the City of Watertown proudly and gratefully welcomes the 3rd Battalion, 26th Marines, their families, and loved ones to our community, and extends heartfelt thanks for their service, sacrifice, and enduring commitment to the values of freedom, honor, and duty.

IN WITNESS HEREOF,

I have hereunto set our hand and caused the
Great Seal of the City of Watertown to be
affixed on this 9th day of September 2025.

Mark Sideris, Council President



George J. Proakis
City Manager

CITY OF
WATERTOWN
Office of the City Manager

Administration Building
149 Main Street
Watertown, MA 02472
Phone: 617-972-6465
www.watertown-ma.gov
citymgr@watertown-ma.gov

To: Honorable City Council

From: George J. Proakis, City Manager 

Date: September 2, 2025

RE: Agenda Item – Transfer of Funds Request

I am pleased to inform you that a collective bargaining agreement has been successfully reached between the City of Watertown and the Watertown Police Association. This three-year contract covers the period from July 1, 2025 through June 30, 2028. Enclosed for your review is a copy of the Memorandum of Agreement.

This Agreement reflects a fair and equitable resolution that serves the best interests of Watertown's taxpayers, the City, and the members of the Union. I respectfully request your support in advancing this Agreement.

In order to implement the terms of the Agreement, I respectfully request the attached transfer be placed on the agenda for the City Council meeting scheduled for September 9, 2025 to support the first year (FY2026) of the contract.

Thank you for your favorable consideration in this matter.



CITY OF WATERTOWN

Auditor

Administration Building
149 Main Street
Watertown, MA 02472-4410

Megan Langan
City Auditor

Telephone: (617) 972-6460
Facsimile: (617) 972-6563

TO: GEORGE PROAKIS, CITY MANAGER
FROM: MEGAN LANGAN, CITY AUDITOR 
DATE: SEPTEMBER 2, 2025
RE: AGENDA ITEM – TRANSFER OF FUNDS REQUEST

Per your request, please find attached a Transfer of Funds request in the amount of \$382,000 from City Council Reserve to various Police Personnel accounts for the purpose of funding the Watertown Police Association collective bargaining agreement for Fiscal Year 2026.

Thank you for your consideration in this matter.

TRANSFER AMOUNT \$382,000

FROM:	FY 2026 CITY COUNCIL RESERVE 0111152-570780	\$ 382,000
TO:	FY 2026 POLICE FULL TIME SALARIES 0121051-510111	\$ 141,000
	FY 2026 POLICE SHIFT DIFFERENTIAL 0121051-510141	\$ 34,000
	FY 2026 POLICE HOLIDAY 0121051-510142	\$ 123,000
	FY 2026 POLICE OVERTIME 0121051-510130	\$ 4,000
	FY 2026 POLICE CONTRACTUAL STIPEND 0121051-510152	\$ 60,000
	FY 2026 POLICE CAREER INCENTIVE 0121051-510191	\$ 20,000

I hereby certify to the availability, authority of funding source, mathematical accuracy and appropriate fiscal year.

9/2/2025
DATE


CITY AUDITOR

**MEMORANDUM OF AGREEMENT
BETWEEN THE
CITY OF WATERTOWN
AND
WATERTOWN POLICE ASSOCIATION
FOR A SUCCESSOR COLLECTIVE BARGAINING AGREEMENT**

The City of Watertown and the Watertown Police Association hereby agree, subject to appropriation by the City Council, to a three (3) year collective bargaining agreement effective July 1, 2025 through June 30, 2028 which shall contain the same terms and conditions as the parties' most recent collective bargaining agreement, except as modified by the following:

1. Duration – 3 years
2. Wages (Article 3):
 - 7/1/25 – 2.25%
 - 7/1/26 – 2.5%
 - 7/1/27 – 2.5%

Effective July 1, 2025, a new top step (10-year step) will be added which is 3.5% above the 6th step.

3. Educational Incentive Plan (Article 4)

Non-Quinn Education – Move to percentages as follows:

	7/1/25	7/1/26	7/1/27
Associate's	8.75%	9%	9.25%
Bachelor's	15.5%	16%	16.5%
Master's	19%	19.5%	20%

4. Transitional Career Awards Program (Article 5)

Increase existing flat longevity amounts at all years of service levels as follows:

7/1/25 – \$300.00

5. Night Shift Differential (Article 6)

Increase existing Night Shift Differential percentage by 0.5% effective upon funding of CBA. Effective 7/1/26, increase Night Shift Differential percentage for officers assigned to Platoon C to 11%.

Add the following language to Article 6: “An employee who is assigned to a task force (full or part time) who as a result works a “flex shift” shall receive equivalent of the weekend differential.

6. Paid Details – Detail Rates Of Pay/Minimum/Option (Article 14, Section C):

Effective upon funding of CBA, increase day rate to \$72.00 per hour and night rate to \$90 per hour. Under this provision, the day rate will consist of hours worked during 0700-1559 hours. The night rate will consist of hours worked during 1600 - 0659 hours

7. Paid Details – Detail Compensation/Overtime/Monthly Periods (Article 14, Section D):
Effective 7/1/25, revise Section D to read as follows:

D. Detail Compensation/Overtime/Monthly Periods. For the purposes of the fair and equitable distribution of details to employees, the **number of hours assigned to** employees shall be totaled and the totals shall be carried forward daily. The Detail List shall start at zero hours for the two (2) month period commencing January 1, and at the beginning of each two (2) month period thereafter. Detail assignments shall alternate from "A" to "Z", and from "Z" to "A" at the beginning of each two (2) month period.

The initial implementation of the conversion from compensation earned to hours assigned will be at the chief's discretion.

In order to be eligible for detail and overtime opportunities, said employee must have previously signed up through the current internal detail system. Paid details shall be assigned to the employee or employees with the least amount of total detail and overtime hours first, and such employee or employees shall be offered the next detail opportunity or opportunities. The detail with the highest number of hours shall be offered to the first employee on the eligibility list. Overtime opportunities shall be distributed in a similar manner, within rank. This paragraph shall be subject to paragraph E - Priority Details.

1. Employees shall be given the maximum advance notice of detail opportunities; details shall be assigned at least two (2) days in advance, when possible.
2. Employees assigned a paid detail or an overtime assignment shall, when possible, be personally notified of said assignment.
3. If an employee refuses a detail or overtime opportunity after signing the detail system, he/she shall be charged with the total **hours** they could have **worked** had they **accepted the opportunity**.
4. If an employee is contacted by the Department after 8 A.M. for a day shift work opportunity, after 4 P.M. for a first half work opportunity, or after 8 P.M. for a last half work opportunity, they shall not be charged if he/she refuses a detail or overtime work opportunity.
5. If an employee is denied details or overtime as a result of disciplinary action, the employee shall be charged with the total **hours** that could have been **worked**.
6. Under normal, routine conditions, the first available employee on the eligibility list shall be called and offered a detail opportunity regardless of his/her place of residence.

7. If, after accepting a detail or overtime opportunity, an employee calls in sick or is unable to report for said assignment, they shall notify the Officer in Charge of the Station within a reasonable time before the detail or overtime starts, and they shall submit a report in writing to the Chief of Police, setting forth the reason(s) why they were unable to report for said assignment, and shall be charged with the total **hours** of the assignment. The Officer in Charge shall submit a report to the Chief of Police with respect to each such instance.

8. If an employee calls in sick for his/her regular tour of duty or detail assignment, the employee must complete one regular tour of duty before working a detail.

8. Paid Details – Eighteen/Eighty Hour Rules (Article 14, Section G):

Effective 1/1/26, revise Section G to read as follows:

“No employee shall work more than eighteen (18) consecutive hours in a 24 hour period, or more than **ninety (90)** hours in each work week (Monday through Sunday), whether consisting of a regular shift or tour of duty, an overtime assignment, or a detail assignment, without in each instance, the permission of the Chief of Police, except in an emergency determined by the Officer in Charge. The hour measurements **shall be** based upon hours physically worked.”

9. Sick Leave Buy Back (Article 29, Section C)

Increase sick leave buy back cap to \$5,500 effective upon funding of CBA.

10. Sick Leave Donation (Article 29, Section E)

Replace current language with the following:

In the event that an employee exhausts his/her sick leave, individual employees may donate up to a maximum of ten (10) sick days to such employee, with a total donation not to exceed forty-five (45) days. If the employee needing the sick time exhausts the forty-five (45) days, individual employees may then donate up to a maximum of ten (10) additional sick days, with a total donation not to exceed forty-five (45) additional days. Extension beyond the ninety (90) days of donated sick leave will only be permitted at the discretion of the Chief. The Association will be responsible for documenting all sick leave donations and submitting a summary of the donations to the Chief of Police identifying the employees making the donation and the number of days to be donated

11. Bereavement Leave (Article 30, Section B)

Replace current language with the following:

1. In the case of the death of a parent, step-parent, husband, wife, child, step-child, grandparent, grandchild, brother, sister, mother-in-law, father-in-law, daughter-in-law, son-in-law and significant other residing in the household of a bargaining unit employee, said employee will be granted a leave of absence from his duties without loss of pay and without having any part of said employee's sick leave benefit charged against his accumulated sick leave time; but in no case will said employee receive pay for absence of

more than five (5) working days, except with the express approval of the Chief of Police and only in cases of extreme emergency.

2. In the case of the death of a nephew, niece, sister-in-law and brother-in-law of any employee, said employee will be granted a leave of absence from his duties without loss of pay and without having any part of said employee's sick leave benefit charged against his accumulated sick leave time; but in no case will said employee receive pay for an absence of more than three (3) working days, except with the express approval of the Chief of Police and then only in cases of extreme emergency.
 3. In case of the death of a grandparent-in-law, uncle or aunt of any employee, he shall be granted a leave of absence of two (2) working days, one day of which shall be the funeral day without loss of pay and without having any part of the employee's sick leave benefit charged against his accumulated sick leave time, but in no case shall the employee receive pay for absence of more than two (2) working day except with the express approval of the Chief of Police and then only in cases of extreme emergency.
 4. In the event that a death occurs while an employee is on vacation leave, the employee shall immediately notify the Chief of Police, who, at the request of the employee, change said employee's status from vacation leave to bereavement leave. This provision will not operate to extend the employee's original period of absence. In the event that an employee substitutes bereavement leave for vacation leave under these circumstances, said vacation leave shall be taken at a later date with the approval of the Chief of Police.
12. In-Service Training (Provision 1)
Effective upon funding of Agreement, add new language to CBA that reads as follows:
"Officers sent to the statutorily required annual in-service training shall be entitled to a minimum of four (4) hours of pay for training sessions they attend lasting four (4) hours or less, and a minimum of eight (8) hours of pay for training sessions that exceed four (4) hours. Notwithstanding the above minimums, officers shall be required to record their actual starting and ending times for all training sessions they attend."
13. Police Memorial Day (Article 21, Section B)
Add language to reflect that officers working in administrative 5 and 2 positions that are not subject to backfilling will receive a floating day off with pay to be taken at the convenience of the Department.
14. Residence Radius (new article)
Increase to 20 miles
15. Physical Fitness Stipend (new article)
Effective upon funding of CBA, insert new article as follows:
"Non-probationary Police Officers may elect to participate, on a voluntary basis, in an annual physical fitness evaluation to be administered off-duty and based on the Police Academy Cooper Standards. Said evaluation will be administered by the Watertown Chief of Police in accordance with the policy developed by the Chief.

To be eligible to participate, an officer must not be under any physical restrictions or work limitations at the time that the evaluation is administered. Officers must submit written notice of intent to participate no later than August 15 of the assessment year. Said notice must be submitted to the Office of the Chief and Business Manager via email or department form.

Officers who meet or exceed the assessment in all categories shall be paid a Physical Fitness Stipend of one-thousand dollars (\$1,000) paid in the first payroll in January. The stipend is not pensionable and will not be prorated. Officers may only receive the stipend once per fiscal year. A written notice of successful completion will be provided to each passing officer by October 1.

The parties agree that participation in the fitness assessment is strictly voluntary and shall occur outside of scheduled duty hours. Officers will be required to sign a waiver of liability acknowledging that:

- They are participating on their own time.
- They have no known medical condition that would preclude them from engaging in physical exertion or any of the components of the evaluation.
- Any injury sustained during the fitness assessment will not be considered an on-duty injury, and the City will not be liable for workers' compensation or injury-on-duty benefits for any injury related to the officer's participation in the evaluation.

No retests will be offered during the same testing year. Officers may appeal a failing result within seven (7) calendar days of notification by submitting a written appeal to the Chief, who may authorize a review or reconsideration at their discretion. All test results shall be maintained confidentially. Performance outcomes shall not be used in officer performance evaluations, promotions, or disciplinary proceedings."

16. Bilingual Stipend (new article)

Effective upon funding of CBA, insert new article as follows:

"Sworn officers may apply to be tested in one or more foreign languages. Priority languages are determined annually by the Chief based on community need and usefulness. Testing shall be accomplished verbally and will be conducted by a certified third-party provider. Officers must complete any testing on personal time. In addition, officers must pay for the testing and will only be reimbursed by the City upon submission of proof of a successful result indicating proficiency in the tested language. Only officers who prove proficiency will be reimbursed for the testing fee(s). Retesting is permitted annually for those officers who do not pass. Officers who pass the test must retake the test every three years to ensure proficiency is maintained in order to continue receiving the stipend.

Officers who submit sufficient proof of proficiency will receive a \$500.00 stipend for the first language which the officer demonstrates proficiency in, and \$250.00 for each such additional language. Stipends will be paid on an annual basis in January.

Officers receiving the stipend must be willing and available to use their language skills to assist the Department when called upon. This includes, but is not limited to, aiding in field interactions, investigations, community events, or translation needs, even when such use falls outside the officer's regular assignment."

17. Leave usage (new article)

Any Officer may utilize sick, family sick, personal, and vacation time in one (1) hour blocks at the discretion of the Chief or their designee provided minimum staffing levels are satisfied per assigned shift.

18. Retroactivity

Only individuals who were members of the bargaining unit at the time of ratification of the successor collective bargaining agreement or who retired or were promoted during the period covered by the agreement shall be eligible to receive any retroactive amounts to be paid under this Agreement.

19. Wage reopener


In the event that the City voluntarily enters an agreement covering the Police Supervisors or Firefighter bargaining unit which agreement provides for increases in compensation that are greater than those provided by this Agreement, the Union shall have the right to reopen and renegotiate this Agreement with respect to compensation.


For City of Watertown,


George Proakis, City Manager

Dated: 8/14/21

For Watertown Police Association,

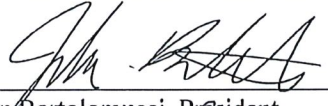
John Bartolomucci, President

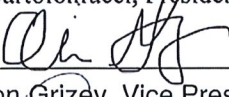
Allison Grizey, Vice President


Don Pham, Bargaining Agent

Dated: August 6 2025



George J. Proakis
City Manager

CITY OF
WATERTOWN
Office of the City Manager

Administration Building
149 Main Street
Watertown, MA 02472
Phone: 617-972-6465
www.watertown-ma.gov
citymgr@watertown-ma.gov

To: Honorable City Council

From: George J. Proakis, City Manager 

Date: September 3, 2025

RE: Agenda Item – Proposed Loan Order

Please find attached correspondence from Denise Moroney, Director of Public Buildings requesting approval of \$1,886,000 in capital funding to support the full scope of the DPW Roof Replacement project, inclusive of all contingencies.

As the Capital Improvement Plan (CIP) allocates a higher amount for this project, any surplus funds are proposed to be earmarked for replacing rooftop mechanical equipment, which is at the end of its service life.

I respectfully request that the proposed Loan Order be included on the City Council agenda for September 9, 2025 as a First Reading.

Thank you for your consideration.



28 State Street
Boston, MA 02109-1775
p: 617-345-9000 f: 617-345-9020
hinckleyallen.com

Chelsea A. Tryder
(617) 378-4209
ctryder@hinckleyallen.com

September 3, 2025

George J. Proakis
City Manager
Administration Building
149 Main Street
Watertown, Massachusetts 02472

RE: Draft Loan Order – DPW Roof Replacement Bonds

Dear George:

As requested, I suggest the following form of loan order to approve the borrowing of funds to pay costs of replacing the Department of Public Works roof and mechanical equipment on the roof:

ORDERED: That the sum of \$1,886,000 is appropriated to pay costs of replacing the Department of Public Works roof and mechanical equipment on the roof, as more fully described in the City's Fiscal Year 2025 through 2029 Capital Improvement Plan, including all other costs incidental and related thereto; and that to meet this appropriation, the Treasurer, with the approval of the City Manager, is authorized to borrow said amount under and pursuant to M.G.L. c.44, §7(1), or pursuant to any other enabling authority, and to issue bonds or notes of the City therefor.

The order must be published at least five days prior to the holding of a public hearing with respect to the order and its final passage and requires the affirmative vote of at least two-thirds of all members of the City Council, as in the case of any other loan order for bonds.

Please call me if there are any questions about the suggested proceedings.

Sincerely,

/s/ Chelsea A. Tryder

Chelsea A. Tryder



CITY OF WATERTOWN
Department of Public Buildings

Denise Moroney
Director of Public Buildings
124 Watertown Street, Suite 3F - Watertown, MA - 02472
Phone: 617- 686-3184
dmoroney@watertown-ma.gov

September 2, 2025

Dear Mr. Proakis,

The Department of Public Buildings received nine bids on August 28, 2025 for the DPW Roof Replacement project (see attached). The lowest base bid was \$1,340,000 and had an add alternate #1 price of \$300,000 for a potential low bid award of \$1,640,000. The second lowest base bid was \$1,497,800 with no price provided for add alternate #1. Including a 10% Construction Contingency and 5% Owner's Contingency, we are therefore requesting \$1,886,000 in capital funds for the DPW Roof Replacement project based on the following break down:

General Contractor Bid Award	\$1,640,000
15% Contingency Funds	<u>\$ 246,000</u>
Total Funding Request	\$1,886,000

We realize there is a higher amount in the CIP for this project and would like to earmark any remaining funds for the replacement of the mechanical equipment on the roof as all rooftop units and exhaust fans are at end of life and in need of replacement.

If you could please support this request and forward it to City Council for approval at the September 9, 2025 meeting.

Thank you,

Denise Moroney
Director of Public Buildings

Company Name	from City/Town	90% Estimate 4/25/25:		Base Bid	Alternate	Base + Alt #1 (11 to 7 shifts)	above/below est w/ Alt #1	10% Const Contingency	5% Owner Contingency	Base + Alt #1 + Contingencies
		\$2,048,069	\$211,159							
Triumph Roofing	Baldwindale, MA	\$1,645,170	\$220,000	\$1,645,170	\$1,865,170	-\$394,058				
Gibson Roofs	Hanover, MA	\$1,944,000	\$143,000	\$1,944,000	\$2,087,000	-\$172,228				
Greenwood Industries	Worcester, MA	\$1,957,000	\$120,000	\$1,957,000	\$2,077,000	-\$182,228				
MDM Engineering	Dudley, MA	\$1,340,000	\$300,000	\$1,340,000	\$1,640,000	-\$619,228		\$164,000	\$82,000	\$1,886,000
Capeway Roofing	Westport, MA	\$2,359,600	\$710,800	\$2,359,600	\$3,070,400	\$811,172				
WPI Construction	Webster, MA	\$1,666,000	\$0	\$1,666,000	\$1,666,000	-\$593,228				
Corolla Roofing	Winthrop, MA	\$1,497,800	\$0	\$1,497,800	\$1,497,800	-\$761,428		\$149,780	\$74,890	\$1,722,470
Wayne Roofing	Foxboro, MA	\$1,823,000	n/a	\$1,823,000	n/a	n/a				
Leading Way Construction	Brockton, MA	\$1,696,600	\$66,000	\$1,696,600	\$1,762,600	-\$496,628				
	avg base bid	\$1,769,908	\$173,311		avg Alternate #1					
	median bid	\$1,696,600	\$181,500		mean Alternate #1					



City of Watertown, MA

Department of Public Buildings - Construction & Capital Projects

DPW Bid Summary with suggested funding levels w/ contingencies

Note 1: Lowest Bidder (MDM) carried \$300,000 for Add Alternate (later shift work)

Note 2: 2nd lowest bidder (Corolla) suggests Add Alt is included but not yet in writing

Note 3: Lowest Bidder w/Alt #1 & 15% total contingencies is \$1,886,000

Watertown City Council
Committee on Public Works
Councilor Piccirilli-Chair, Councilor Feltner-Vice Chair, Councilor Palomba- Secretary
Committee Report of August 26, 2025 Meeting
Presented to the City Council on September 9, 2025

The Committee on Public Works met on Tuesday, August 26 in the City Council Office to interview candidates for appointment to the Stormwater Advisory Committee and interview candidates for appointment to the Memorialization Committee. Present at the meeting were Councilor Piccirilli, Committee Chair, Councilor Feltner, Committee Vice Chair, and Councilor Palomba, Committee Secretary. The meeting began at 5:30 PM.

Interview with Ms. Nancy Hammett for Appointment to the Stormwater Advisory Committee

The first candidate the Committee interviewed was Ms. Nancy Hammett. Ms. Hammett had previously served on the Stormwater Advisory Committee from 2012 - 2015. She played a significant role in the formulation of the City's Stormwater Ordinance. She has also served on the City's Conservation Commission from 2002 to 2008. She is presently a Board member of the Massachusetts Rivers Alliance.

Ms. Hammett is interested in rejoining the Stormwater Advisory Committee because of her concern about climate change particularly as it relates to possible flooding and about the requirements of federal legislation regulating the reduction of phosphorus in the Charles River. She appreciates the present and past work of the Committee but believes the Committee can increase its efforts to educate residents about the dangers of stormwater discharge and how they can contribute to preventing it. She would advocate for more public engagement including presentations at the meetings of Watertown community and business organizations and develop ongoing collaborations with these organizations. She feels the Committee should reach out to statewide and regional organizations to gathering information and resources that they can be shared with the city staff. Related to this idea, she would like to see the city staff view the Committee as a reliable source of support.

Councilor Feltner made the following motion:

The Committee on Public Works recommends that the full City Council approve the appointment of Nancy Hammett as a member of the Stormwater Advisory Committee to a term expiring July 15, 2027.

Councilor Palomba seconded the motion and it passed 3 – 0.

Interview with Ms. Lilia Moscalu for Appointment to the Stormwater Advisory Committee

The second candidate the Committee interviewed was Ms. Lilia Moscalu. Ms. Moscalu moved to Watertown in 2020 and has two children in Watertown public schools. She wants to be more active in the community and make a contribution to Watertown. She has a strong interest in biology and ecology. As someone who lives next to the Charles River, she is particularly concerned about protecting the river. She has attended two previous Committee meetings and will be volunteering at the Committee's table at the Faire on the Square. She hopes to participate in efforts to educate the public about the role of the Committee and how residents can be involved.

Councilor Feltner made the following motion:

The Committee on Public Works recommends that the full City Council approve the appointment of Lilia Moscalu as a member of the Stormwater Advisory Committee to a term expiring July 15, 2027.

Councilor Palomba seconded the motion and it passed 3 – 0.

The scheduled interview of Ms. Ani Aroyian for appointment to the Memorialization Committee was canceled due to an unforeseen accident that made it impossible for Ms. Aroyian to be present.

Interview of Ms. Ellen Trudel to the Memorialization Committee

The third candidate interviewed by the Committee was Ms. Ellen Trudel. Ms. Trudel has been a resident of Watertown for nine years and has extensive experience in the fields of public policy, public affairs, and government relations. She has attended the Civic Academy and wants to become more active in Watertown. She was drawn to the Memorialization Committee after reading about the call for naming recommendations for our new high school.

When asked what would be her contributions to the Committee, Ms. Trudel explained that one of her strengths is the ability to appreciate varying ideas, find points of consensus, and propose next steps. She also believes her experience at Harvard University working on two de-naming requests will be helpful. She understands that serving on the Committee will require a considerable commitment of time and energy, particularly in the early stages.

Ms. Trudel recognizes that the Memorialization Committee is a new committee and will pose challenges for its members, particularly the need to create policies and procedures that can be applied when reviewing naming requests that can be quite varied. She feels it is important to consider the diversity of values and ideas in our community when creating these policies and procedures. She recognizes that balancing the desires of a resident(s) who makes a naming request with the considerations of other residents can be very challenging. However, she also sees the naming process as a wonderful opportunity for community learning and engagement.

Councilor Feltner made the following motion:

The Committee on Public Works recommends that the full City Council approve the appointment of Ellen Trudel as a member of the Memorialization Committee to a term expiring September 15, 2027.

Councilor Palomba seconded the motion and it passed 3 – 0.

Councilor Feltner made a motion to adjourn which was seconded by Councilor Palomba and passed 3-0. The meeting ended at 7:05 PM. The minutes were prepared by Councilor Palomba.

**Watertown City Council
Committee on Human Services
Thursday, February 6, 2025
6:00pm**

Members Present: Councilor Tony Palomba, Chair; Councilor Caroline Bays, Vice Chair; and Councilor John Gannon, Secretary

The Committee on Human Services held its second public meeting on February 6, 2025, at 6:00pm. This time, the meeting called for a discussion with the Affordable Housing Trust regarding the City's upcoming Affordable Housing Study.

1. Call to Order

Committee Chair Palomba called the meeting to order at 6:00pm and introduced the other committee members present: Caroline Bays, Vice Chair; and John Gannon, Secretary. Also present at different times were City Councilors Nicole Gardner and Vinnie Piccirilli.

Present from the Affordable Housing Trust were members Zoe Weintraub, Cliff Cook and David Leon. City staff present were City Manager George Proakis, Steve Magoon and Larry Field. Other participants present were Kevin Ryan, Jacky van Leeuwen, Adam Schultz, Carole Brewener, Brian Ho, Sam Ghilardi, Lisa Paul, Rita Colafella and Jamie Gordon.

The purpose of the meeting was to take input into the City's proposed affordable housing study and a Request for Qualifications for qualified affordable housing consultants who could study Watertown's affordability issues, discuss multiple ways in which the City can offer affordable housing incentives to increase Watertown's inventory of affordable housing and to tailor specific incentives and methodologies to increase affordable housing units in particular neighborhoods. Also to be studied are the internal processes that Watertown uses or could use to spur the creation of affordable housing units, given changes in financial conditions that take place.

Steve Magoon stated that the purpose of the discussion is to seek input on study objectives and to look at zoning tools available for creating more affordable housing units. As important, the study should focus on the potential for unintended consequences resulting from directions in this regard that the City may initiate. Larry Field also stated that the administration is seeking to determine who are the most qualified consultants to assist Watertown in achieving these objectives.

Cliff Cook, chair of the Affordable Housing Trust, stated that the Trust members were present to make suggestions. He urged us to consider hiring a consultant who has access to the proper financial models that could be used to evaluate effects of different types of affordable housing. He distinguished the difference between affordable housing that is created through the market rate side, such as those created from inclusionary zoning requirements, with those affordable

units that are created through direct financial incentives, such as from Community Preservation Act funding. George Proakis stated that we will also be looking at the regulatory framework of affordable housing and where we can provide incentives to create more affordable units.

Cliff Cook emphasized that the financial incentives for the direct creation of affordable units are different from those affordable units created through market forces. That's why it would be helpful for a consultant to analyze different financial models. Zoe Weintrobe stated that the same consultant can study the financial incentives for each mode of affordable housing creation. George Proakis explained that we need to get a sense of what financial incentives work to encourage developers to create more such housing, and how to determine lower development cost models so that private developers may find it advantageous to construct such units. Any ideas for modifying development structures would also need to be studied to ensure that the housing created fits in with existing housing stock. Steve Magoon further explained that we need to ensure that there are no adverse unintended consequences arising from ideas that the city may pursue. George provided an example of how a program adopted could create such adverse consequences. He stated that when he worked for the City of Somerville, during a time of booming economic activity, that city mandated a higher inclusionary zoning bonus rate that was higher than Watertown's 15% number. He explained that Somerville's earlier adoption of the higher rate increased costs for developers to build such units, leading to fewer units being built.

Cliff Cook stated that planning professionals are aware of the incentives that are available to encourage the creation of affordable housing units, but we need the study to determine which incentives work for Watertown, or for specific neighborhoods of Watertown.

Larry Field stated that we're presently looking to design a Request for Qualifications to determine who the consultants are who can best conduct the major affordable housing study. The timeline objective is to hire the consultant, conduct the study and then have findings and recommendations for the full City Council to consider in the fall of 2025.

At the close of the meeting, Councilor Bays made a motion to adjourn, which was seconded by Councilor John Gannon. The meeting adjourned at 7:05pm

Respectfully submitted,
John Gannon



George J. Proakis
City Manager

CITY OF
WATERTOWN
Office of the City Manager

Administration Building
149 Main Street
Watertown, MA 02472
Phone: 617-972-6465
www.watertown-ma.gov
citymgr@watertown-ma.gov

To: Honorable City Council

From: George J. Proakis, City Manager 

Date: September 2, 2025

RE: Hazard Mitigation Plan

In accordance with the Federal Emergency Management Agency's Disaster Mitigation Act of 2000, as amended by the Stafford Act (Code of Federal Regulations, Title 44, Chapter 1, Part 201), the City of Watertown is required to develop and update its Hazard Mitigation Action Plan (HMAP) every five years.

Hazard mitigation planning serves as a proactive framework for identifying and implementing strategies to reduce risks to life and property from natural hazard events. Maintaining a current and comprehensive HMAP is critical to ensuring the City's continued eligibility for FEMA hazard mitigation grant funding.

I will bring this up under Communications from the City Manager at the September 9, 2025 City Council Meeting and respectfully request the matter be referred to Committee for further review and consideration.



George J. Proakis
City Manager

CITY OF
WATERTOWN
Office of the City Manager

Administration Building
149 Main Street
Watertown, MA 02472
Phone: 617-972-6465
www.watertown-ma.gov
citymgr@watertown-ma.gov

To: Honorable City Council

From: George J. Proakis, City Manager 

Date: September 2, 2025

RE: Mobility Study

I request that the City Council make a referral to the Committee on Economic Development & Planning to have a presentation and discussion about Watertown's Study for Improving City-Supported Mobility. This referral presents an opportunity for Councilors to discuss and learn of progress about the American Rescue Plan Act (ARPA) funded study.

The City's Senior Transportation Planner and the Department of Community Development & Planning have been working since January 2025 with consultants from the firms Stantec and Journey, selected from a competitive RFP process, to finalize the report. The consultants will give a presentation to the Committee on their draft recommendations, which were developed from six Watertown stakeholder interview sessions, direction from a City-staff steering committee, studying industry best practices, and Watertown reports and initiatives.

The Mobility Study identifies cost-effective and results-oriented options to connect residents to where they want to go locally without needing a personal automobile in accordance with the City's goal of reducing single-occupancy vehicle travel mileage. It provides a framework to guide policies and mitigation in the coming years as the City shapes transportation within its control. This presentation will provide an opportunity for feedback from City Council in order for the study to be finalized and endorsed so the City Administration then implement it as appropriate.